


Front Elevation 1:100

0 1 2 3 4 5 6M


METRES (scale @ 1:100)

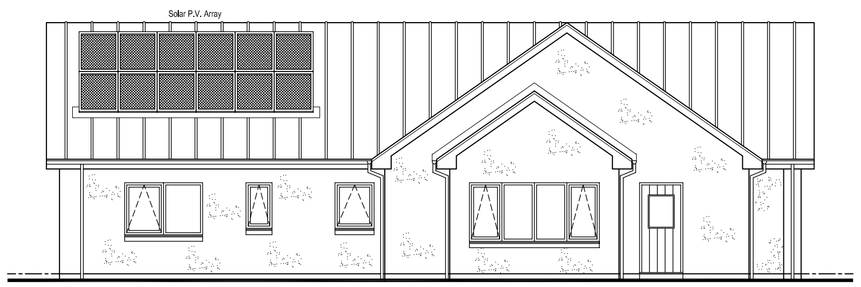


Side Elevation

EXTERNAL FINISHES:-


1. Dark Grey Standing Seam Roof
2. White Smooth Render To Walls
3. Dark Grey Timber Fascia & Soffits
4. Dark Grey Timber Windows
5. Dark Grey Composite Doors

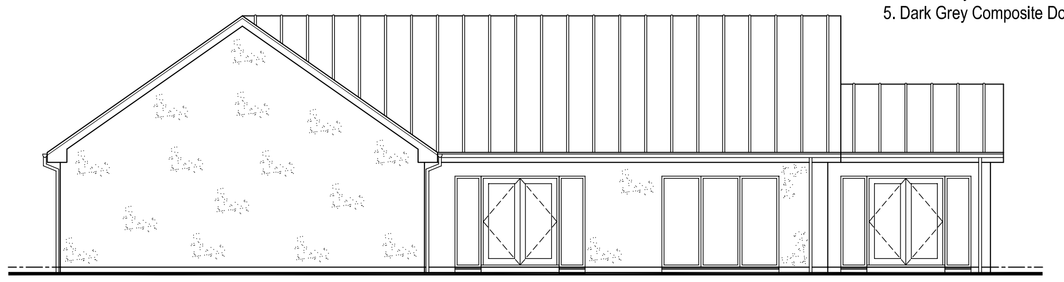

Rear Elevation

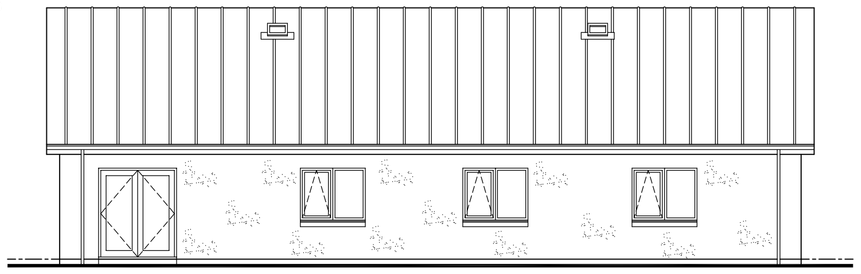

Side Elevation

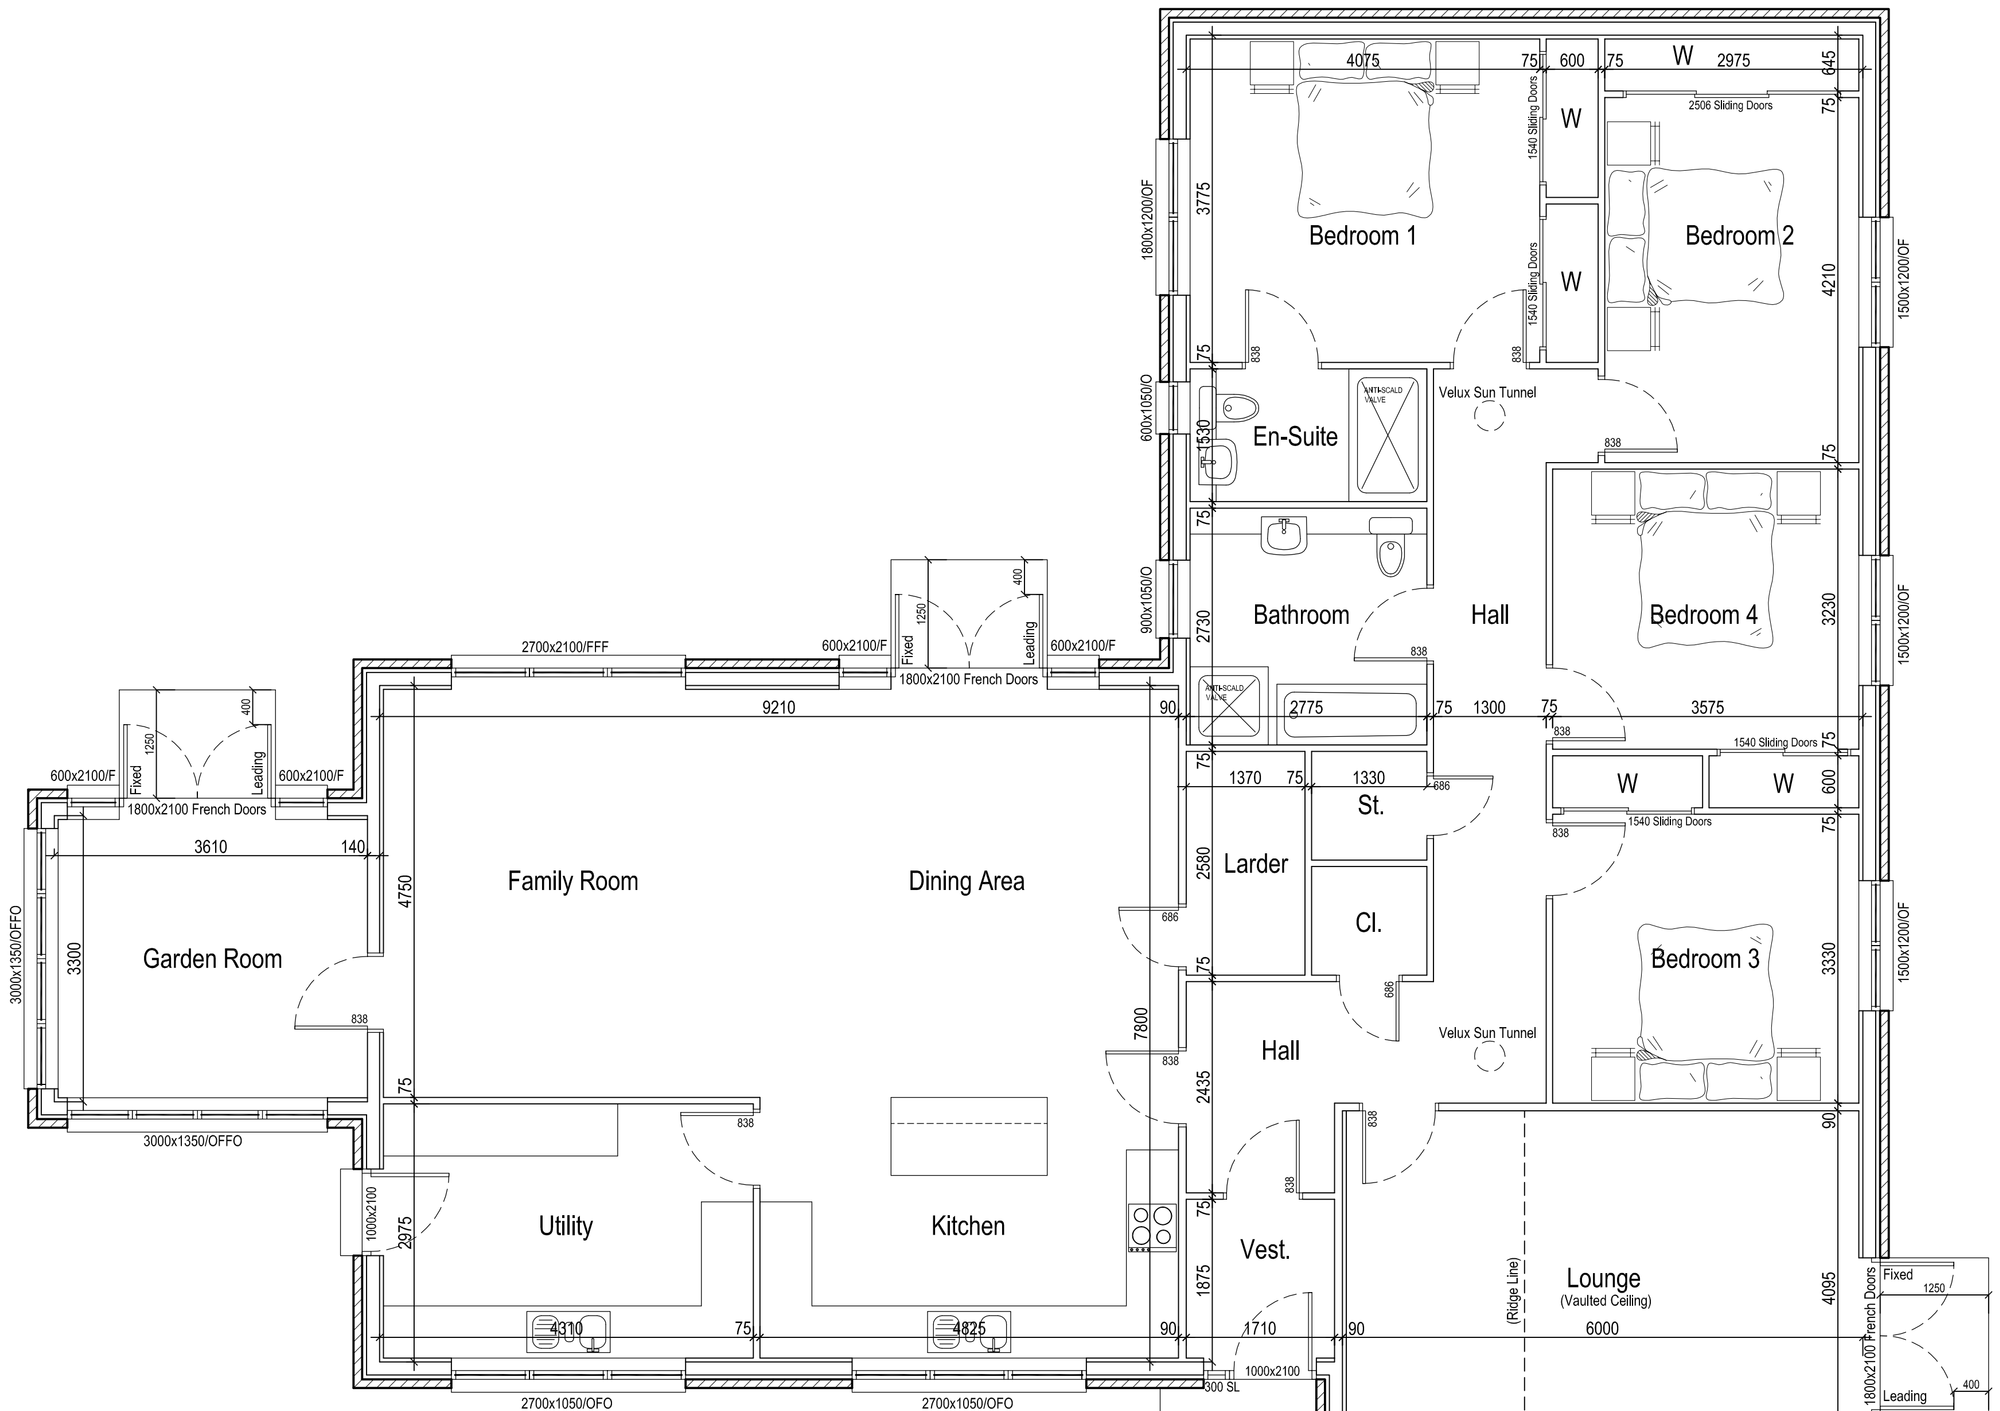

Main Floor Plan 1:50

Floor Area (211.46m2)

0 1 2 3 4 5 6M

METRES (scale @ 1:50)

COPYRIGHT:-
THIS DRAWING IS COPYRIGHT & CANNOT BE COPIED IN WHOLE OR IN PART WITHOUT THE WRITTEN CONSENT OF SCOTFRAME TIMBER ENGINEERING LIMITED.

Rev			Date
A	SOLAR P.V. ARRAY ADDED	GM	04.2021.

Client:
Mr & Mrs Lewis
(Floor Plan & Elevations)

Site:
Proposed House At 184 High Road,
Moulton, Spalding,
PE12 6NU

scotframe
timber frame | engineering

Scotframe Timber Engineering Ltd, Inverurie Business Park, Souterford Avenue, Inverurie, Aberdeenshire, AB51 0ZJ
Tel (01467) 624440
Fax (01467) 624255
E-mail: inverurie@scotframe.co.uk

Also at:-
4 Grayshill Road, Westfield, Cumbernauld G68 9HQ
Tel (01236) 861200
Fax (01236) 861201
E-mail: cumbernauld@scotframe.co.uk

scales:	drawn:	date:	Dwg No:	rev:
1:50, 100 @ A1	G. Mathieson	03.2021.	SF30889-001	A