



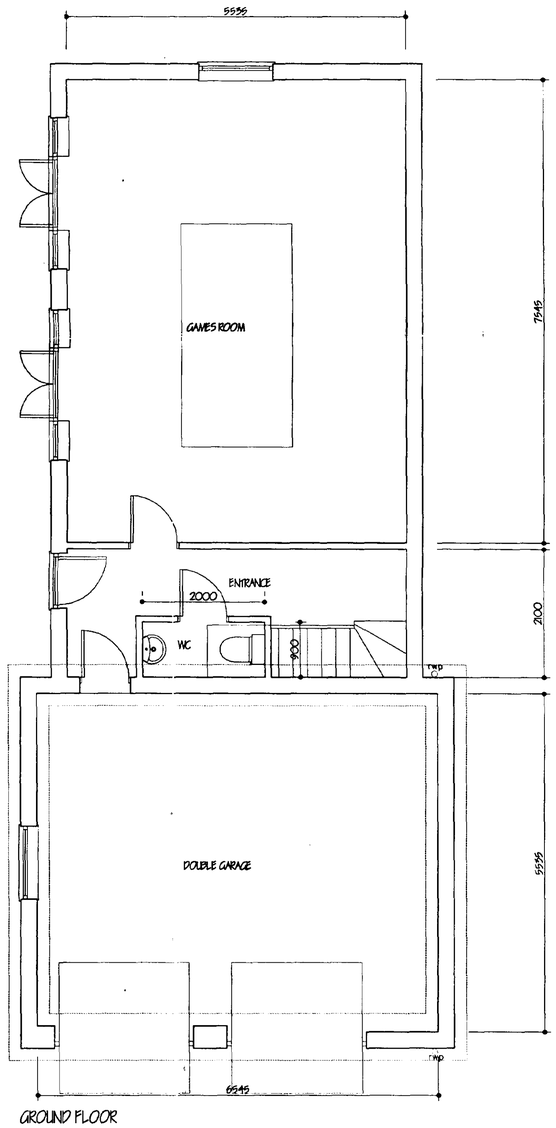

GROUND FLOOR

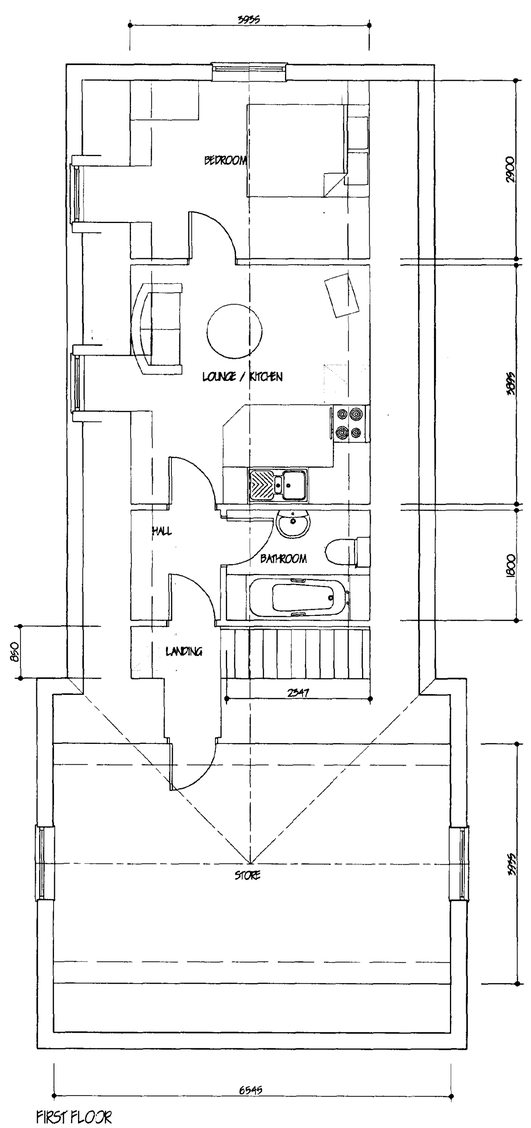

FIRST FLOOR

PLOT 6

SUPERSEDED

SHDC
Planning & Development
04 APR 2003
Ref 0435/03

ref:	revision	date

G. R. MERCHANT RM
I.ENG AMICE FIWO

ARCHITECTURAL, STRUCTURAL AND LAND DRAINAGE CONSULTANTS

Unit 4, Wrights Mews
12A Park Road, Holbeach,
Spalding, Lincs. PE12 7EE
Tel: 01406 490800
Fax 01406 425744
E-Mail: G. R. Merchant @ Merchant. FS. Co. UK

Project
RESIDENTIAL DEVELOPMENT
OFF THE SIDINGS
MOULTON
SPALDING LINCS

Client
DGM PROPERTIES LTD

Drawing
GARAGE PLANS AND ELEVATIONS

Job Ref.	Drawing No.
062/00	47
Date	**Drawn**
DEC 2002	JPW

Scales
1/50 1/100

DO NOT SCALE FROM THIS DRAWING

This drawing is copyright and may not be altered, traced, photographed or used for any other purpose other than that for which it is issued. The General Contractor is to check all dimensions on site and report any discrepancies to the Architect. All details shown on this drawing including foundations are based upon typical site conditions related to the area. No responsibility can be accepted for abnormal conditions which may be discovered during construction unless reported to the Architect so that design ammendments may be considered. Site soil surveys are recommended in respect of foundations to establish specific site conditions before foundation work is undertaken. This drawing is limited in the amount of information contained and does not purport to contain a full specification of the works. It is solely for the purpose of obtaining Planning / Building Regulation approval. This drawing must not be used as a contract document alone. The works will not be supervised or inspected on site by G R Merchant or any representative thereof. It is the client or their appointed agents responsibility to control workmanship, substitution of materials, adherence to specification, variations to connract etc.


All materials to be new unless otherwise stated and all components and materials etc. to be used fitted and installed etc. in strict accordance with manufacturers instruction and relevent code of practice. Materials shall conform to appropriate British standard specification or BBA certificate or European code equivalent. The Employer / Client shall ensure that the selected contractor is conversant with and adopts all measures necessary to achieve compliance with Health and Safety legislation for Building sites and Work places. The Employer / Client is advised that should the works need to comply with the Construction Design and Management Regulations an independent Planning Supervisor will be required. The works shall comprise of all that is shown on the drawing and details. Work that may not specifically shown but may be reasonably referred as neccessary to carry out the works shall be deemed to be included.

LANDSCAPING, TREE AND SHRUB PLANTING


A 1800MM HIGH CLOSE BOARDED TIMBER FENCE
B 1200MM HIGH CONCRETE POST AND CHAIN LINK FENCING
C MIXED HEDGE
  a) HAWTHORN (CRATAEGUS MONOGYNA)
  b) BEECH (FAGUS SYLVATICA)
  c) BLACKTHORN (PRUNUS SPINOSA)
  d) BUCKTHORN (RHAMNOS CATHARTICA)
D SILVER BIRCH (BETULA PENDULA) - FEATHERED
E HAWTHORN (CRATAEGUS LAEVIGATA) - FEATHERED
F WHITE BEAM (SORBUS ARIA) - FEATHERED
G BEECH (FAGUS SYLVATICA) - FEATHERED
H TURKISH HAZEL (CORYLUS COLURNA) - FEATHERED

All planting to be in accordance with BS 4428: 1989 and amendment No. 1 (1991)
All trees to be planted with minimum 600mm plastic mulch mat and to be staked, tied and tubed
1/ 3 to 1/ 2 bag of peat free and shrub planting compost to be incorporated into backfill for each tree hole

HARDSTANDING AREAS TO CONSIST OF EITHER TARMAC OR BLOCK PAVING

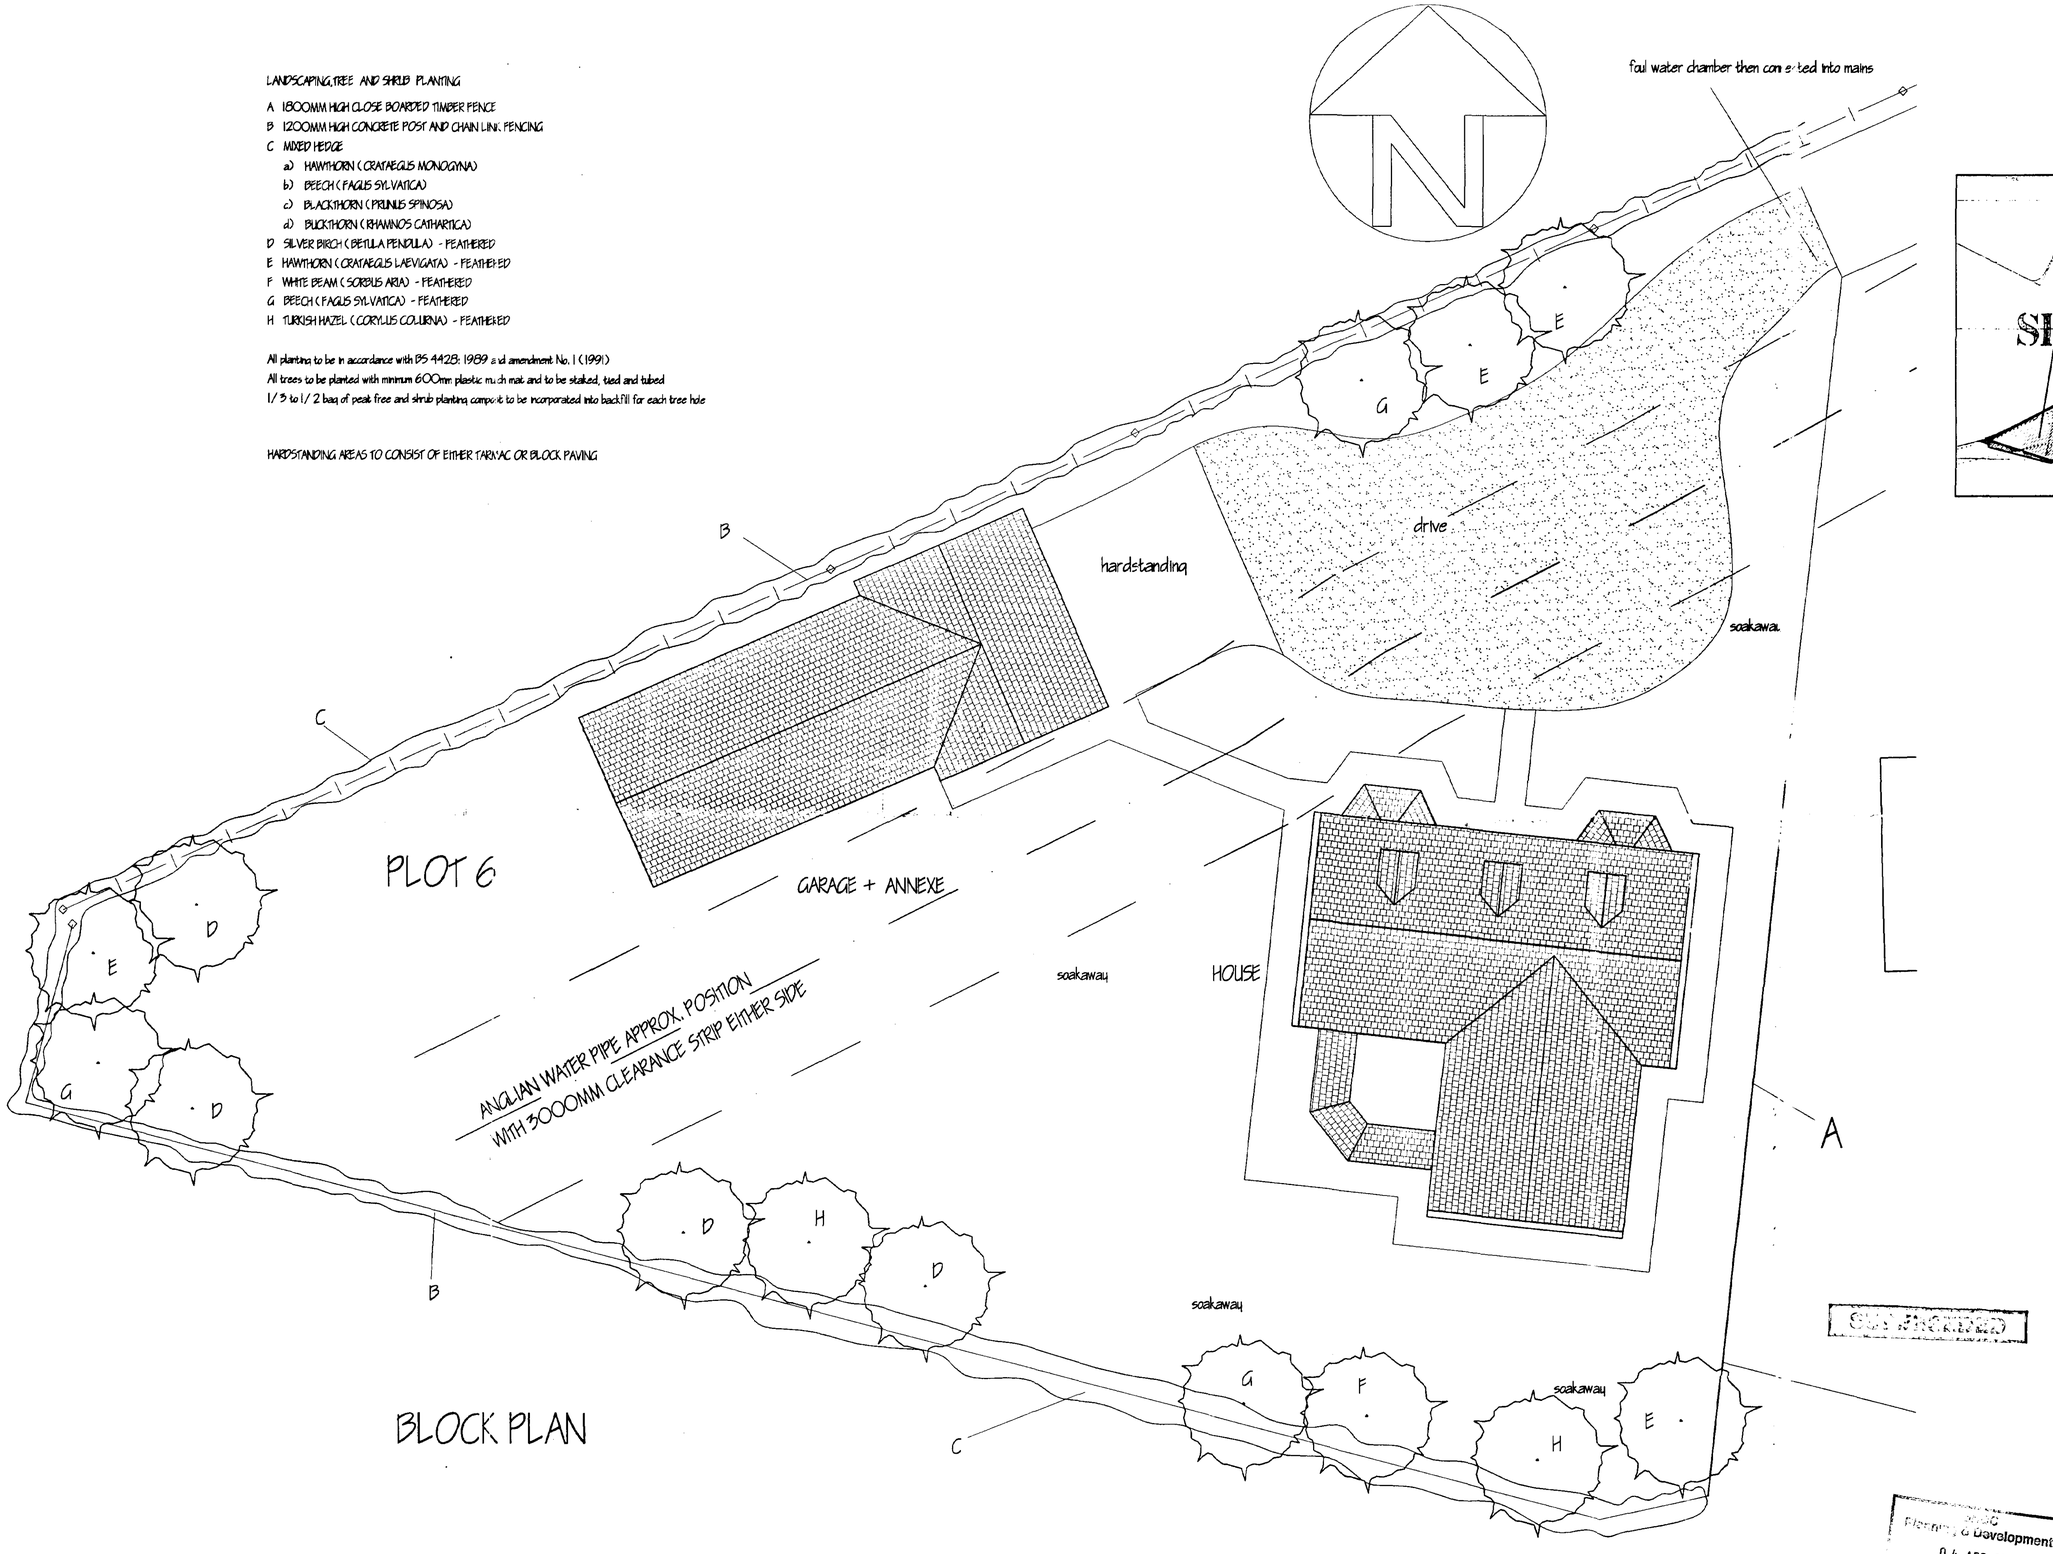

BLOCK PLAN

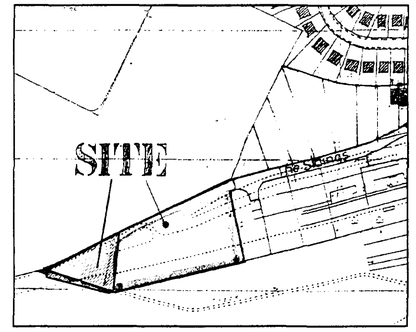

LOCATION PLAN

Planning & Development
04 APR 2003
Ref 0435/03

ref	revision	date

G. R. MERCHANT BSc
I.ENG AMICE FIWO

ARCHITECTURAL, STRUCTURAL AND LAND DRAINAGE CONSULTANTS

Unit 4, Wrights Mews
12A Park Road, Holbeach,
Spalding, Lincs. PE12 7EE
Tel: 01406 490800
Fax: 01406 425744
E-Mail G. R. Merchant @ Merchant. Fsbusiness. Co. UK

Project
RESIDENTIAL DEVELOPMENT
OFF THE SIDINGS
MOULTON
SPALDING LINCS

Client
DGM PROPERTIES LTD

Drawing
BLOCK AND
LOCATION PLANS

Job Ref.	Drawing No.
062/00	49
Date	Drawn
DEC 2002	JPW

Scales
1/100 1/2500

DO NOT SCALE FROM THIS DRAWING

This drawing is copyright and may not be altered, traced, photographed or used for any other purpose other than that for which it is issued. The General Contractor is to check all dimensions on site and report any discrepancies to the Architect. All details shown on this drawing including foundations are based upon typical site conditions related to the area. No responsibility can be accepted for abnormal conditions which may be discovered during construction unless reported to the Architect so that design ammendments may be considered. Site soil surveys are recommended in respect of foundations to establish specific site conditions before foundation work is undertaken. This drawing is limited in the amount of information contained and does not purport to contain a full specification of the works. It is solely for the purpose of obtaining Planning / Building Regulation approval. This drawing must not be used as a contract document alone. The works will not be supervised or inspected on site by G R Merchant or any representative thereof. It is the client or their appointed agents responsibility to control workmanship, substitution of materials, adherance to specification, variations to contract etc.
All materials to be new unless otherwise stated and all components and materials etc. to be used fitted and installed etc. in strict accordance with manufacturers instruction and relevant code of practice. Materials shall conform to appropriate British standard specification or BBA certificate or European code equivalent. The Employer / Client shall ensure that the selected contractor is conversant with and adopts all measures necessary to achieve compliance with Health and Safety legislation for Building sites and Work places. The Employer / Client is advised that should the works need to comply with the Construction Design and Management Regulations an independent Planning Supervisor will be required. The works shall comprise of all that is shown on the drawing and details. Work that may not specifically shown but may be reasonably inferred as necessary to carry out the works shall be deemed to be included.



FRONT ELEVATION



SIDE ELEVATION




SIDE ELEVATION




REAR ELEVATION

PLOT 6

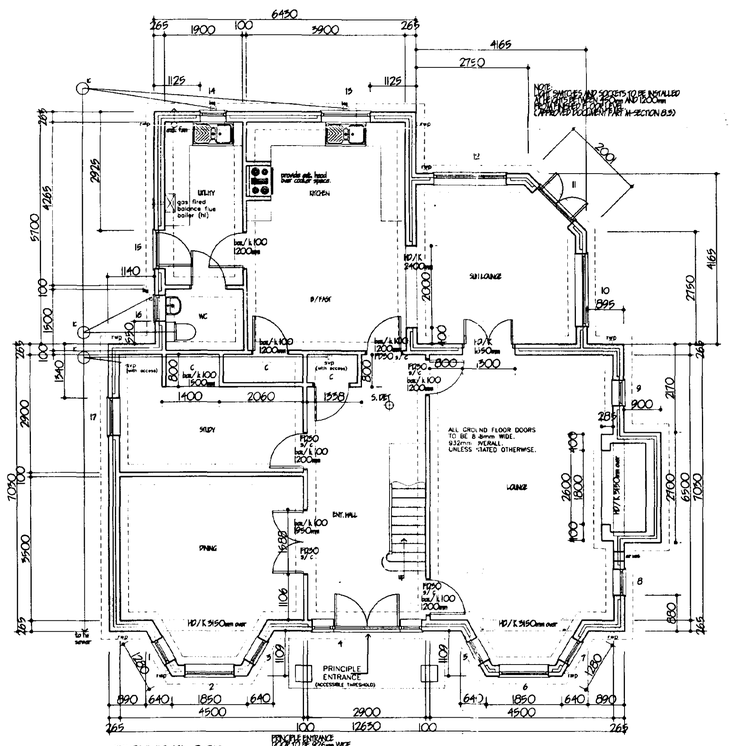


GROUND FLOOR

Note: For details of lintels refer to schedule, unless stated on floor plans.

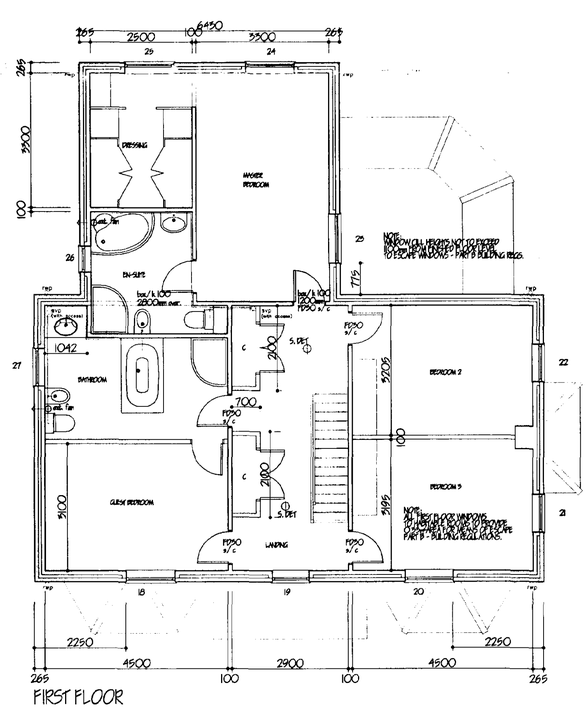

FIRST FLOOR

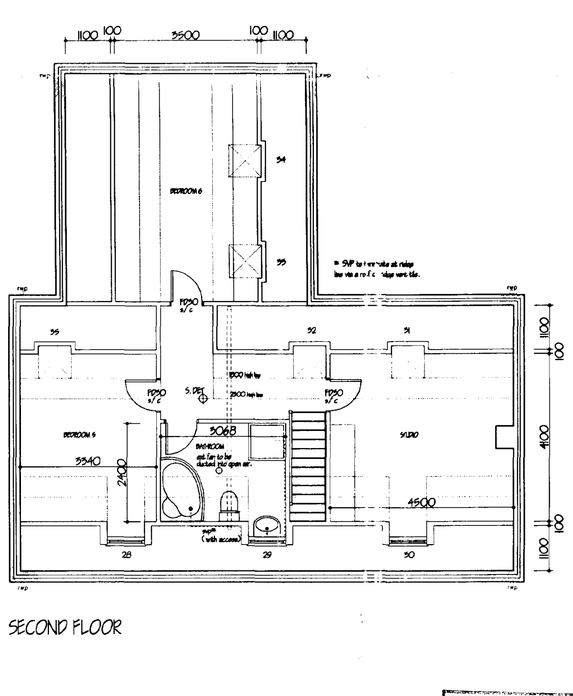

SECOND FLOOR

D	BUILDING REGS AMENDED	MAR 2002
C	BUILDING REGS APP	FEB 2002
B	CLIENTS ALTS	NOV 2001
A	CLIENT ALTERATIONS	OCT 2001
ref.	revision	date

G. R. MERCHANT G R M
I.ENG. A.M.I.C.E. F.I.W.O.

ARCHITECTURAL, STRUCTURAL AND LAND DRAINAGE CONSULTANTS

Unit 4, Wrights Mews
12A Park Road, Holbeach,
Spalding, Lincs. PE12 7EE
Tel: 01406 490800
Fax: 01406 425744
E-Mail: G. R. Merchant @ Merchant. FS. Co. UK

Project
HOUSE

Client
DGM PROPERTIES LTD

Drawing
PLANS AND ELEVATIONS

Job Ref.	Drawing No.
062-00	20 D

Date	Drawn
SEP 2001	JPW

Scales
1/100 1/75


DO NOT SCALE FROM THIS DRAWING

This drawing is copyright and may not be altered, traced, photographed or used for any other purpose other than that for which it is issued. The General Contractor is to check all dimensions on site and report any discrepancies to the Architect. All details shown on this drawing including foundations are based upon typical site conditions related to the area. No responsibility can be accepted for abnormal conditions which may be discovered during construction unless reported to the Architect so that design amendments may be considered. Site soil surveys are recommended in respect of foundations to establish specific site conditions before foundation work is undertaken. This drawing is limited in the amount of information contained and does not purport to contain a full specification of the works. It is solely for the purpose of obtaining Planning / Building Regulation approval. This drawing must not be used as a contract document alone. The works will not be supervised or inspected on site by G R Merchant or any representative thereof. It is the client or their appointed agents responsibility to control workmanship, substitution of materials, adherance to specification, variations to contract etc.


All materials to be new unless otherwise stated and all components and materials etc. to be used fitted and installed etc. in strict accordance with manufacturers instruction and relevant code of practice. Materials shall conform to appropriate British standard specification or BSA certificate or European code equivalent. The Employer / Client shall ensure that the selected contractor is conversant with and adopts all measures necessary to achieve compliance with Health and Safety legislation for Building sites and Work places. The Employer / Client is advised that should the works need to comply with the Construction Design and Management Regulations an Independent Planning Supervisor will be required. The works shall comprise of all that is shown on the drawing and details. Work that may not specifically shown but may be reasonably inferred as necessary to carry out the works shall be deemed to be included.

SHDC
Planning Department
04 APR 2003
Ref: 0435/03

DETERMINED
PLAN

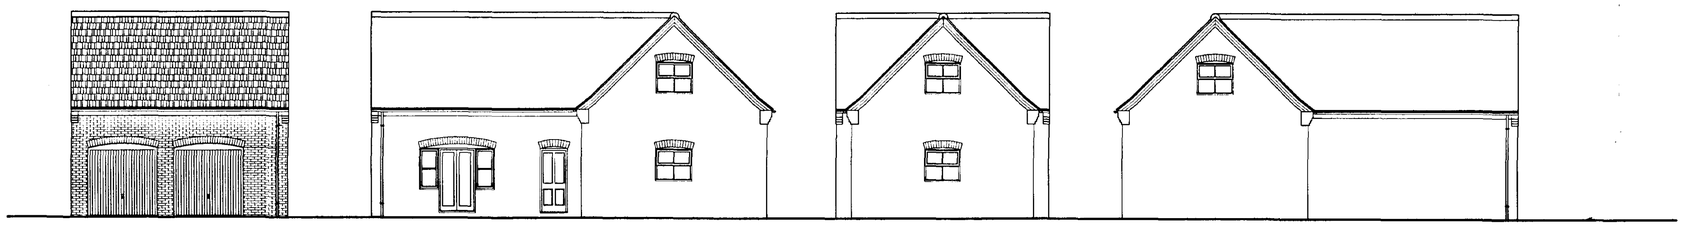

FRONT ELEVATION | SIDE | REAR | SIDE

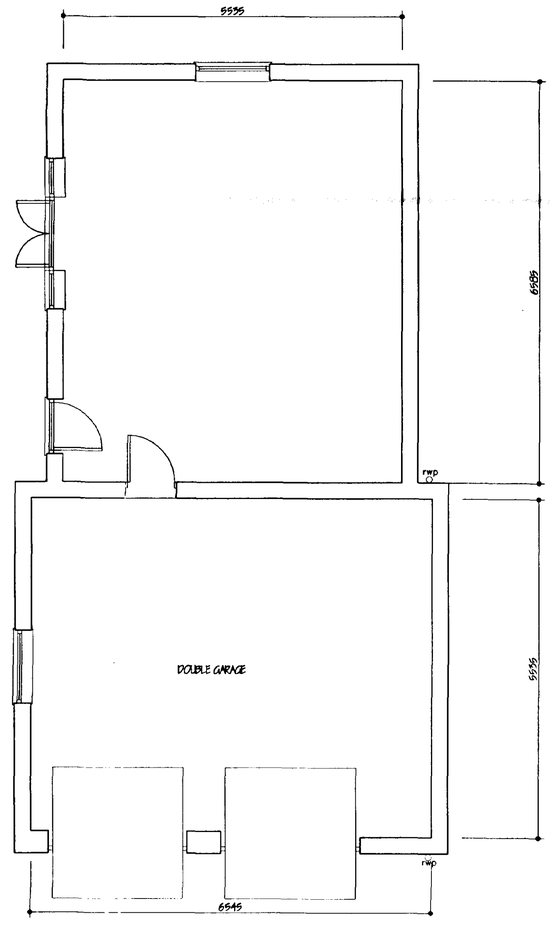

GROUND FLOOR

PLOT 6

AMENDED PLAN
Ref. A1

DETERMINED PLAN

SHDC
Planning & Development
- 8 JUL 2003
Ref 0435/03

A	REDUCED VERSION	JUNE 2003
ref:	revision	date

G. R. MERCHANT I.ENG AMICE FIWO

ARCHITECTURAL, STRUCTURAL AND LAND DRAINAGE CONSULTANTS

Unit 4, Wrights Mews
12A Park Road, Holbeach,
Spalding, Lincs. PE12 7EE
Tel: 01406 490800
Fax 01406 425744
E-Mail: G. R. Merchant @ Merchant. FS. Co. UK

Project
RESIDENTIAL DEVELOPMENT
OFF THE SIDINGS
MOULTON
SPALDING LINCS

Client
DGM PROPERTIES LTD

Drawing
GARAGE PLANS AND ELEVATIONS

Job Ref.	Drawing No.
062/00	47A
Date: DEC 2002	Drawn: JPW

Scales
1/50 1/100

DO NOT SCALE FROM THIS DRAWING

This drawing is copyright and may not be altered, traced, photographed or used for any other purpose other than that for which it is issued. The General Contractor is to check all dimensions on site and report any discrepancies to the Architect. All details shown on this drawing including foundations are based upon typical site conditions related to the area. No responsibility can be accepted for abnormal conditions which may be discovered during construction unless reported to the Architect so that design ammendments may be considered. Site soil surveys are recommended in respect of foundations to establish specific site conditions before foundation work is undertaken. This drawing is limited in the amount of information contained and does not purport to contain a full specification of the works. It is solely for the purpose of obtaining Planning / Building Regulation approval. This drawing must not be used as a contract document alone. The works will not be supervised or inspected on site by G R Merchant or any representative thereof. It is the client or their appointed agents responsibility to control workmanship, substitution of materials, adherance to specification, variations to contract etc.


All materials to be new unless otherwise stated and all components and materials etc. to be used fitted and installed etc. in strict accordance with manufacturers instruction and relevent code of practice. Materials shall conform to appropriate British standard specification or BBA certificate or European code equivalent. The Employer / Client shall ensure that the selected contractor is conversant with and adopts all measures necessary to achieve compliance with Health and Safety legislation for Building sites and Work places. The Employer / Client is advised that should the works need to comply with the Construction Design and Management Regulations an Independent Planning Supervisor will be required. The works shall comprise of all that is shown on the drawing and details. Work that may not specifically shown but may be reasonably inferred as necessary to carry out the works shall be deemed to be included.

LANDSCAPING, TREE AND SHRUB PLANTING


A 1800MM HIGH CLOSE BOARDED TIMBER FENCE
B 1200MM HIGH CONCRETE POST AND CHAIN LINK FENCING
C MIXED HEDGE
  a) HAWTHORN (CRATAEGUS MONOGYNA)
  b) BEECH (FAGUS SYLVATICA)
  c) BLACKTHORN (PRUNUS SPINOSA)
  d) BUCKTHORN (RHAMNOS CATHARTICA)
D SILVER BIRCH (BETULA PENDULA) - FEATHERED
E HAWTHORN (CRATAEGUS LAEVIGATA) - FEATHERED
F WHITE BEAM (SORBUS ARIA) - FEATHERED
G BEECH (FAGUS SYLVATICA) - FEATHERED
H TURKISH HAZEL (CORYLUS COLURNA) - FEATHERED

All planting to be in accordance with BS 4428: 1989 and amendment No. 1 (1991)
All trees to be planted with minimum 600mm plastic mulch mat and to be staked, tied and tubed
1/ 3 to 1/ 2 bag of peat free and shrub planting compost to be incorporated into backfill for each tree hole

HARDSTANDING AREAS TO CONSIST OF EITHER TARMAC OR BLOCK PAVING

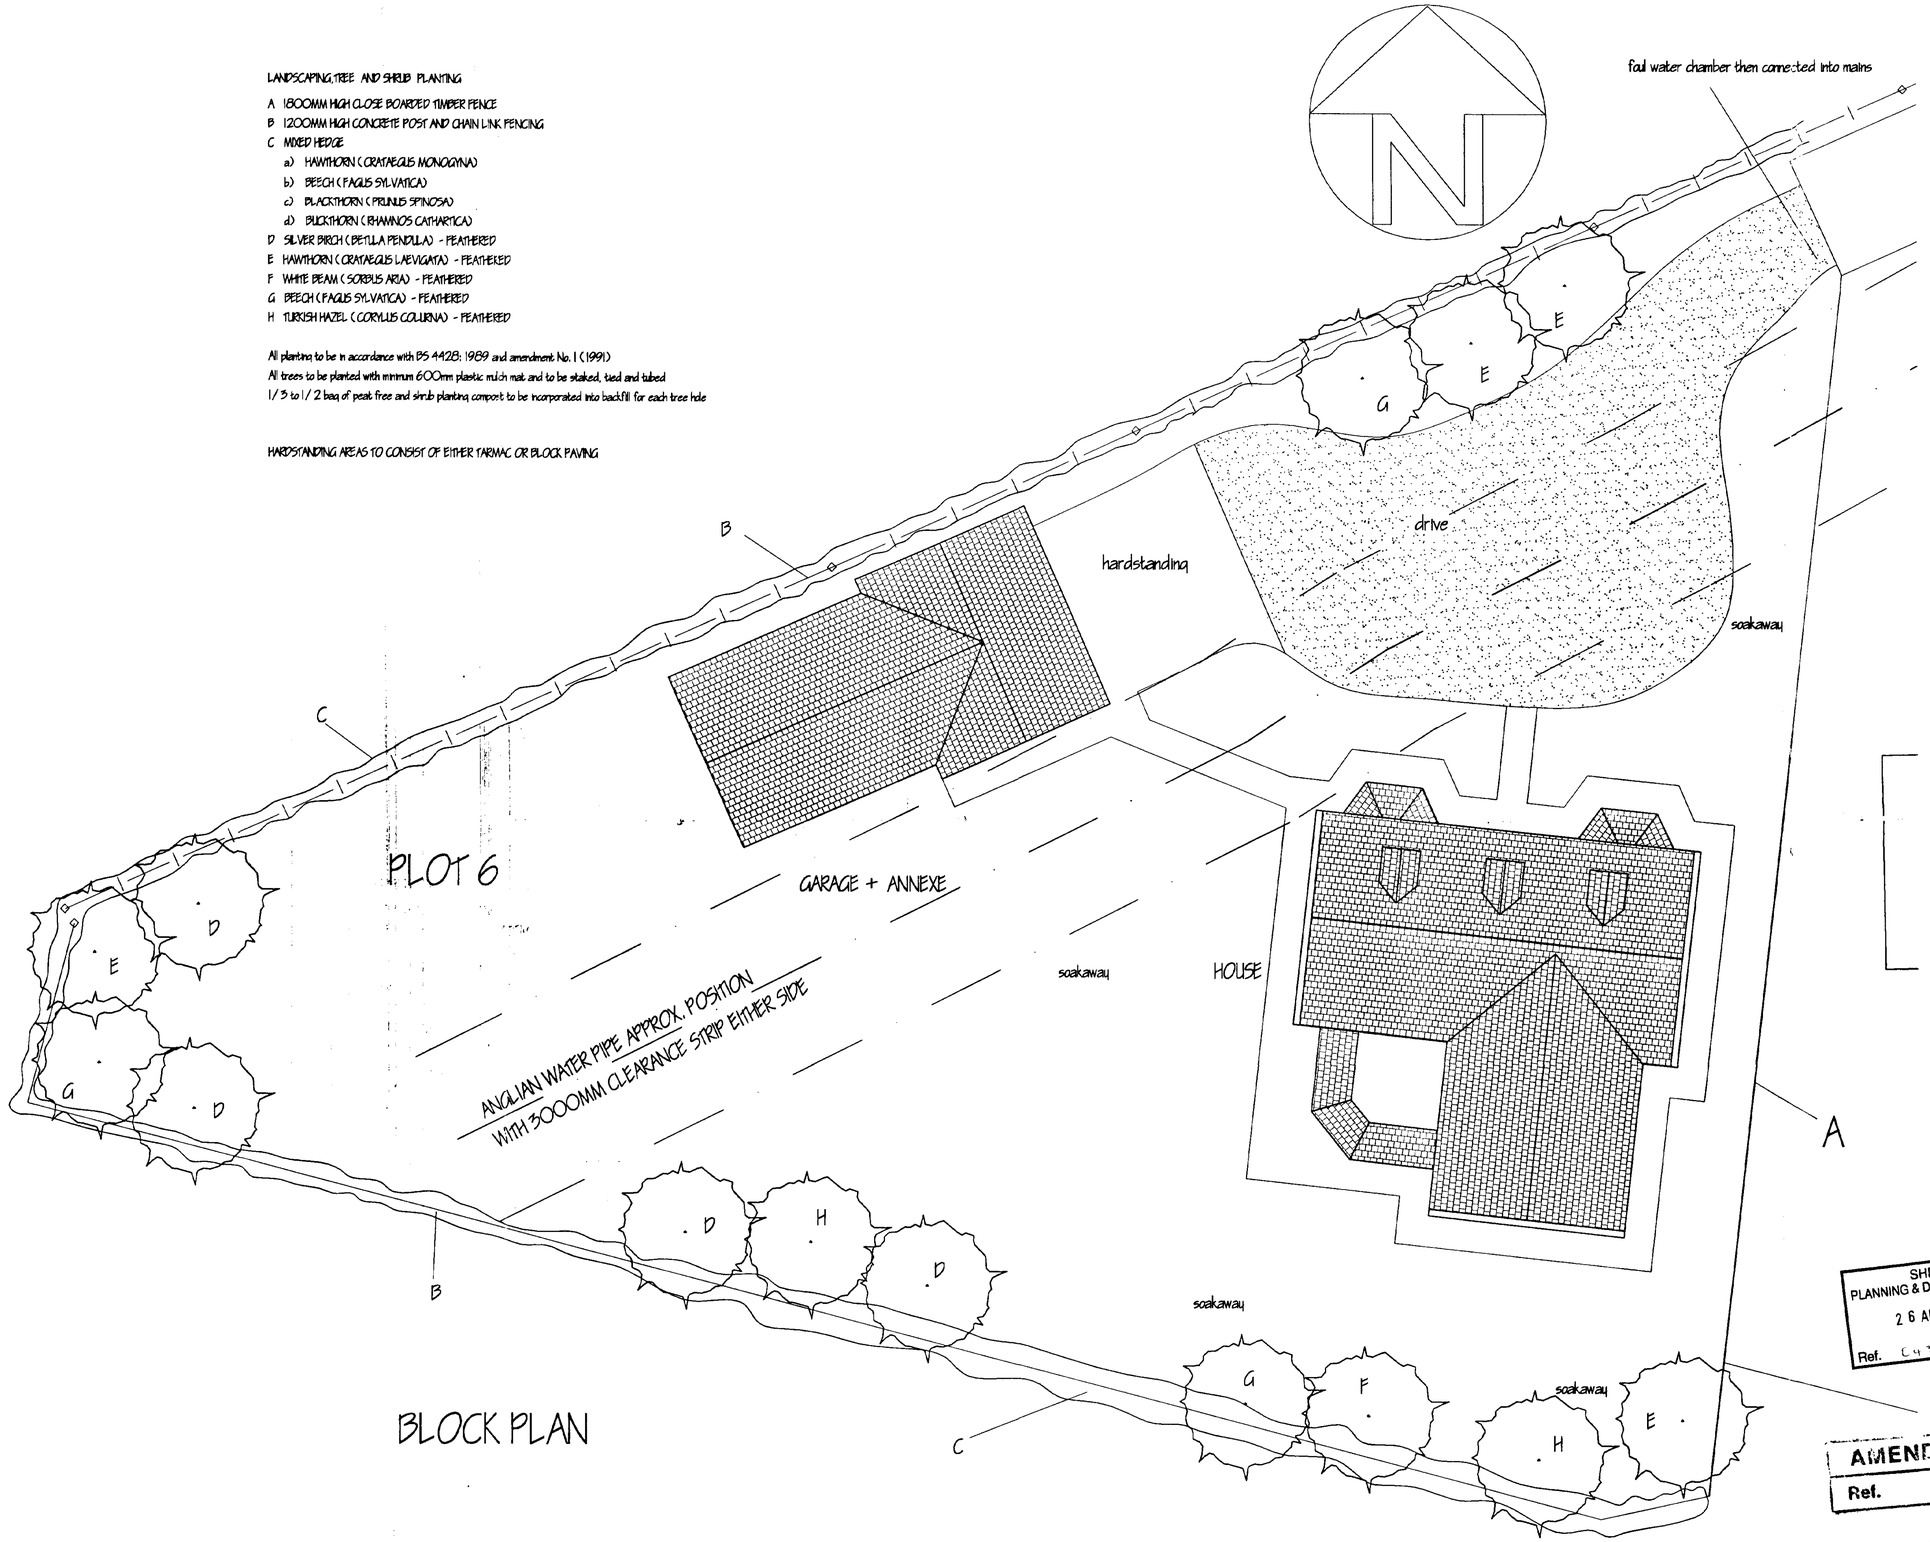

BLOCK PLAN

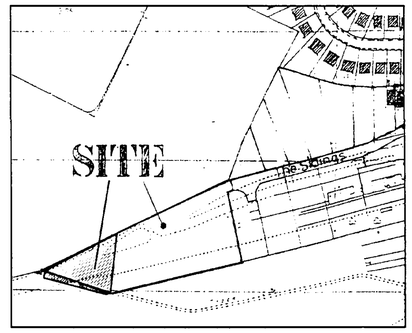

LOCATION PLAN

SHDC
PLANNING & DEVELOPMENT
2 6 AUG 2003
Ref. E/435/03

AMENDED
Ref.

DETERMINED
PLAN

ref.	revision	date
A	GARAGE CORRECTED TO RIGHT SIZE	AUG 2003

G. R. MERCHANT I.ENG AMICE FIWO

ARCHITECTURAL, STRUCTURAL AND LAND DRAINAGE CONSULTANTS

Unit 4, Wrights Mews
12A Park Road, Holbeach,
Spalding, Lincs. PE12 7EE
Tel: 01406 490800
Fax: 01406 425744
E-Mail: G. R. Merchant @ Merchant. PO. Co. UK

Project
RESIDENTIAL DEVELOPMENT
OFF THE SIDINGS
MOULTON
SPALDING LINCS

Client
DGM PROPERTIES LTD

Drawing
BLOCK AND
LOCATION PLANS

Job Ref.	Drawing No.
062/ 00	49 A
Date	Drawn
DEC 2002	JPW

Scales
1/100 1/ 2500

DO NOT SCALE FROM THIS DRAWING

This drawing is copyright and may not be altered, traced, photographed or used for any other purpose other than that for which it is issued. The General Contractor is to check all dimensions on site and report any discrepancies to the Architect. All details shown on this drawing including foundations are based upon typical site conditions related to the area. No responsibility can be accepted for abnormal conditions which may be discovered during construction unless reported to the Architect so that design ammendments may be considered. Site soil surveys are recommended in respect of foundations to establish specific site conditions before foundation work is undertaken. This drawing is limited in the amount of information contained and does not purport to contain a full specification of the works. It is solely for the purpose of obtaining Planning / Building Regulation approval. This drawing must not be used as a contract document alone. The works will not be supervised or inspected on site by G R Merchant or any representative thereof. It is the client or their appointed agents responsibility to control workmanship, substitution of materials, adherence to specification, variations to contract etc.

All materials to be new unless otherwise stated and all components and materials etc. to be used fixed and installed etc. in strict accordance with manufacturers instruction and relevant code of practice. Materials shall conform to appropriate British standard specification or BBA certificate or European code equivalent. The Employer / Client shall ensure that the selected contractor is conversant with and adopts all measures necessary to achieve compliance with Health and Safety legislation for Building sites and Work places. The Employer / Client is advised that should the works need to comply with the Construction Design and Management Regulations an Independent Planning Supervisor will be required. The works shall comprise of all that is shown on the drawing and details. Work that may not specifically shown but may be reasonably inferred as necessary to carry out the works shall be deemed to be included.