
Contractors are responsible for checking all dimensions on site prior to work commencing


Due to areas of the structure being covered, unexposed or otherwise inaccessible the notes / specifications of existing materials are subject to confirmation of site when it is feasible to expose the relevant areas of construction.

A3

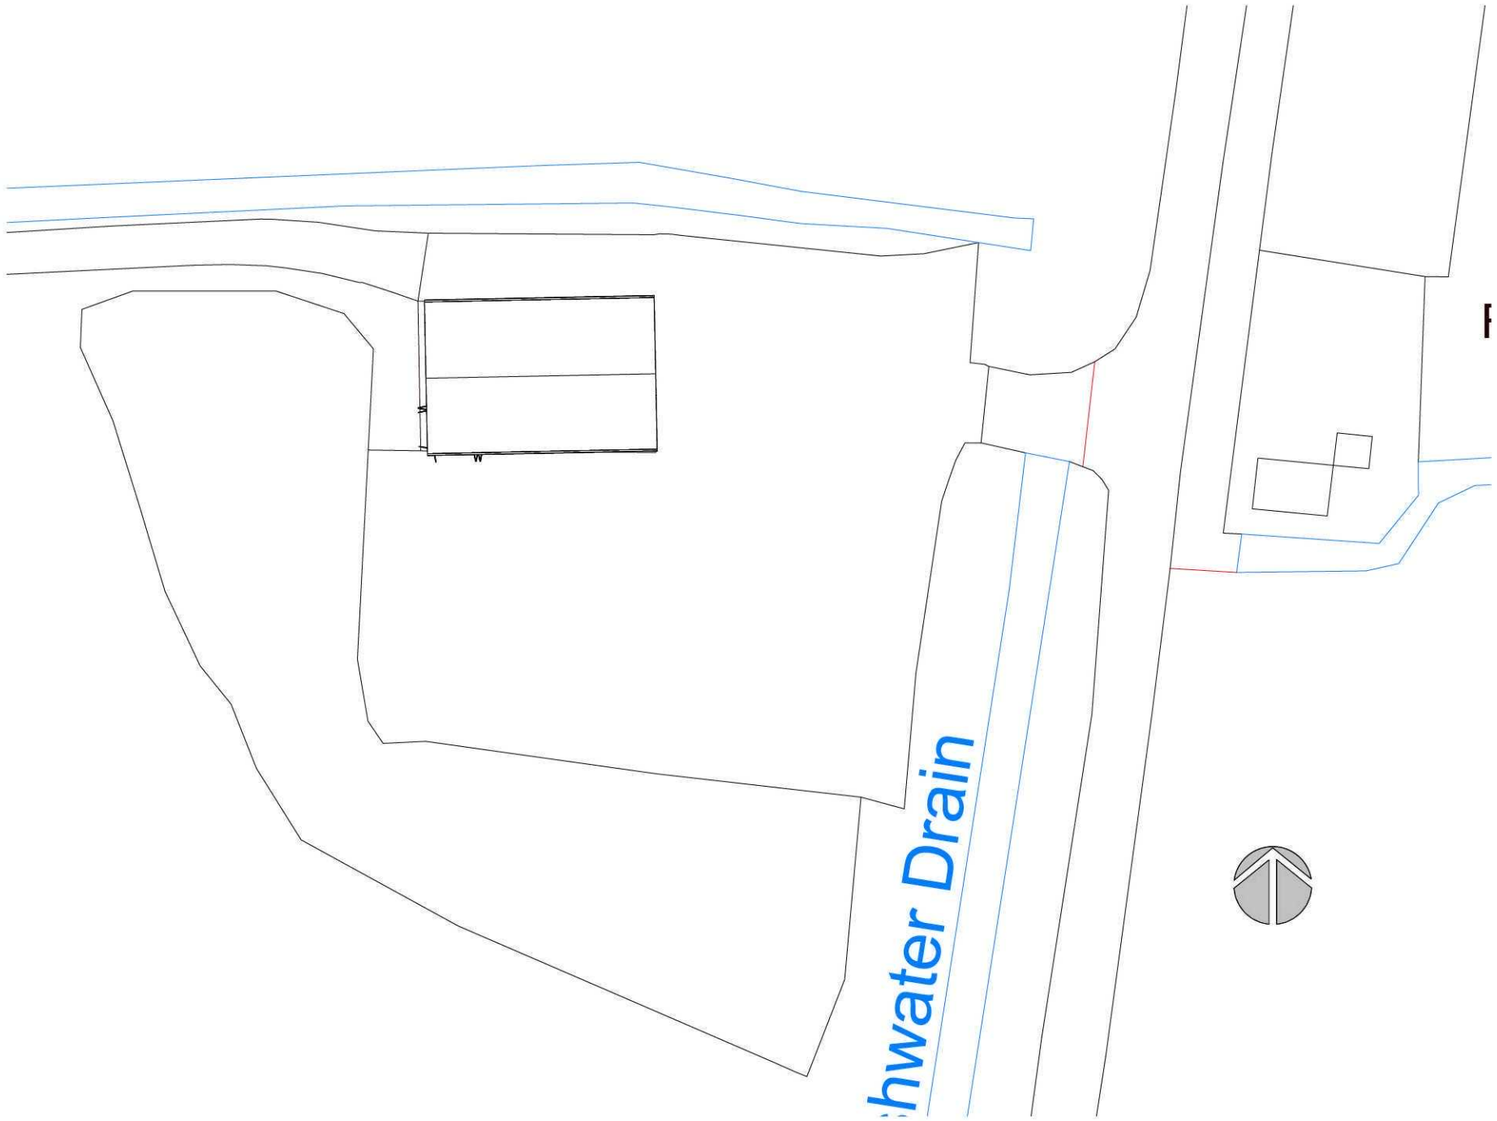

Site Block Plan

1 : 500

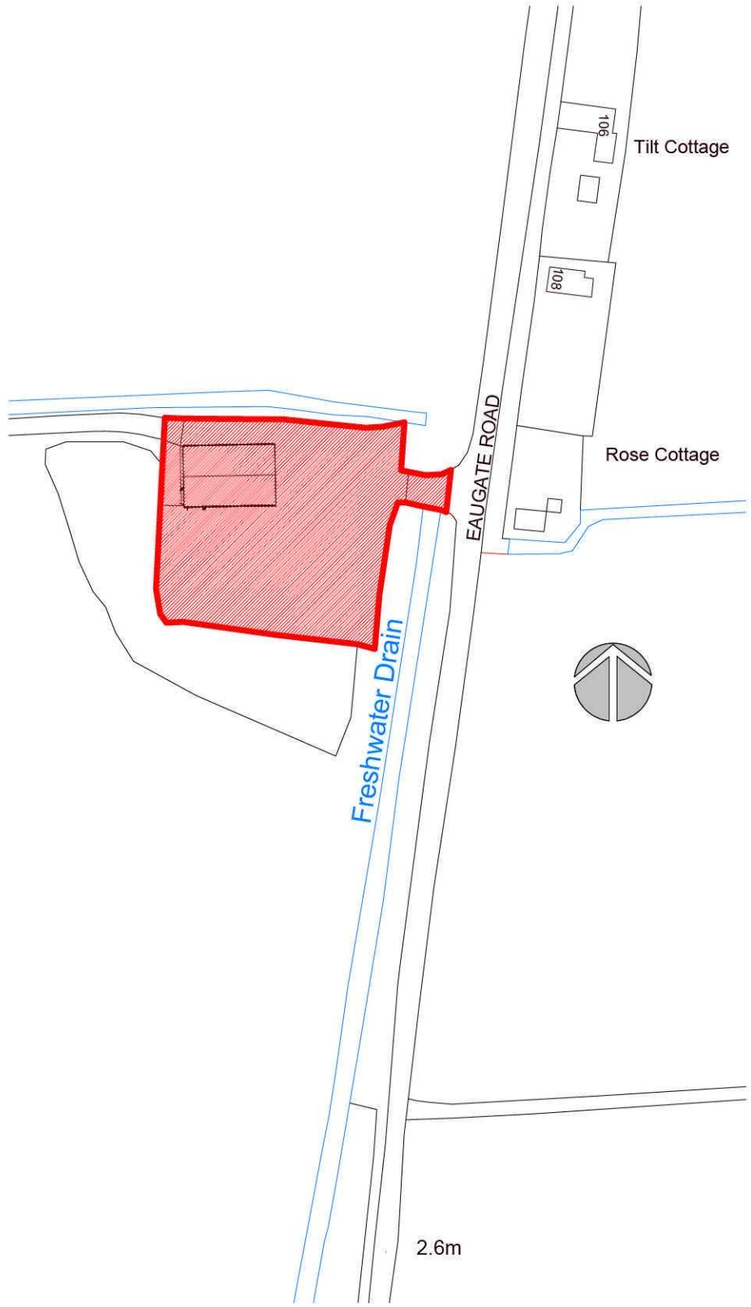

Site Location Plan

1 : 1250

Client:	**Mr W Ravell**	Site:	**Barn at Eaugate Road Moulton Chapel**	Drg Title:	**Site Plans**	Contract No **2485**	Drg No **007**

remway Design Ltd
"Treetops", The Raceground, Spalding, PE11 3AP Tel : 01775 768 921