
Contractors are responsible for checking all dimensions on site prior to work commencing

Due to areas of the structure being covered, unexposed or otherwise inaccessible the notes / specifications of existing materials are subject to confirmation of site when it is feasible to expose the relevant areas of construction.


0m 2m 4m 6m 8m 10m

VISUAL SCALE 1:100 @ A1

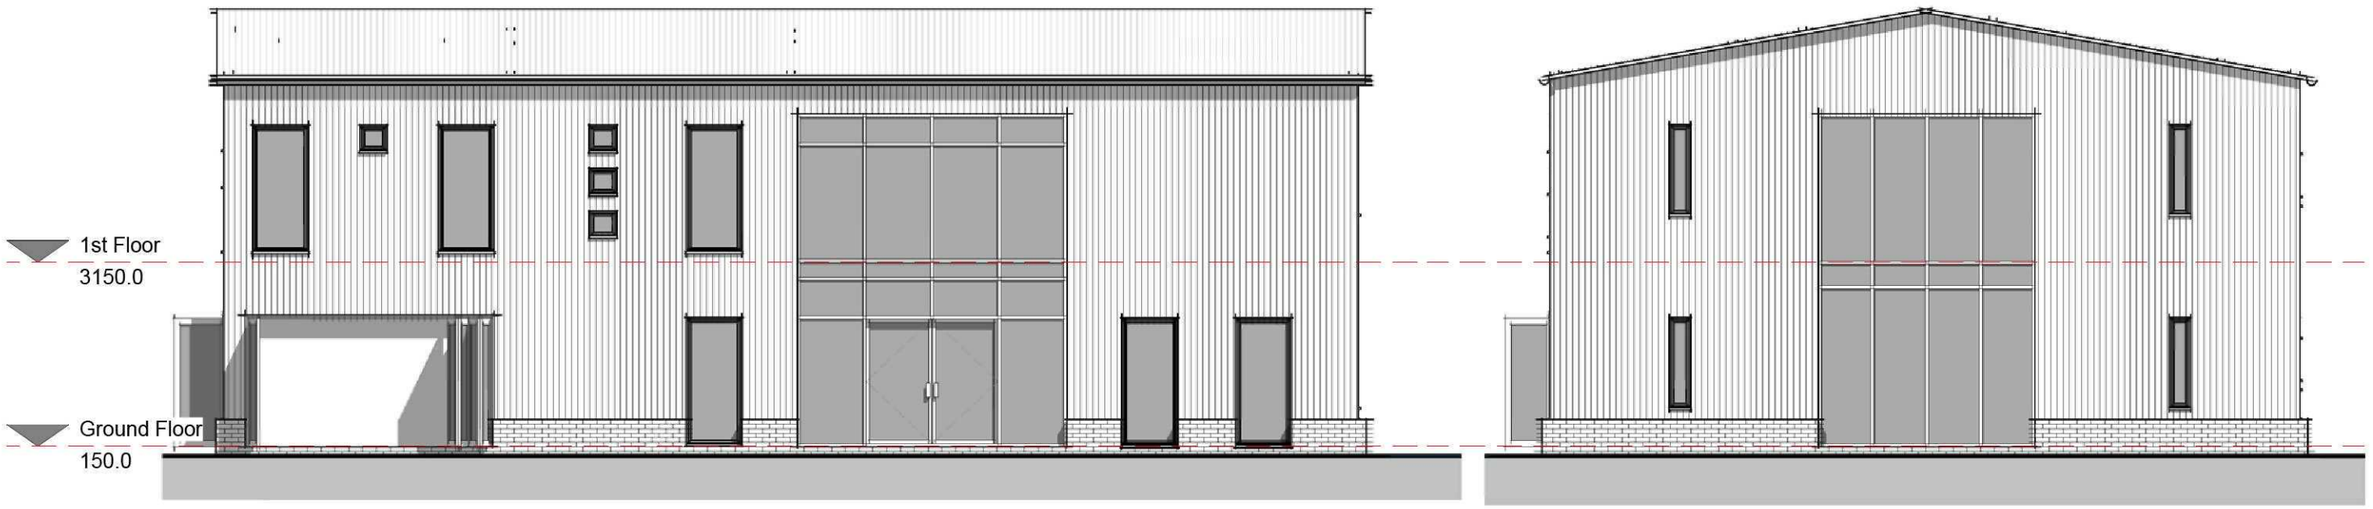


01 - Front Elevation
1 : 100

02 - Right Flank
1 : 100

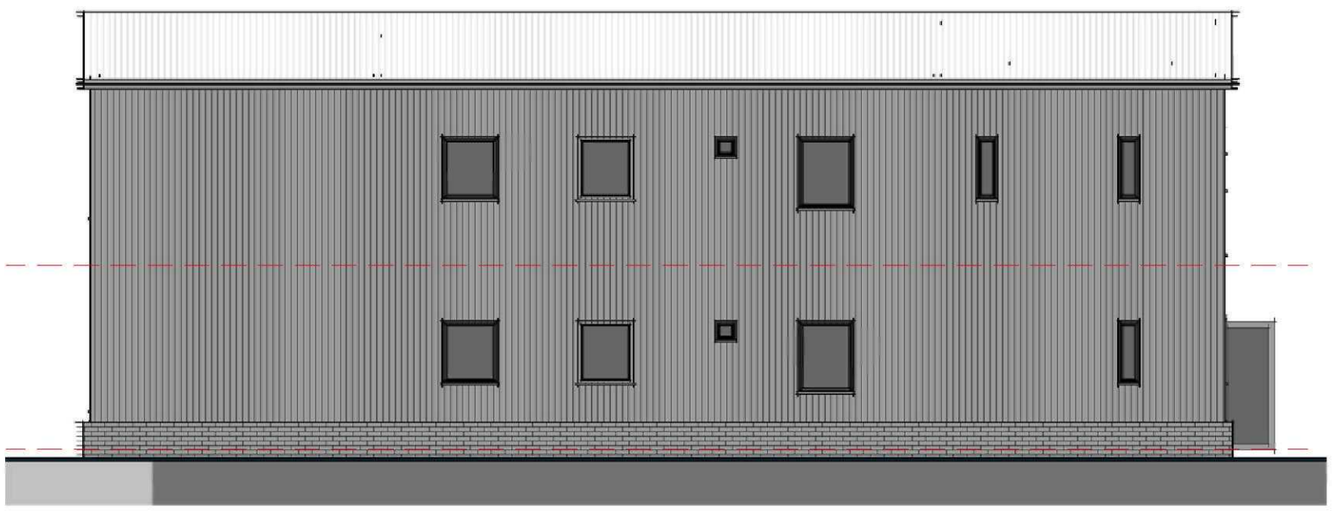

03 - Rear Elevation
1 : 100

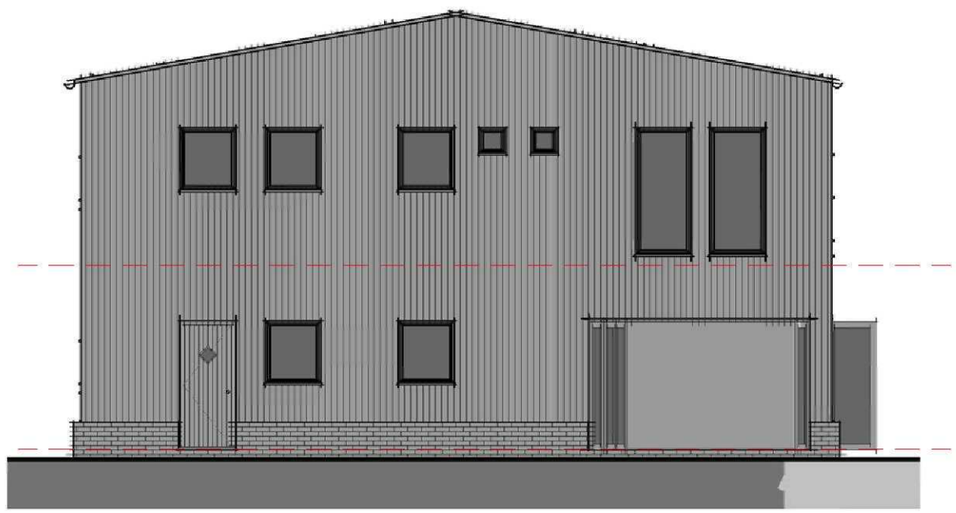

04 - Left Flank
1 : 100

Client: **Mr W Ravell**

Site: **Barn at Eaugate Road Moulton Chapel**

Drg Title: **Proposed Elevations**

Contract No **2485**

Drg No **006**

remway Design Ltd
"Treetops", The Raceground, Spalding, PE11 3AP Tel : 01775 768 921