
Contractors are responsible for checking all dimensions on site prior to work commencing

Due to areas of the structure being covered, unexposed or otherwise inaccessible the notes / specifications of existing materials are subject to confirmation of site when it is feasible to expose the relevant areas of construction.

0m 2m 4m 6m 8m 10m

VISUAL SCALE 1:100 @ A1

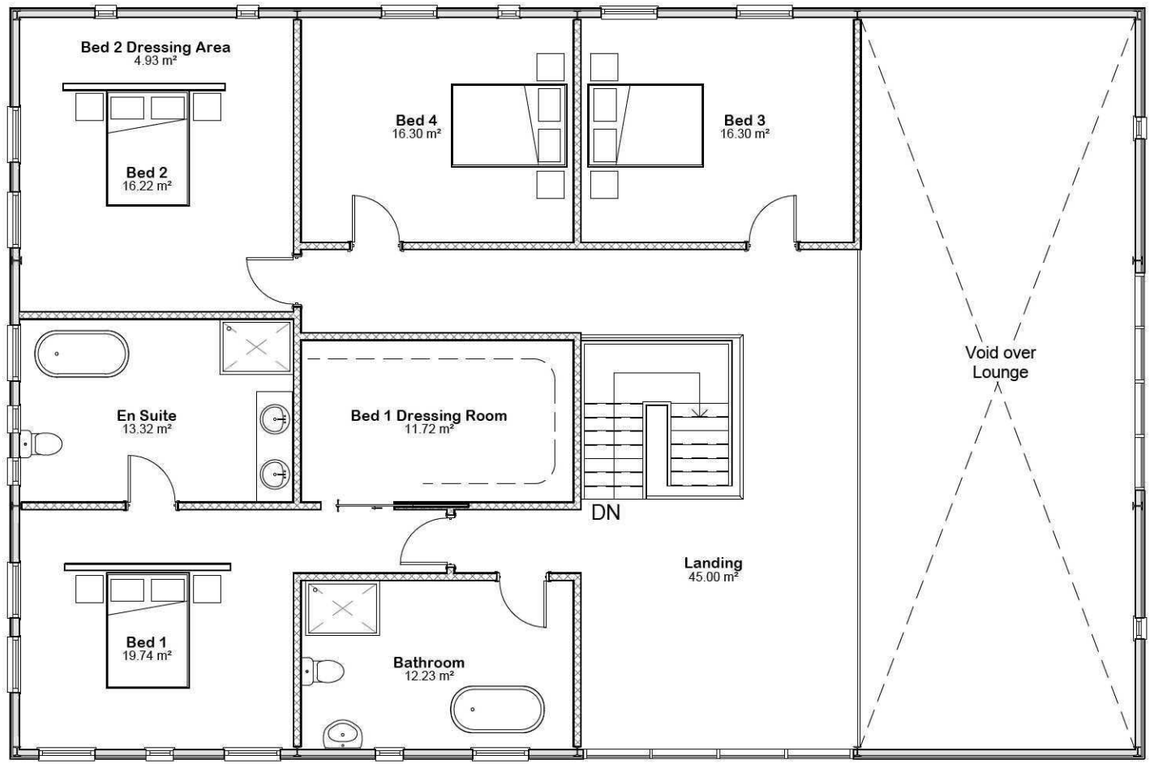

08 - Room Schedule 1st Floor

Name	Area	Perimeter
Bathroom	12.25 m²	14.4 m
Bed 1	19.75 m²	21.8 m
Bed 1 Dressing Room	11.70 m²	14.2 m
Bed 2	16.20 m²	16.4 m
Bed 2 Dressing Area	4.95 m²	11.3 m
Bed 3	16.30 m²	16.2 m
Bed 4	16.30 m²	16.2 m
En Suite	13.30 m²	14.9 m
Landing	45.00 m²	38.6 m
Grand total: 9	155.75 m²	164.0 m

02 - 1st Floor Plan

1 : 100

Client: **Mr W Ravell**

Site: **Barn at Eaugate Road Moulton Chapel**

Drg Title: **Proposed First Floor Layout**

Contract No **2485**

Drg No **005**

remway Design Ltd
"Treetops", The Raceground, Spalding, PE11 3AP Tel : 01775 768 921