Contractors are responsible for checking all dimensions on site prior to work commencing


Due to areas of the structure being covered, unexposed or otherwise inaccessible the notes / specifications of existing materials are subject to confirmation of site when it is feasible to expose the relevant areas of construction.

0m 2m 4m 6m 8m 10m

VISUAL SCALE 1:100 @ A1

006
3 03 - Rear Elevation

006 4 04 - Left Flank

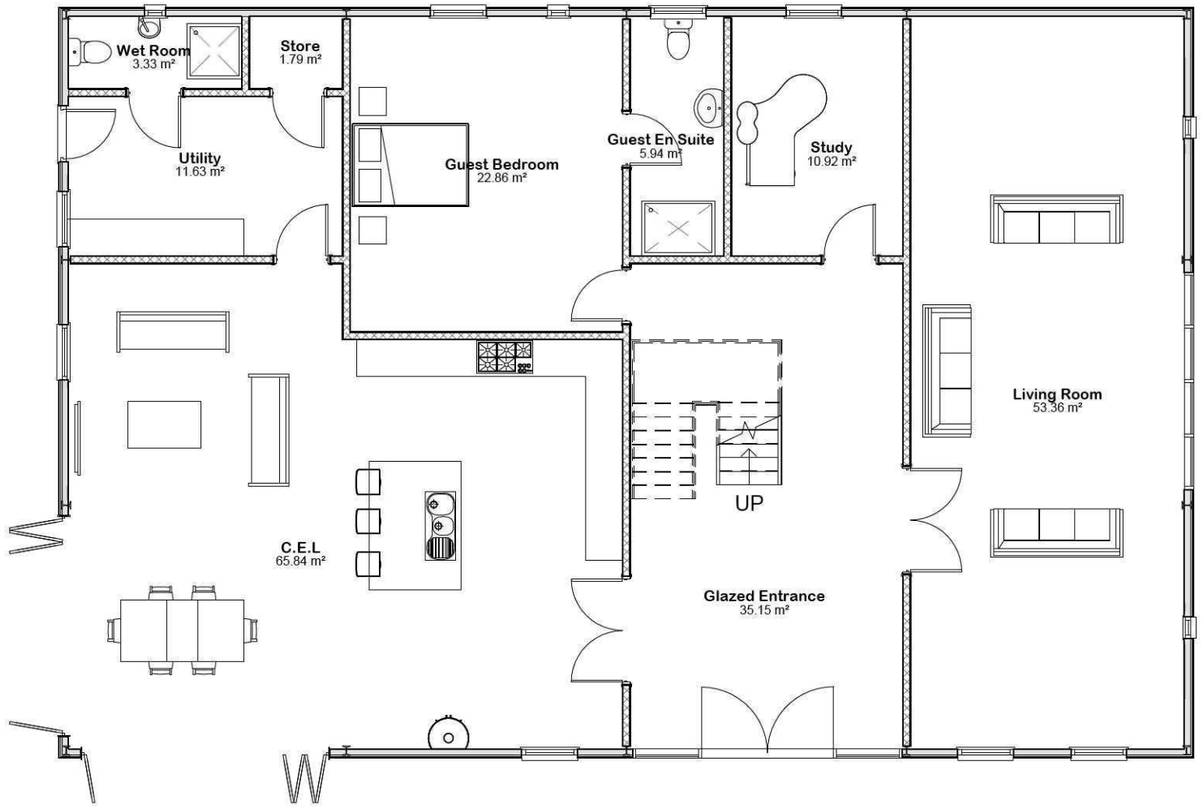

02 - Right Flank 2 006

1 01 - Front Elevation
006

07 - Room Schedule Grd Floor

Name	Area	Perimeter
C.E.L	65.85 m²	33.9 m
Glazed Entrance	35.15 m²	24.7 m
Guest Bedroom	22.85 m²	19.2 m
Guest En Suite	5.95 m²	10.9 m
Living Room	53.35 m²	32.8 m
Store	1.80 m²	5.4 m
Study	10.90 m²	13.4 m
Utility	11.65 m²	14.1 m
Wet Room	3.35 m²	8.0 m
Grand total: 9	210.80 m²	162.4 m

01 - Ground Floor Plan

1 : 100

Client: **Mr W Ravell**

Site: **Barn at Eaugate Road Moulton Chapel**

Drg Title: **Proposed Grd Floor Layout**

Contract No **2485**

Drg No **004**

remway Design Ltd
"Treetops", The Raceground, Spalding, PE11 3AP Tel : 01775 768 921