
A3

Contractors are responsible for checking all dimensions on site prior to work commencing

Due to areas of the structure being covered, unexposed or otherwise inaccessible the notes / specifications of existing materials are subject to confirmation of site when it is feasible to expose the relevant areas of construction.



VISUAL SCALE 1:100 @ A1

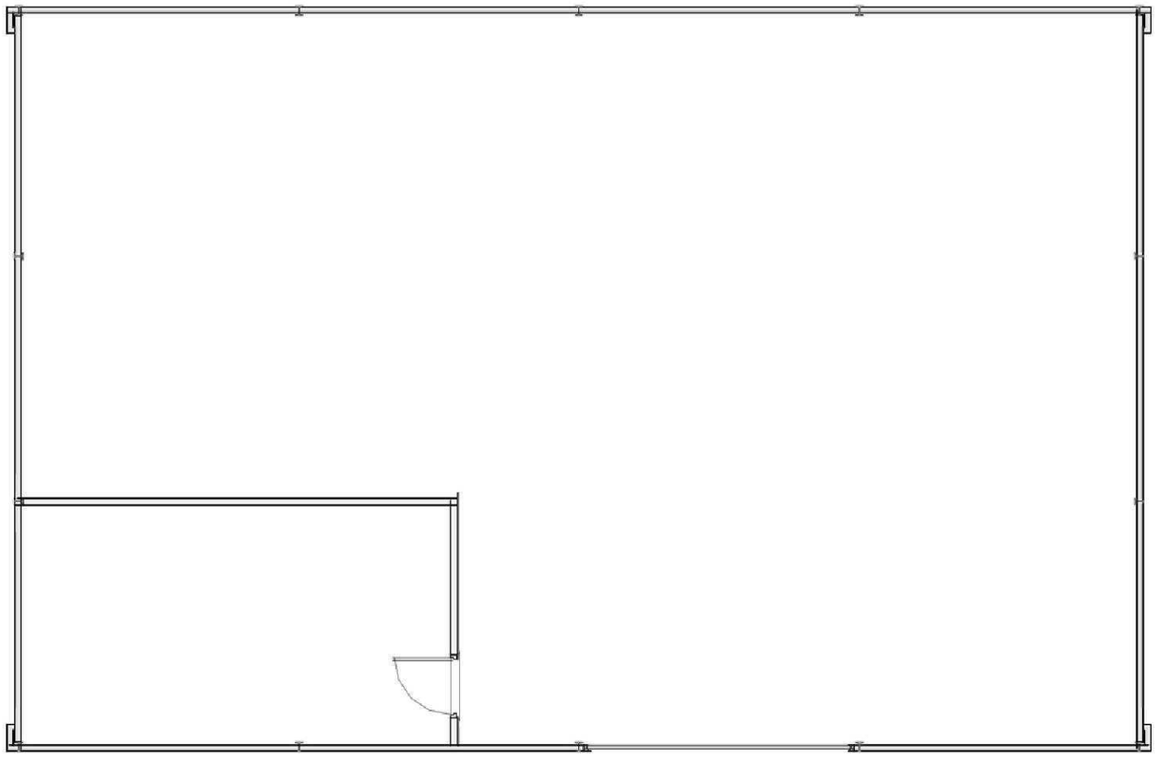

01 - Front Elevation
1
002

01 - Ground Floor Plan

1 : 100

Client:	Site:	Drg Title:	Contract No	Drg No
Mr W Ravell	**Barn at Eaugate Road Moulton Chapel**	**Existing Floor Layout**	**2485**	**001**

remway Design Ltd
"Treetops", The Raceground, Spalding, PE11 3AP Tel : 01775 768 921