THIS DRAWING IS NOT TO BE USED FOR CONSTRUCTION.
DO NOT SCALE FROM THIS DRAWING


REV DATE NOTES




East Elevation



South Elevation

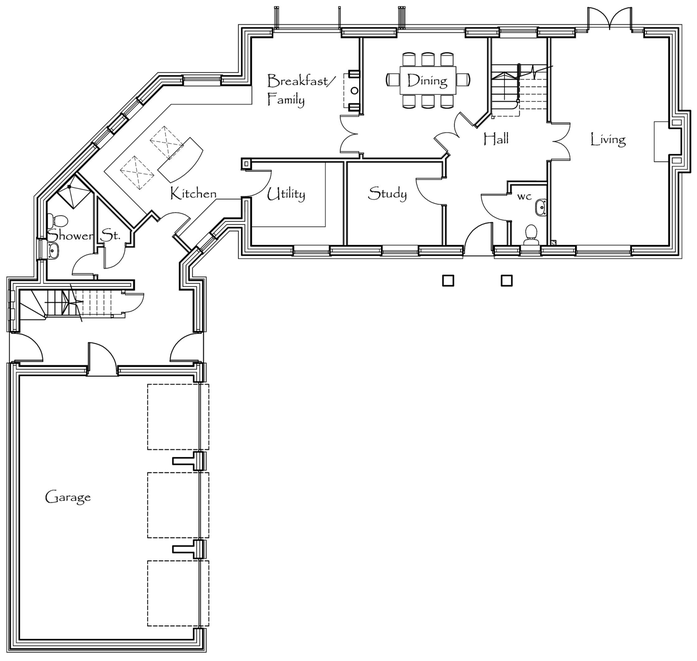

Ground Floor Plan

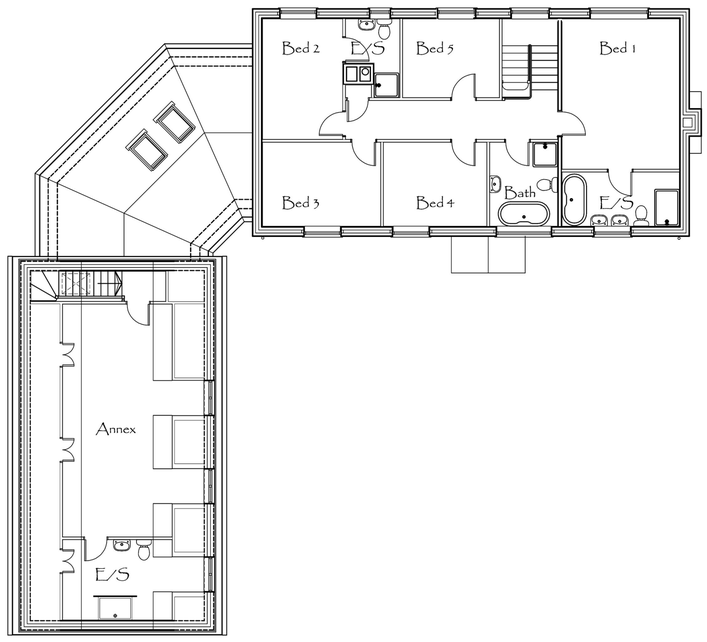

First Floor Plan



West Elevation



North Elevation

MATERIALS



CREST BRICK SLATE AND TILE Ltd;
CREST OLD HAMBLETON BRICKS



REDLAND GROVEBURY ROOF TILES
COLOUR; TERRACOTTA

WINDOWS; SAGE GREY
STYLE AS INDICATED ON DRAWINGS

BLACK SOFFITS AND FASCIAS

BLACK PVC-U RAINWATER GOODS

0 1 2 5 10
Scale 1:100

ASHGROVE ASSOCIATES
Architectural Consultants

ASHGROVE LODGE, AUSTENDYKE ROAD
WESTON HILLS, LINCOLNSHIRE
PE12 6BZ ~ T.07852 227448

Project
PROPOSED DWELLING
LAND OFF; FEN GATE
MOULTON CHAPEL
LINCOLNSHIRE
PE12 0QA

Client
Mr & Mrs L SMITH
19 St. JAMES WAY
MOULTON CHAPEL
LINCOLNSHIRE
PE12 0QD

Title
PROPOSED FLOOR PLANS & ELEVATIONS

Drawing No.
AA-18-001/02

Scale
1:100 @A1

Date
MAY 18

Revision