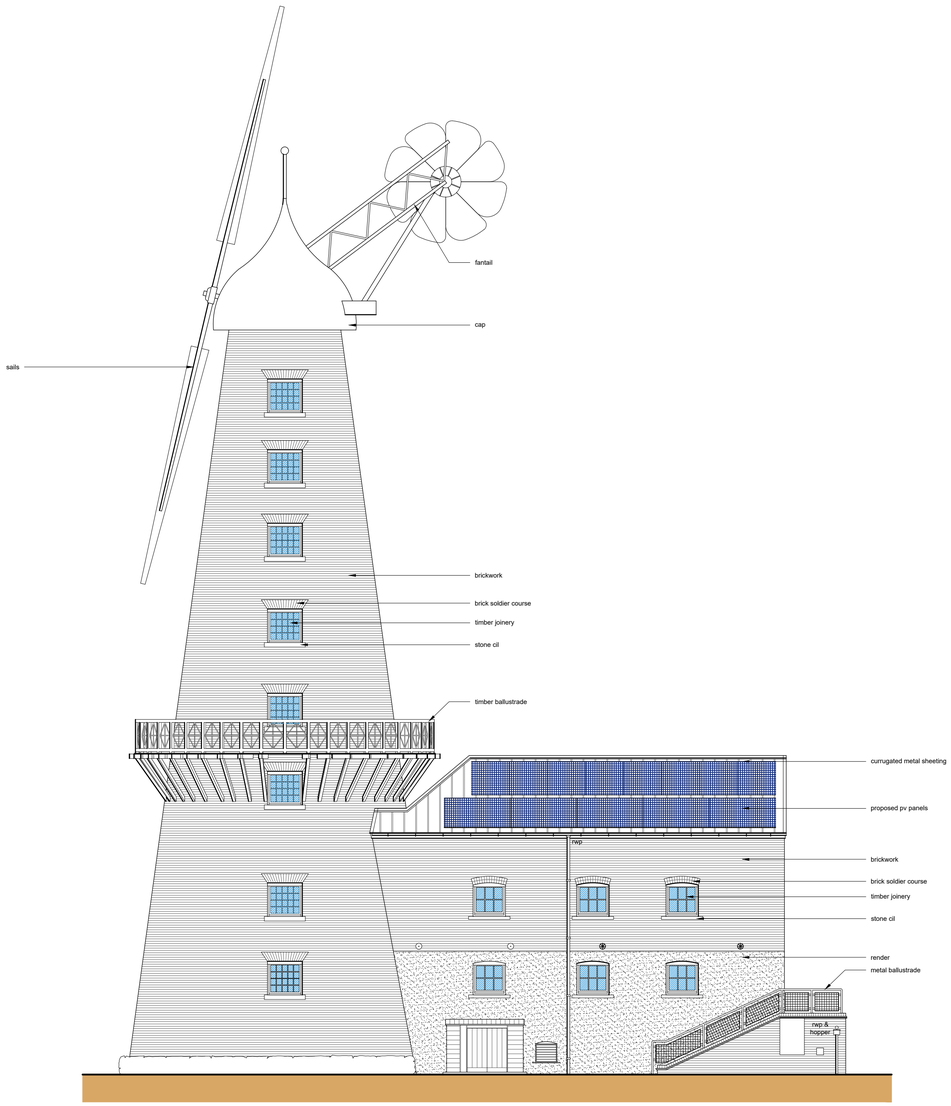


Front Elevation (SE)
Scale: 1:100

0 1 2 3 4
metres


SITE PLAN KEY

Indicates surveyed buildings

Indicates un-surveyed buildings on site taken from OS map


Indicates site access

Indicates proposed pv panels

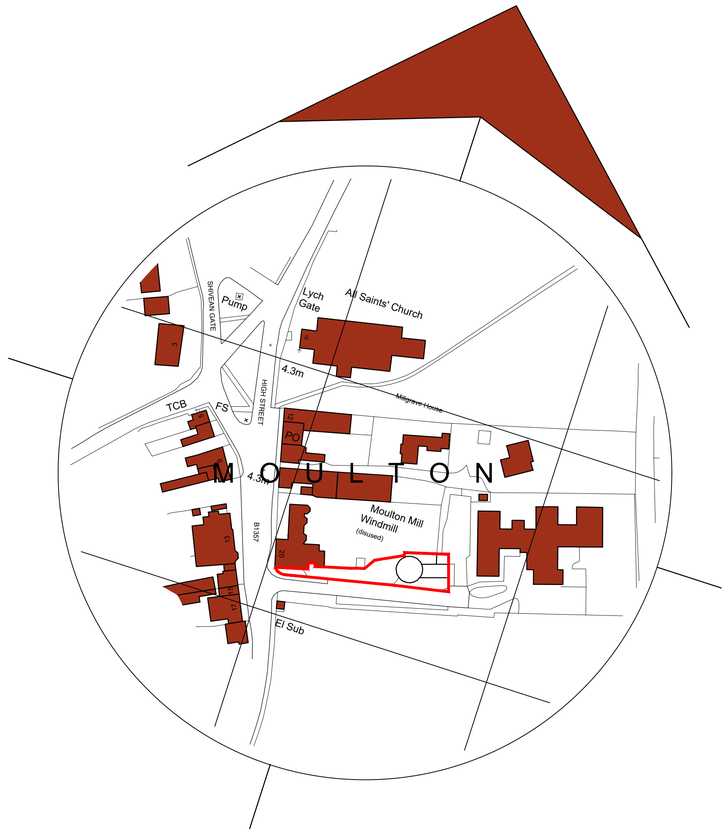

Location Plan
Scale: 1:1250

0 12.5 25 37.5 50
metres

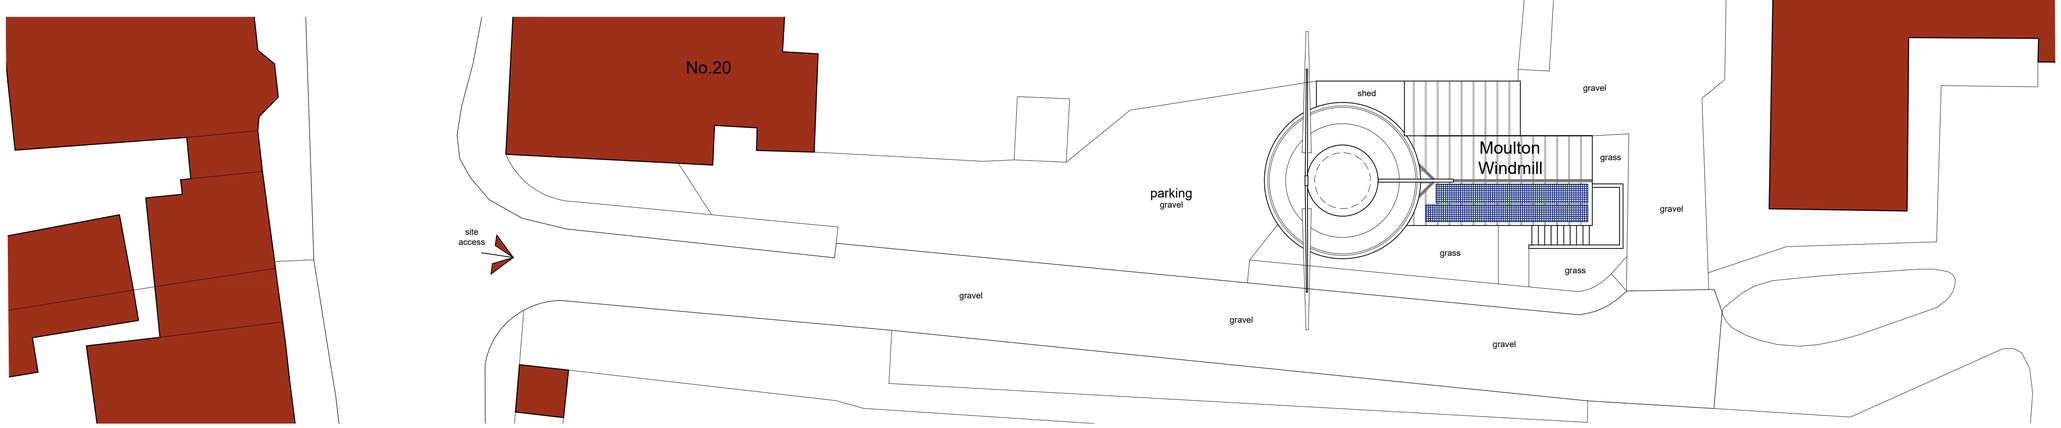

Site Plan
Scale: 1:200

0 2 4 6 8
metres

General Notes

1. All dimensions are shown in 'mm' unless otherwise stated.
2. The contractor, sub-contractors and suppliers must verify all dimensions on site prior to the commencement of any work.
3. This drawing is to be read in conjunction with all relevant engineers and specialist sub-contractors drawings and specifications.
4. Any discrepancies are to be brought to the designers attention.

Status

PLANNING

SWANN EDWARDS
ARCHITECTURE
Swann Edwards Architecture Limited, Black Barn, Fen Road, Guyhirn, Wisbech, Cambs. PE13 4AA
t 01945 450694 e info@swannedwards.co.uk w www.swannedwards.co.uk

Job Title
Proposed PV Panels
Moulton Mill, High street,
Moulton, PE12 6QB
For: C/O Swann Edwards

Drawing Title
Planning Drawing

Date	Drawn by
March 2025	SHe
	Checked by G.E

Job No.	Sheet Size
SE-2275	A1
Dwg No. PP1000	Revision A

Swann Edwards Architecture Limited ©