




South Elevation

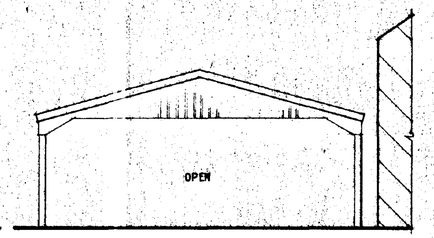


East Elevation (West similar)

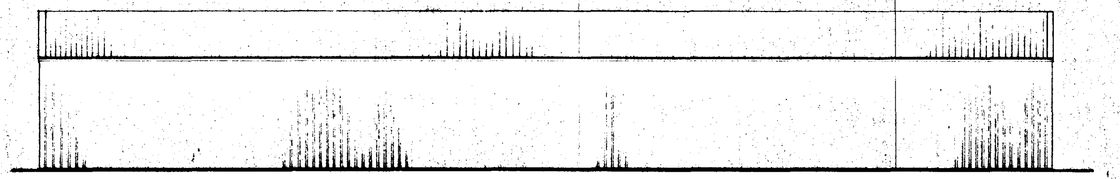

North Elevation

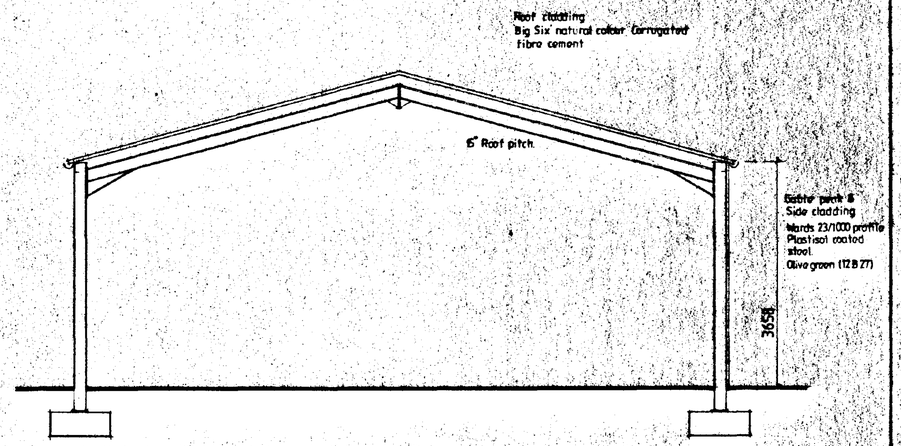

Section

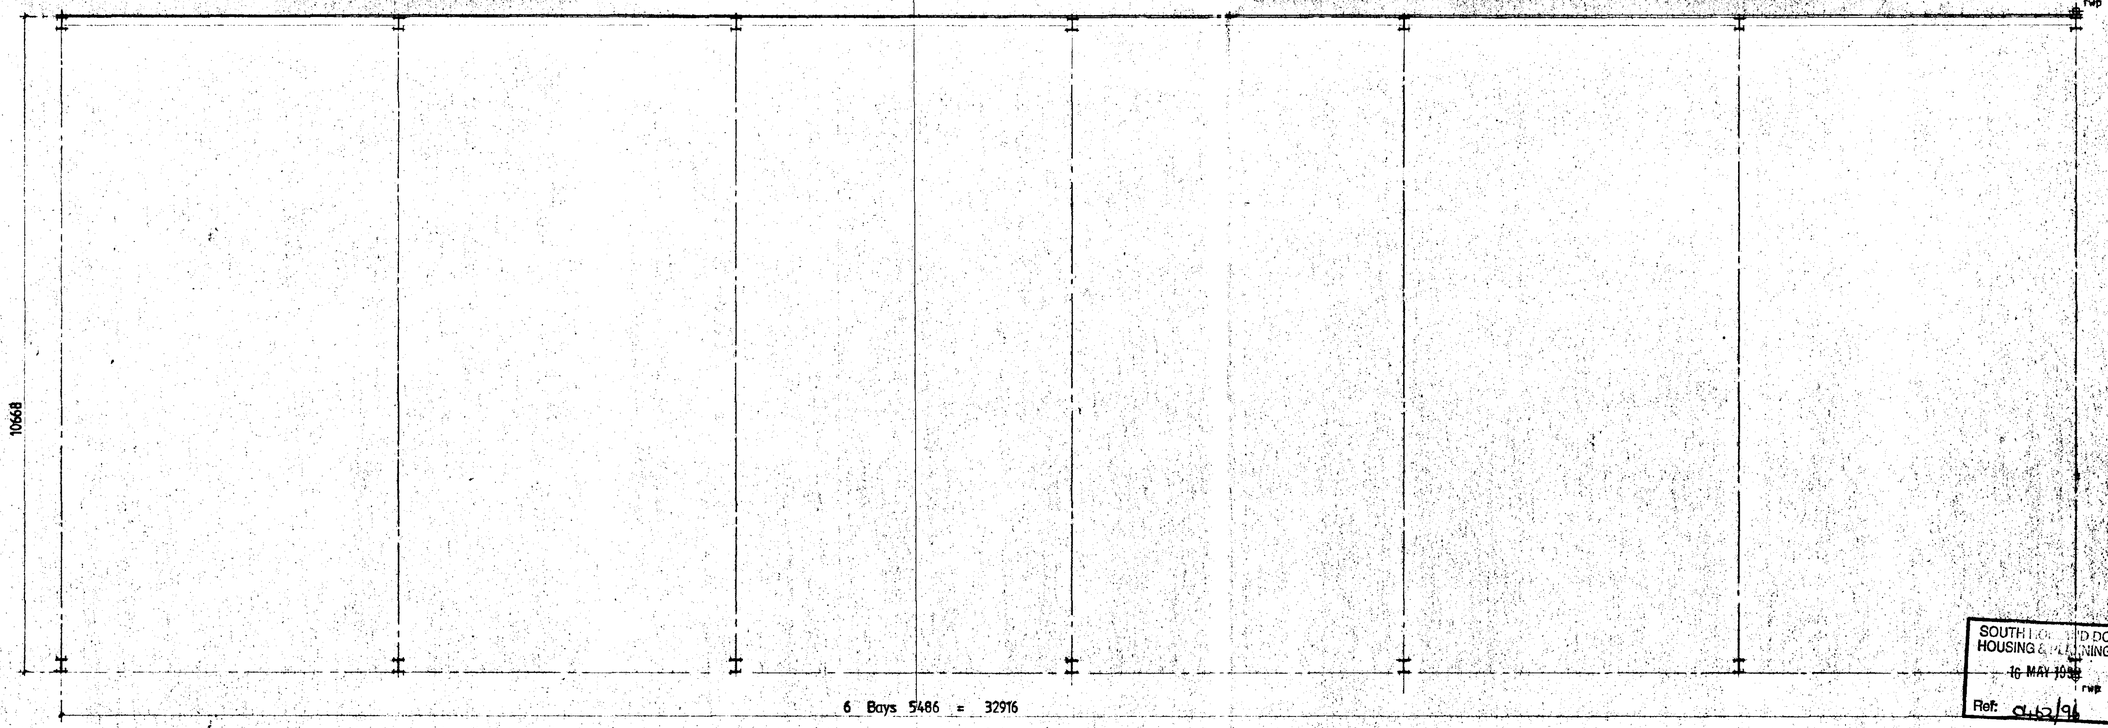

Plan.

SOUTH [illegible] DC
HOUSING & [illegible] NING
16 MAY 1996
nwp
Ref: 0452/96

DETERMINED
PLAN

CONTRACTOR TO CHECK ALL DIMENSIONS
ON SITE BEFORE WORK COMMENCES
COPYRIGHT RESERVED

revision	date	init.	revision details


COOPER ARCHITECTURAL DESIGN

Client R H SCRIMSHAW & SON


Project
PROPOSED REPLACEMENT BULD
GRADING BUILDING
BANK HOUSE FARM,
MOULTON COMMON,
SPALDING,
LINC'S

Drawing
BUILDING 'B'


Scale	Drawing No.
1:50 1:100	95055 : 2
Date APRIL '96	Drawn

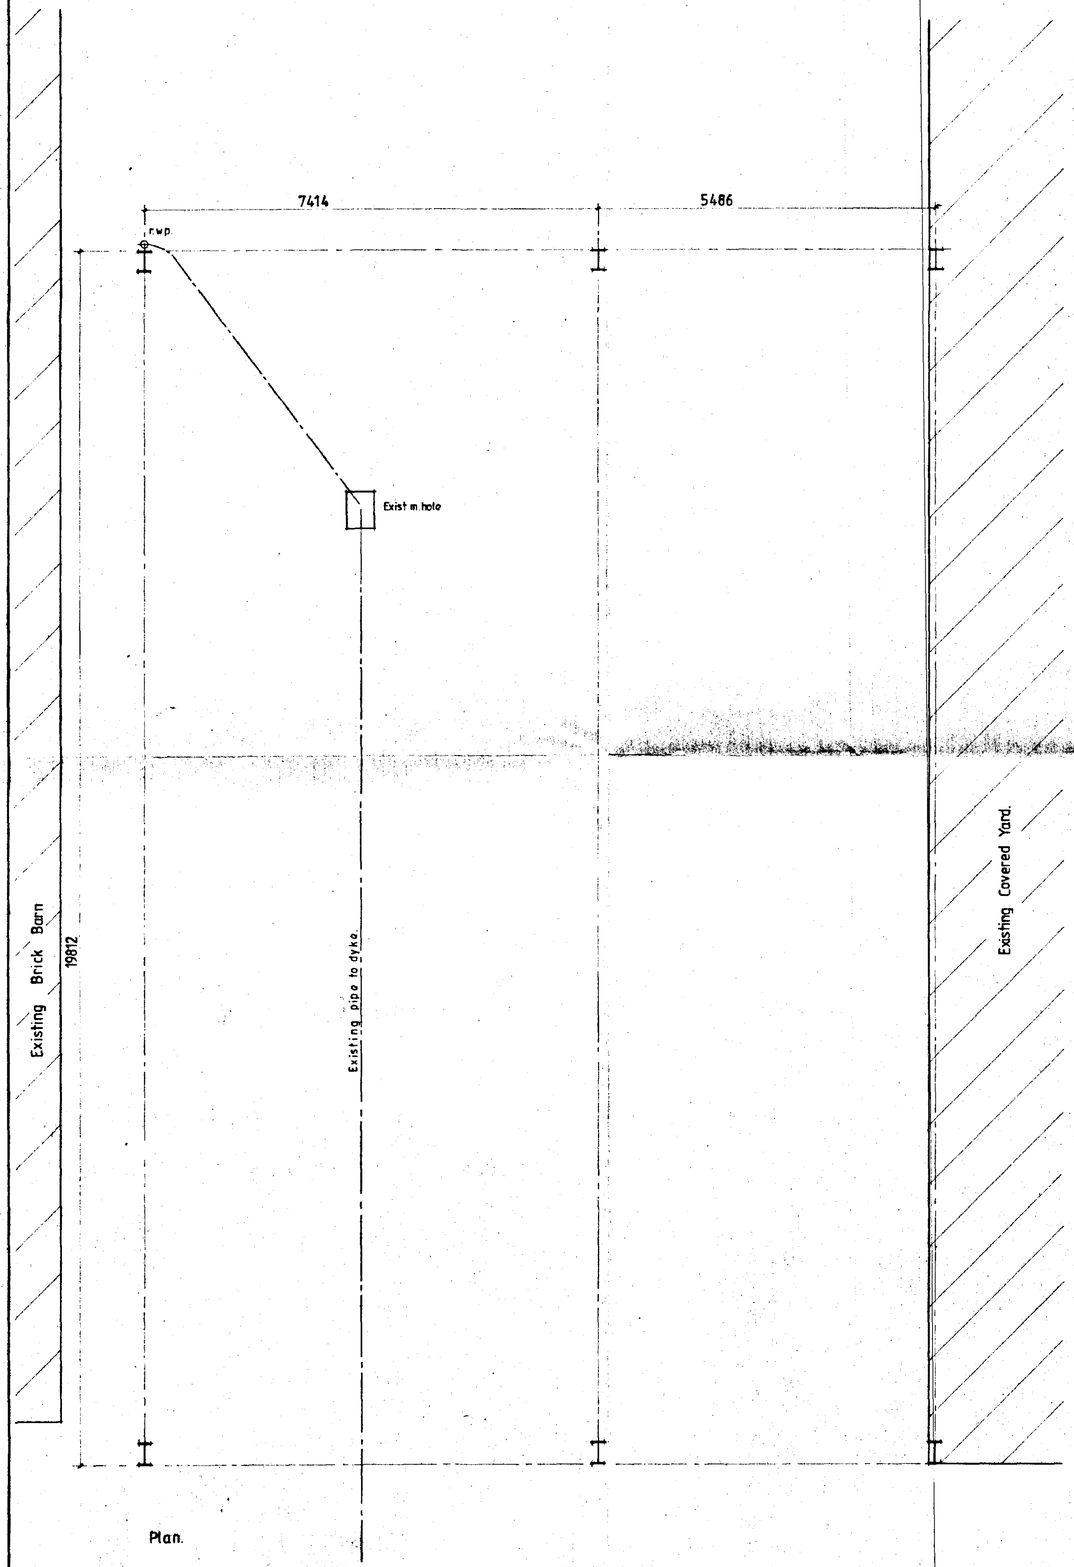


Plan.

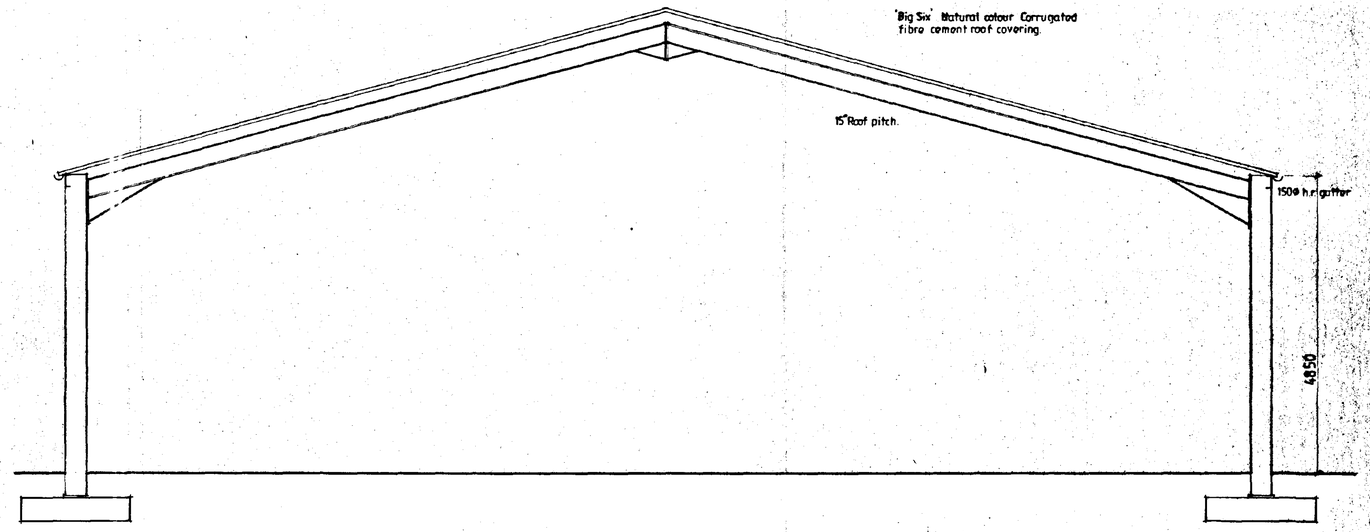


Section.

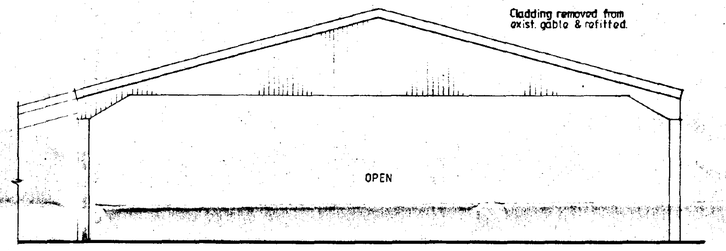

West Elevation

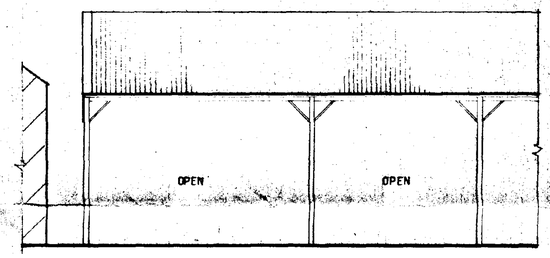


South Elevation (North similar)

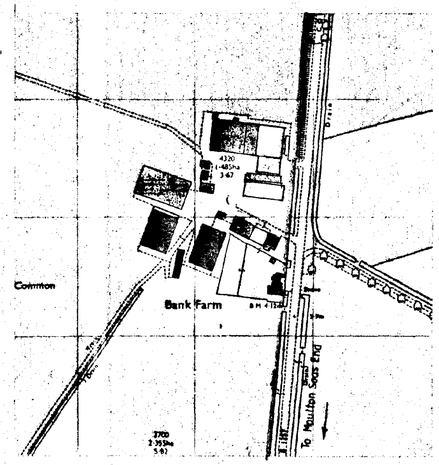

Location Plan 1:2500

NORTH

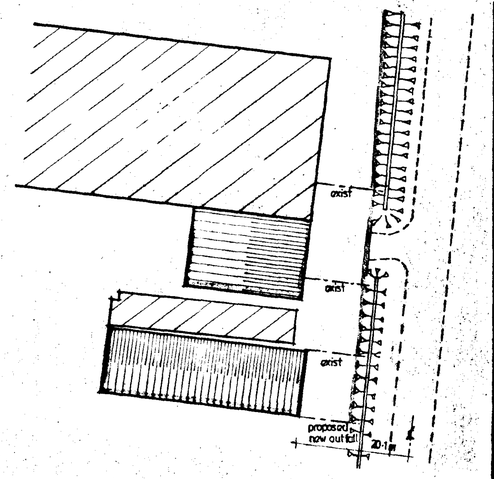

Block Plan 1:500

SOUTH... HOUSING ...NNING
16 MAY 1996
Ref: 01/52/96

DETERMINED PLAN

CONTRACTOR TO CHECK ALL DIMENSIONS ON SITE BEFORE WORK COMMENCES
COPYRIGHT RESERVED

revision	date	init.	revision details

COOPER ARCHITECTURAL DESIGN

Client: R. H. SCRIMSHAW & SON

Project: PROPOSED COVERED YARD
BANK HOUSE FARM,
MOULTON COMMON,
SPALDING,
LINC'S.

Drawing: BUILDING 'A'.

Scale	1:50 1:100	Drawing No.	95055:1
Date	APRIL '96	Drawn	