
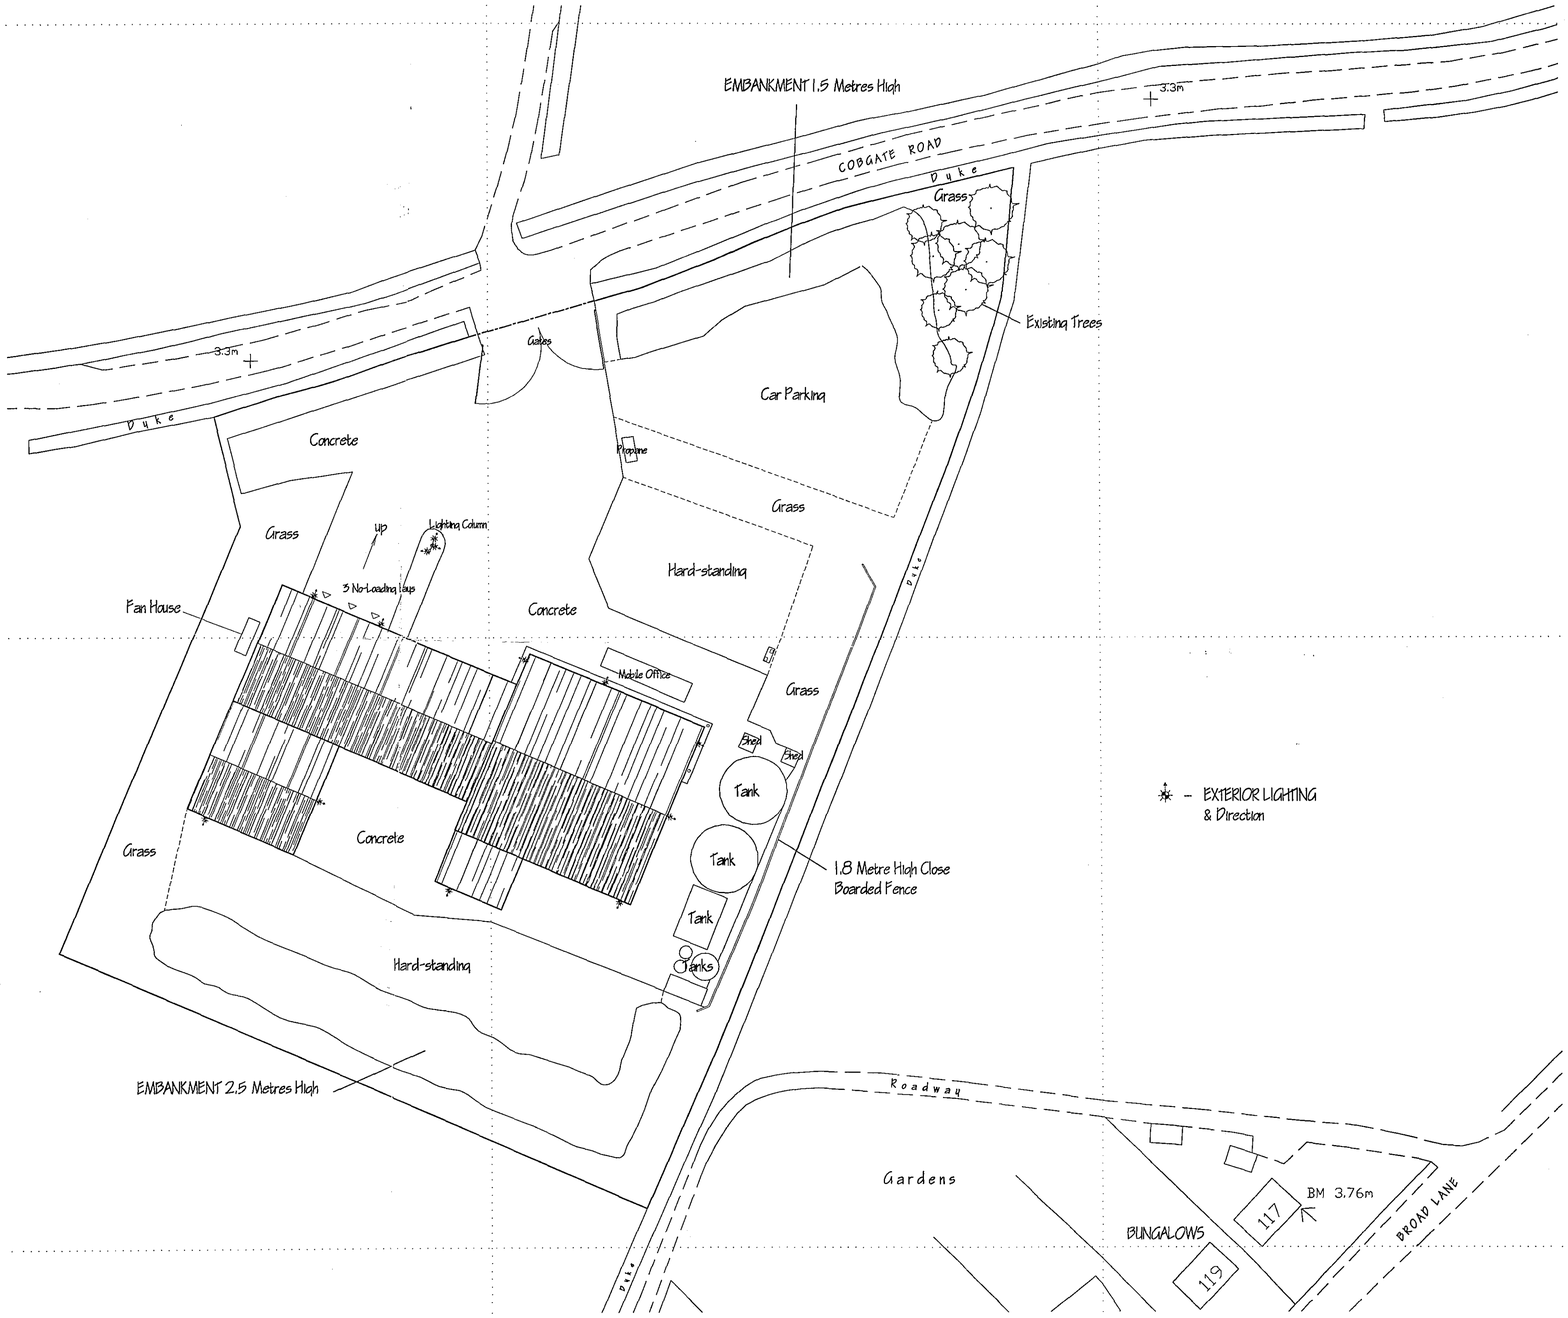


NORTH

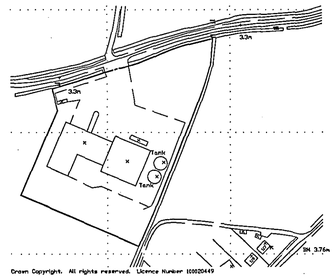

Crown Copyright. All rights reserved. Licence Number 100020449

LOCATION PLAN.
1/2500

- EXTERIOR LIGHTING & Direction

SITE PLAN.
1/500

Planning & Development
30 MAR 2006
Ref: 0468/06

DETERMINED PLAN

ref	revision	date

G. R. MERCHANT BSc
I.ENG AMICE FIWO
ARCHITECTURAL, STRUCTURAL AND LAND DRAINAGE CONSULTANTS
Unit 4, Wrights Mews
12A Park Road, Holbeach,
Spalding, Lincs. PE12 7EE
Tel: 01406 490800
Fax: 01406 425744
E-Mail: G. R. Merchant @ Merchant. Fs. Co. UK

Project
STORAGE & DISTRIBUTION OF FLOWERS SITE.
WEST COBGATE.
MOULTON.
SPALDING. LINC'S.

Client
SUN KING FLOWERS LTD.

Drawing
LOCATION & SITE LAYOUT PLAN.

Job Ref.	Drawing No.
1332-06.	01.
Date	Drawn
MARCH '06.	GRM.

Scales
AS INDICATED.

DO NOT SCALE FROM THIS DRAWING
This drawing is copyright and may not be altered, traced, photographed or used for any other purpose other than that for which it is issued. The General Contractor is to check all dimensions on site and report any discrepancies to the Architect. All details shown on this drawing including foundations are subject to site conditions which may be revealed at the time. We accept no responsibility nor to be responsible for abortive work which may be necessitated due to any variation from the details shown on this drawing. Any design amendments may be considered. Site soil surveys are recommended in respect of foundations to establish specific site conditions before foundation work is undertaken. This drawing is limited in the amount of information contained and does not purport to contain a full specification of the works, it is solely for the purpose of obtaining Planning / Building Regulation approval. This drawing must not be used as a contract document alone. The works will not be supervised or inspected on site by G R Merchant or any representative thereof, it is the client or their appointed agents responsibility to control workmanship, substitution of materials, adherence to specification, variations to contract etc. All materials to be new unless otherwise stated and all components and materials etc. to be used fitted and installed etc. in strict accordance with manufacturers instruction and relevant code of practice. Materials shall conform to appropriate British standard specification or BBA certificate or European equivalent. The Employer / Client shall ensure that the contractor has adequate insurance cover and equipment. The Employer / Client shall ensure that the works shall comply with all regulations for Building sites and Work places. The Employer / Client is advised that should the works need to comply with the Construction Design and Management Regulations an Independent Planning Supervisor will be required. The works shall comprise of all that is shown on the drawing and details. Work that may not specifically be shown but may be reasonably inferred as necessary to carry out the works shall be deemed to be included. It is the plot / land owners responsibility to be aware of the Party Wall etc. Act 1996 when building in close proximity to adjoining neighbors boundaries.