MR & MRS J GOODMAN


PROPOSED DETACHED GARAGE

DECOY FARM
FENGATE
MOULTON CHAPEL
SPALDING
LINCS PE12 0XL

PHONE 01406 381211

DETERMINED PLAN

SHDC
Planning & Development
26 JUN 2009
Ref: 0469/09

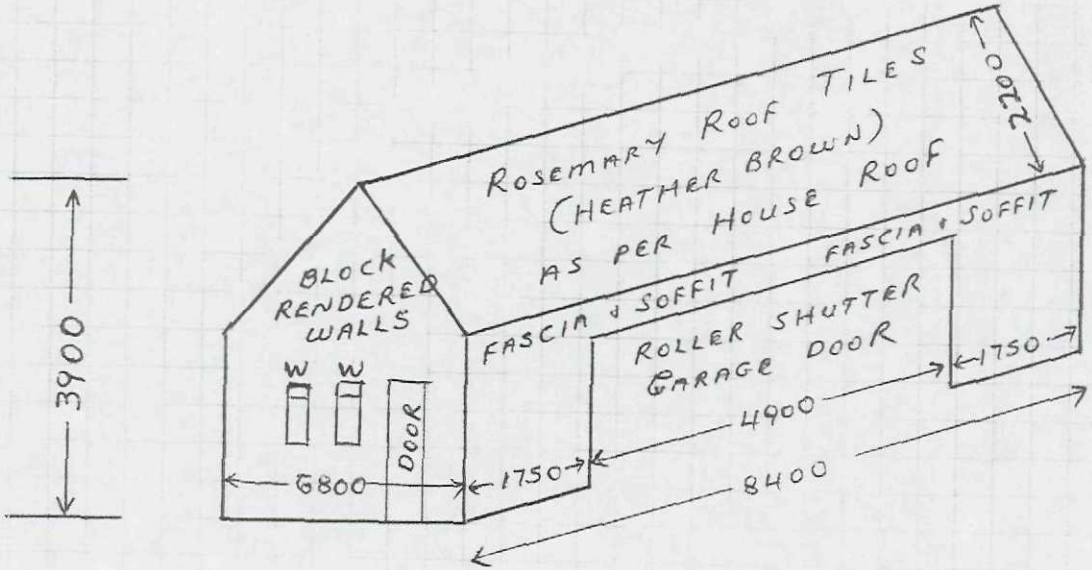

SCALE 1cm = 1m OR 1:100

MR + MRS J GOODMAN


PROPOSED DETACHED GARAGE

DECOY FARM, FENGATE,
MOULTON CHAPEL
SPALDING
LINCS PE12 0XL

PHONE 01406 381211

DETERMINED PLAN

SHDC
Planning & Development
26 JUN 2009
Ref: 0469/09

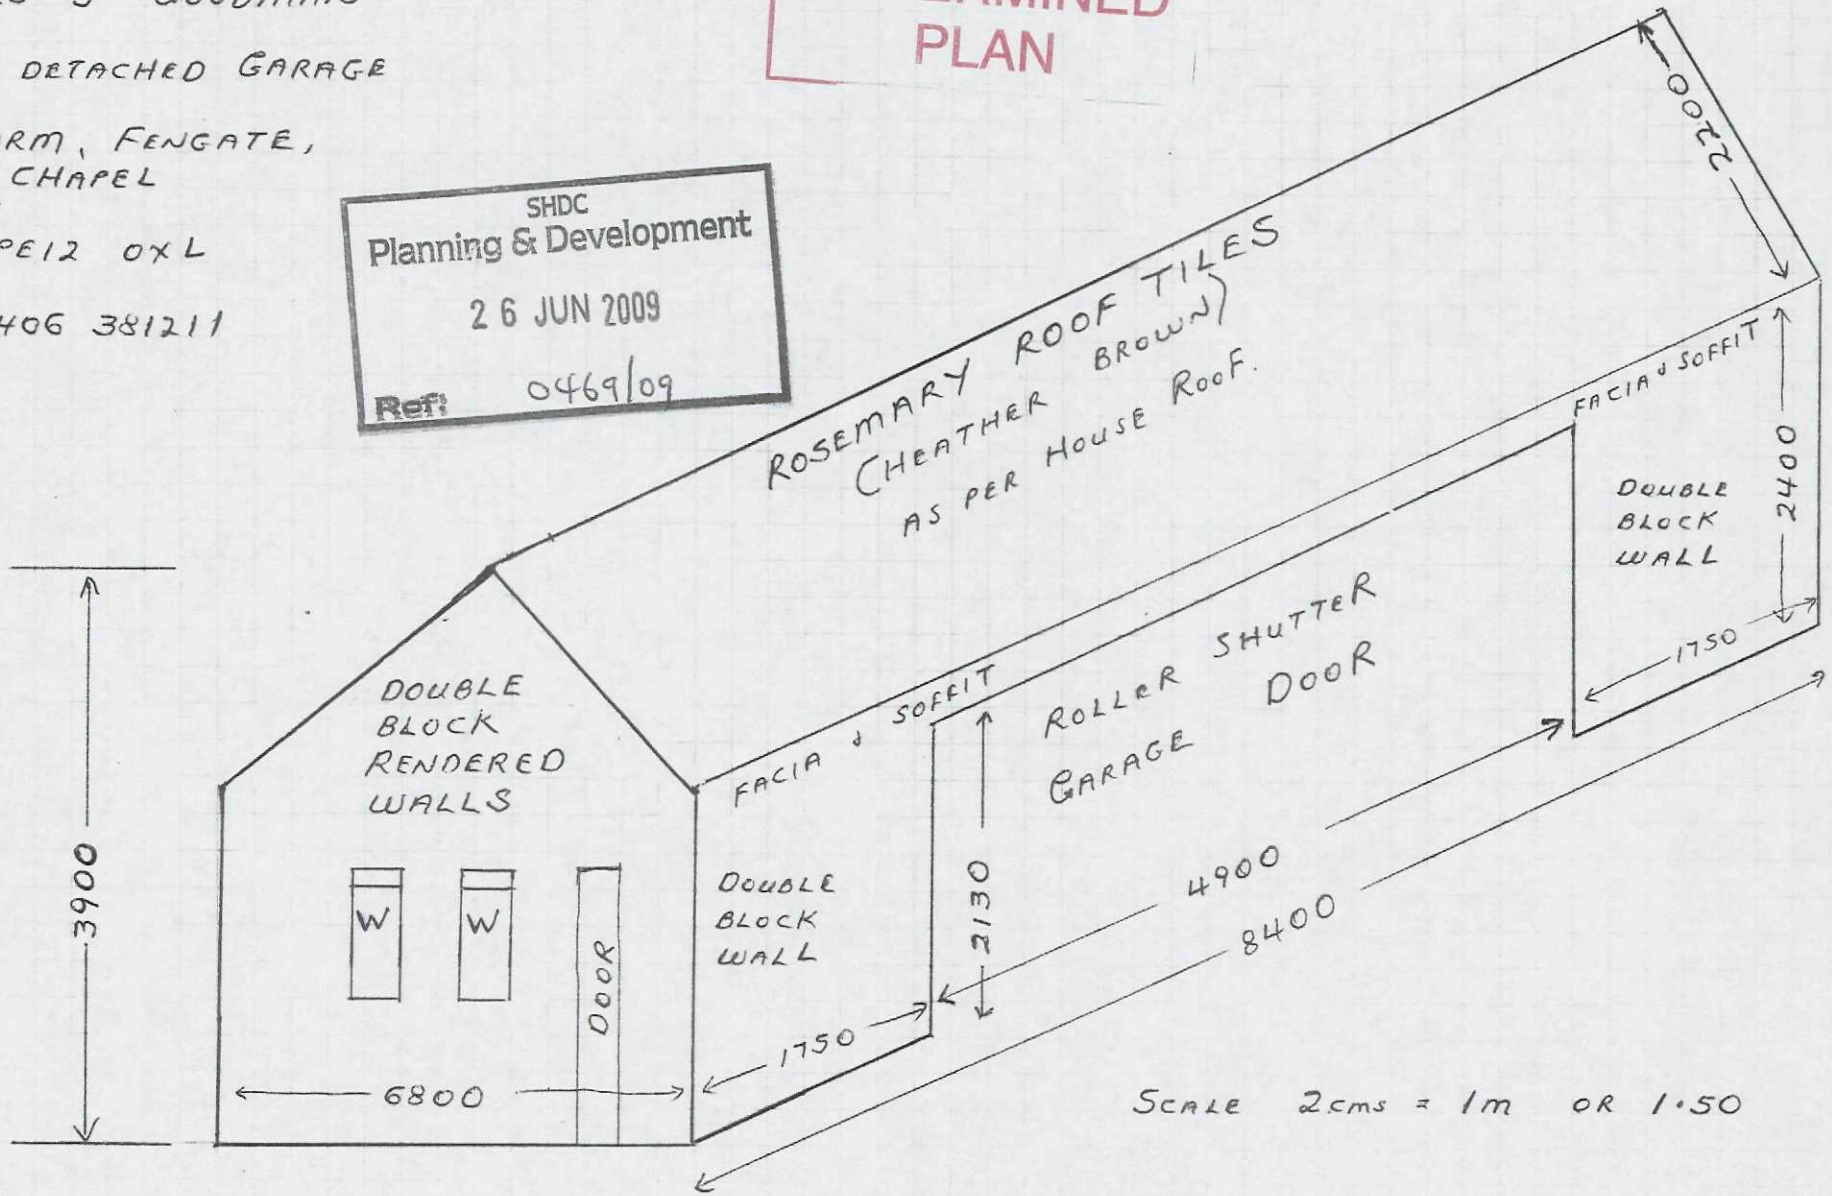


SCALE 2cms = 1m OR 1·50

MR & MRS J GOODMAN

PROPOSED DETACHED GARAGE

DECOY FARM
FENGATE
MOULTON CHAPEL
SPALDING
LINCS PE12 0XL

PHONE 01406 381211

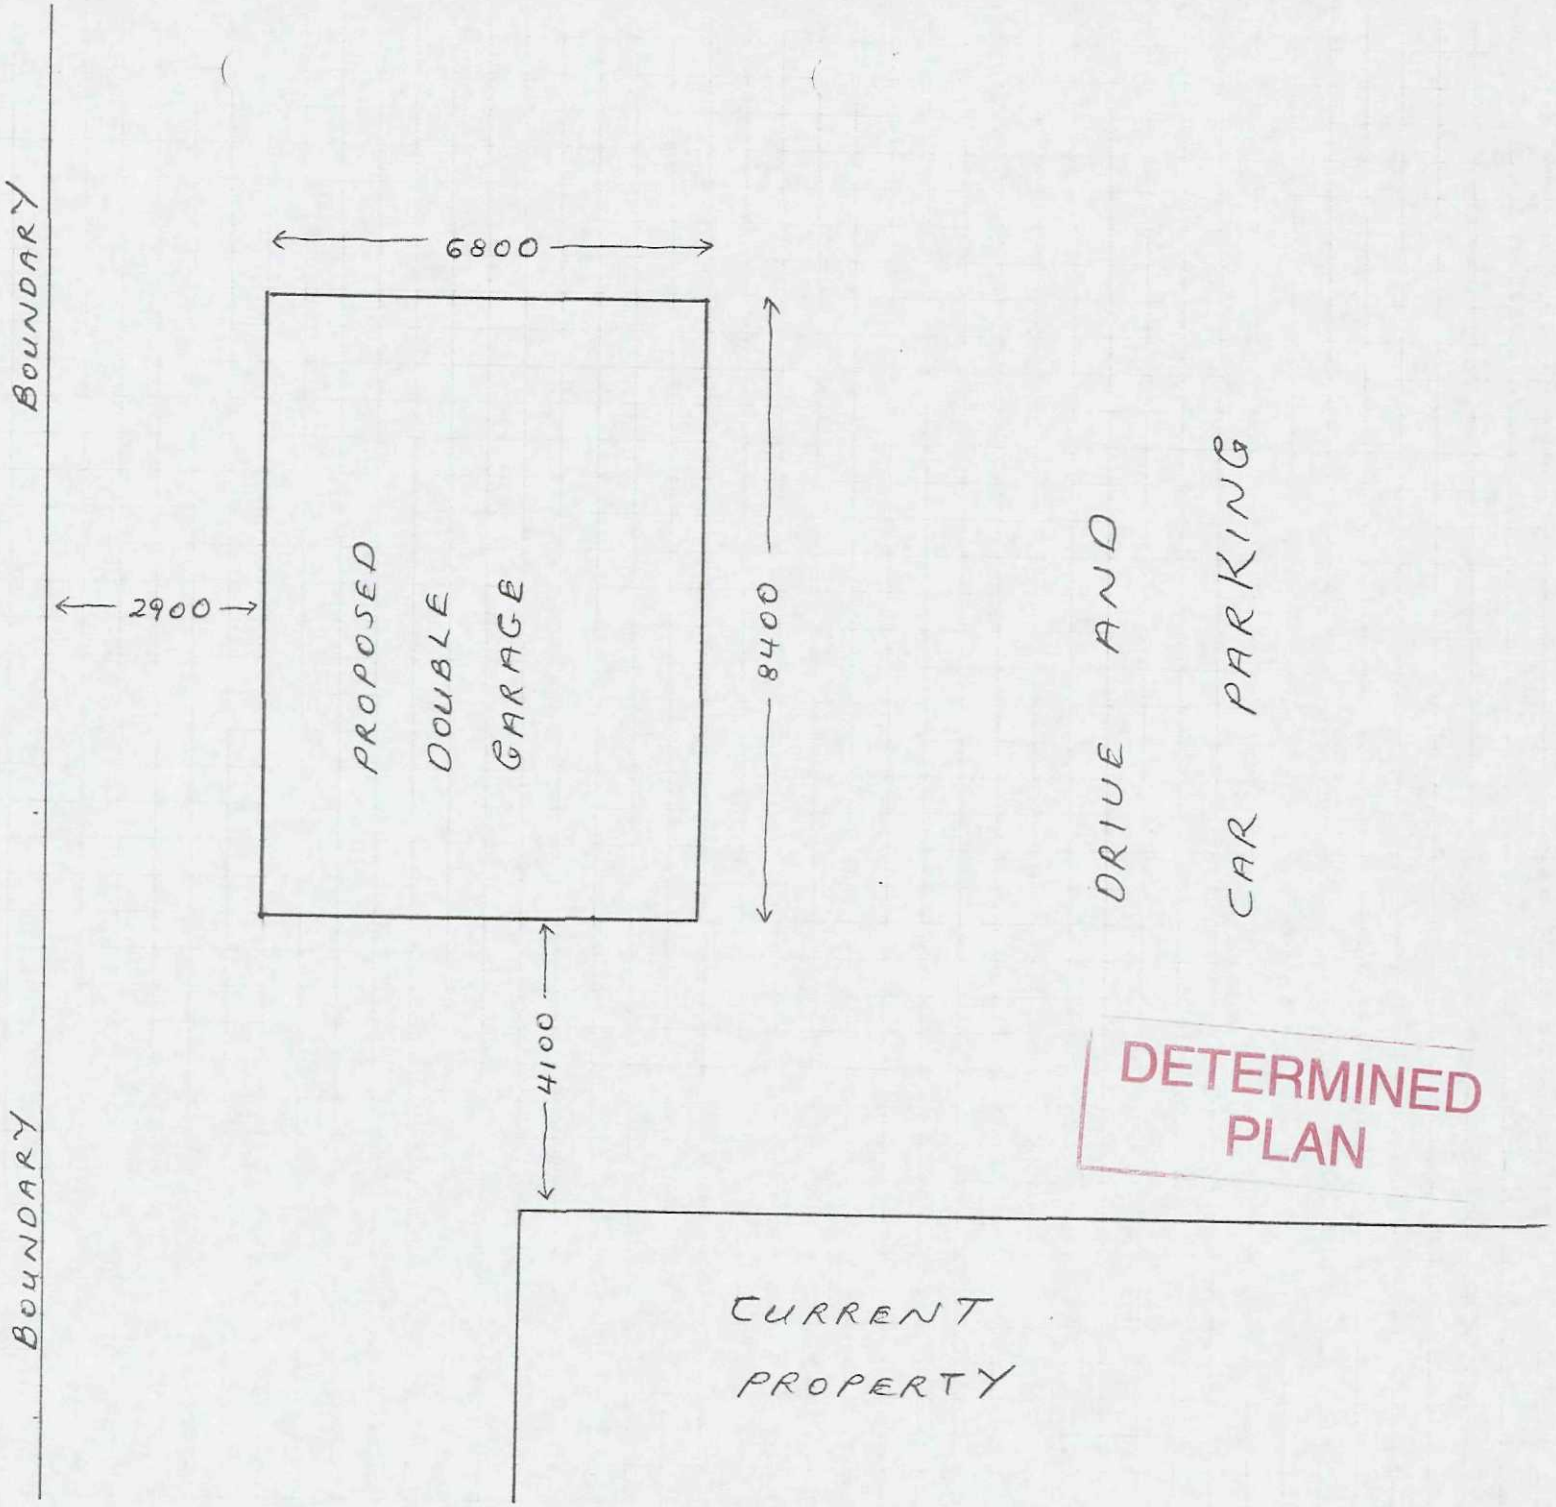

SHDC
Planning & Development
26 JUN 2009
Ref: 0469/09

DETERMINED PLAN

MR & MRS J GOODMAN

PROPOSED DETACHED GARAGE

DECOY FARM
FENGATE
MOULTON CHAPEL
SPALDING
LINCS PE12 0XL

PHONE 01406 381211



SITE PLAN

SCALE 1:1000

SHDC
Planning & Development
26 JUN 2009
Ref: 0469/09

DETERMINED PLAN