


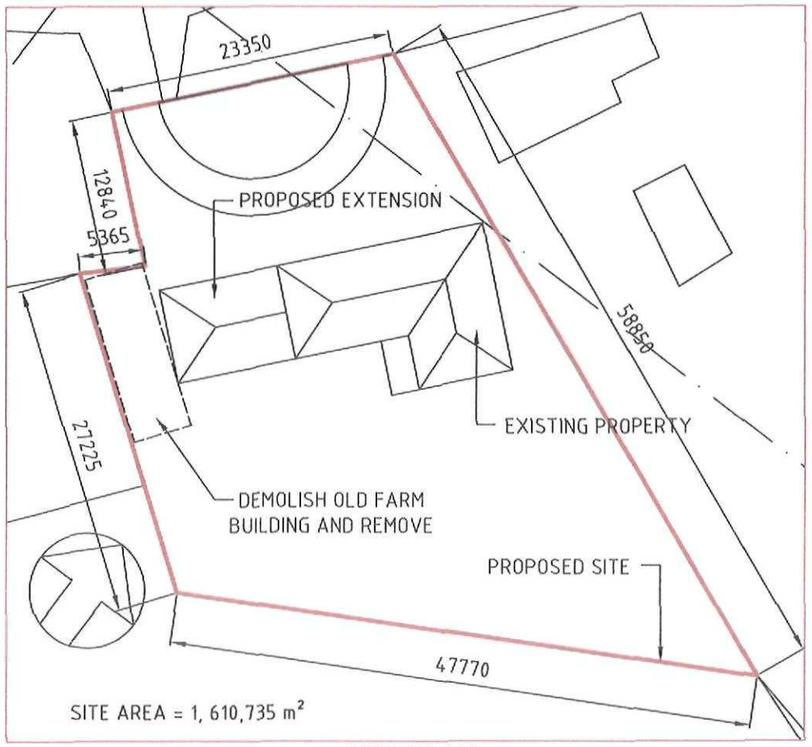


SITE PLAN
Scale 1:500

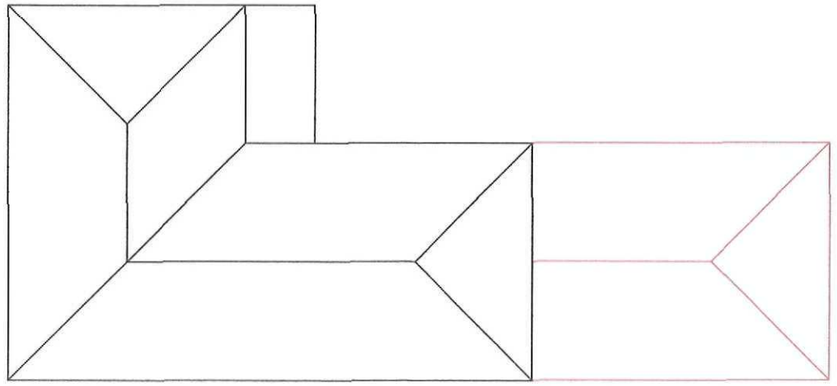


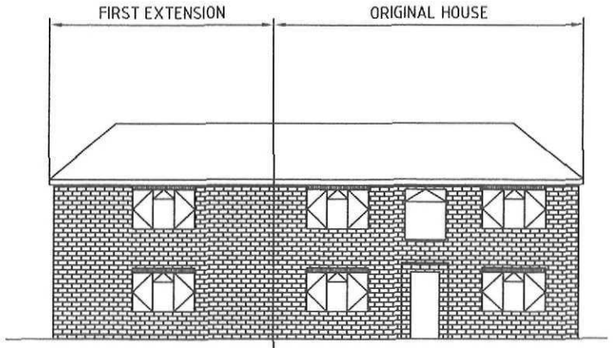


EXISTING FRONT ELEVATION
Scale 1:200

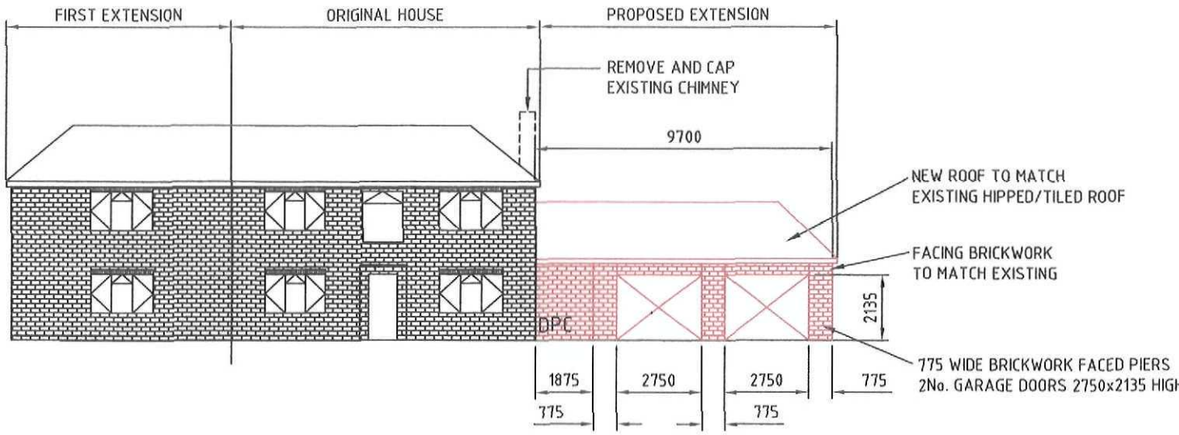


PROPOSED EXTENSION
Scale 1:200

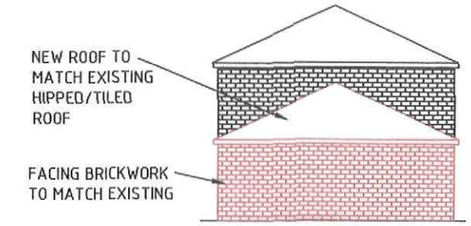

END ELEVATION
Scale 1:200

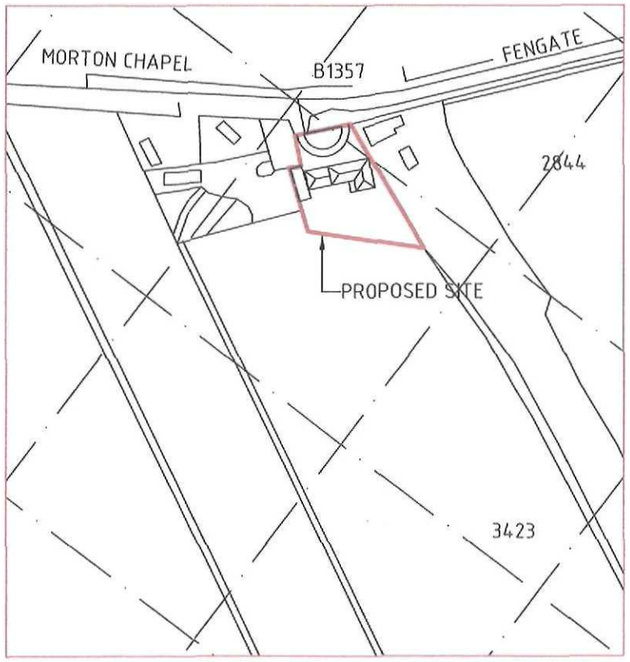

LOCATION PLAN
Scale 1:2500

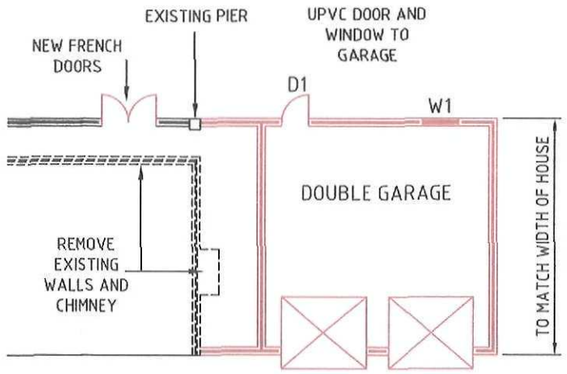

GROUND FLOOR PLAN
Scale 1:200

Planning & Development
- 3 JUN 2010
Ref: 0469-10

Client: MR G MERCER MAGNOLIA HOUSE FENGATE MORTON CHAPEL PE12 0XR	Contractor: J. LYNCH BUILDING AND CIVIL ENGINEERING CONTRACTOR 28 FOXLEY GREEN, BOURNE, LINCS Tel: 01778 426780 or 07788 715243	Job Title: PROPOSED EXTENSION TO MAGNOLIA HOUSE INCLUDING DOUBLE GARAGE AT FENGATE, MORTON CHAPEL	Drawn: DB	Checked: RB	Approved:
			Scale: As Shown @ A3	Date: Mar 10	
			Drawing No: GM/2010/01	Cad File: GM-2010-01	Revision:

Copyright © 2010