
*** NB: ALL PROPOSED SITE AND FLOOR LEVELS TO MATCH EXISTING LEVEL HEIGHTS.**
ALL LEVELS ABOVE GROUND LEVEL WILL MATCH EXISTING.

1:50 SCALE BAR (m)


0 0.5 1.0 1.5 2.0 2.5 3.0 3.5 4.0 4.5 5.0

1:100 SCALE BAR (m)


0 1 2 3 4 5 6 7 8 9 10

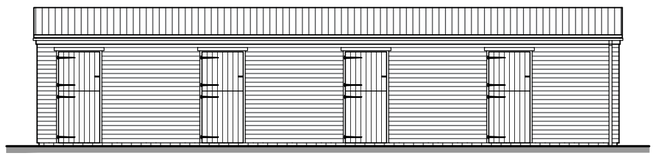


PROPOSED FRONT ELEVATION
SCALE: 1:100

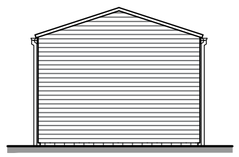

PROPOSED SIDE ELEVATION
SCALE: 1:100

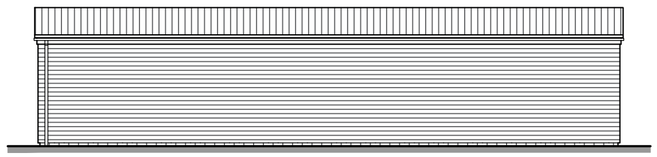


PROPOSED REAR ELEVATION
SCALE: 1:100

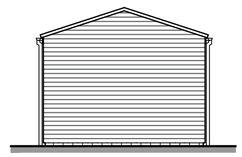


PROPOSED SIDE ELEVATION
SCALE: 1:100

*** NOTE: FINISHES TO BE AS APPROVED ON PREVIOUS APPLICATION. REFERENCE No. H13-0668-11**

*** NOTE: STABLE SIZING AND EXTERNAL APPEARANCE ARE SHOWN MATCHING PREVIOUS APPLICATION REFERENCE No. H13-0668-11**

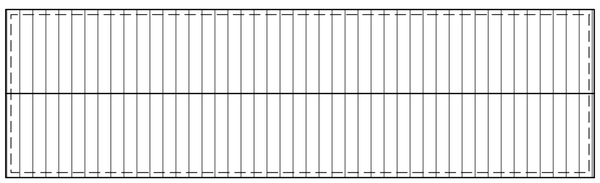

PROPOSED FRONT ELEVATION
SCALE: 1:100

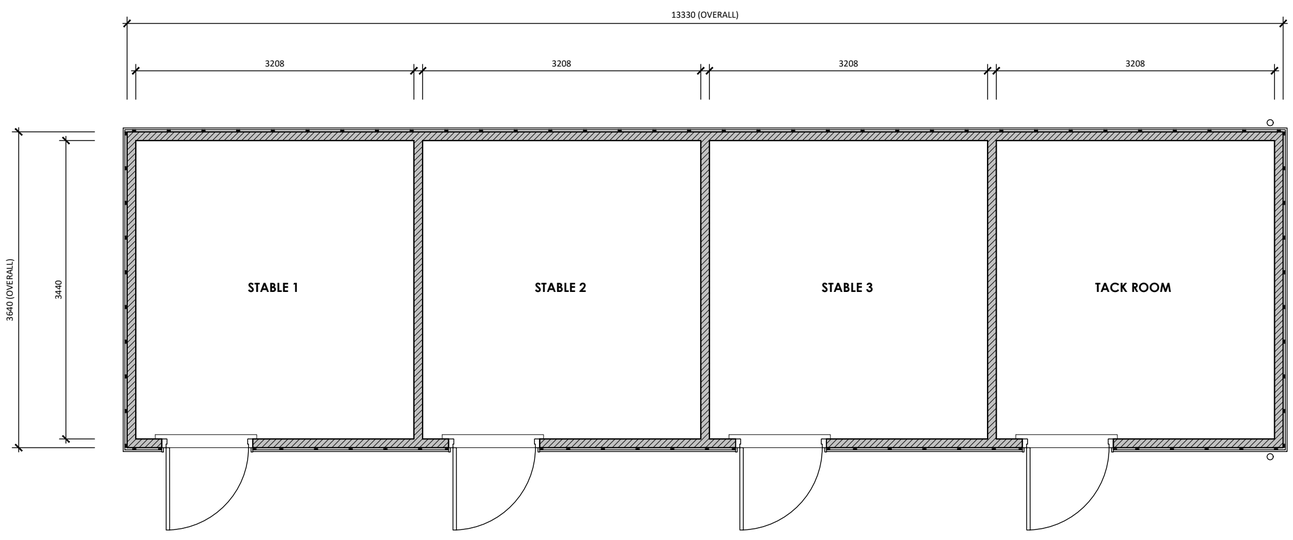

PROPOSED STABLES FLOOR PLAN
SCALE: 1:50

Notes:

This document is the property of David Trundley Design Services Ltd and may not be reissued, loaned or copied in part or in whole without written permission © 2017

All dimensions are in millimetres unless stated otherwise.

It is recommended that information is not scaled off this drawing.

This drawing should be read in conjunction with all other relevant information, specifications & schedules.

If this drawing is received electronically it is the recipients responsibility to print the document at the correct scale.

All dimensions to be checked on site prior to commencing work and any discrepancies to be advised immediately.

CONSTRUCTION (Design & Management) REGULATIONS 2015: David Trundley Design Services Ltd are employed as 'Designer' and will provide information to those responsible for the 'Principal Designer' and to the client.

David Trundley Design Services Ltd are responsible for the 'Architectural' design of the elements included on this drawing only.

Architectural design has been carried out with due consideration for the safety during construction, occupation and maintenance of the finished structure.

The works contain no extraordinary hazards or risks that are not present during routine construction operations that would not readily be apparent to a competent contractor.

This information should be included as part or commencement of the Health and safety file for the project.

no	date	amendment description
-	-	-

Revisions

Drawing Status: PLANNING

trundley DESIGN SERVICES
www.trundley.com
Salgate Barn
Islington Road
Tilney All Saints
King's Lynn
Norfolk
PE34 4RY
Tel: 01553 617700
Fax: 01553 617874
Email: enquiries@trundley.com

Project Title:

NATHAN MAYFIELD
THE CHESTNUTS
SOUTH STREET
SWINESHEAD
PE20 3JD

PROPOSED GARAGE / ANNEXE AT NEW CROWN FARM HOUSE, CARRINGTON ROAD, PE12 6LS

Drawing Title:

PROPOSED STABLE -
PLANS, ELEVATIONS AND ROOF PLAN

Scale:	Date:	Drawn:
AS STATED @ A1	MAY 2017	SJK

Drawing Number: 17-P23-PL003 Revision:

Checked by: Tom Nollist Date: 17.05.2017

If this drawing is unsigned in the check box then the drawing is an unauthorised issue and should not be used for any purposes