
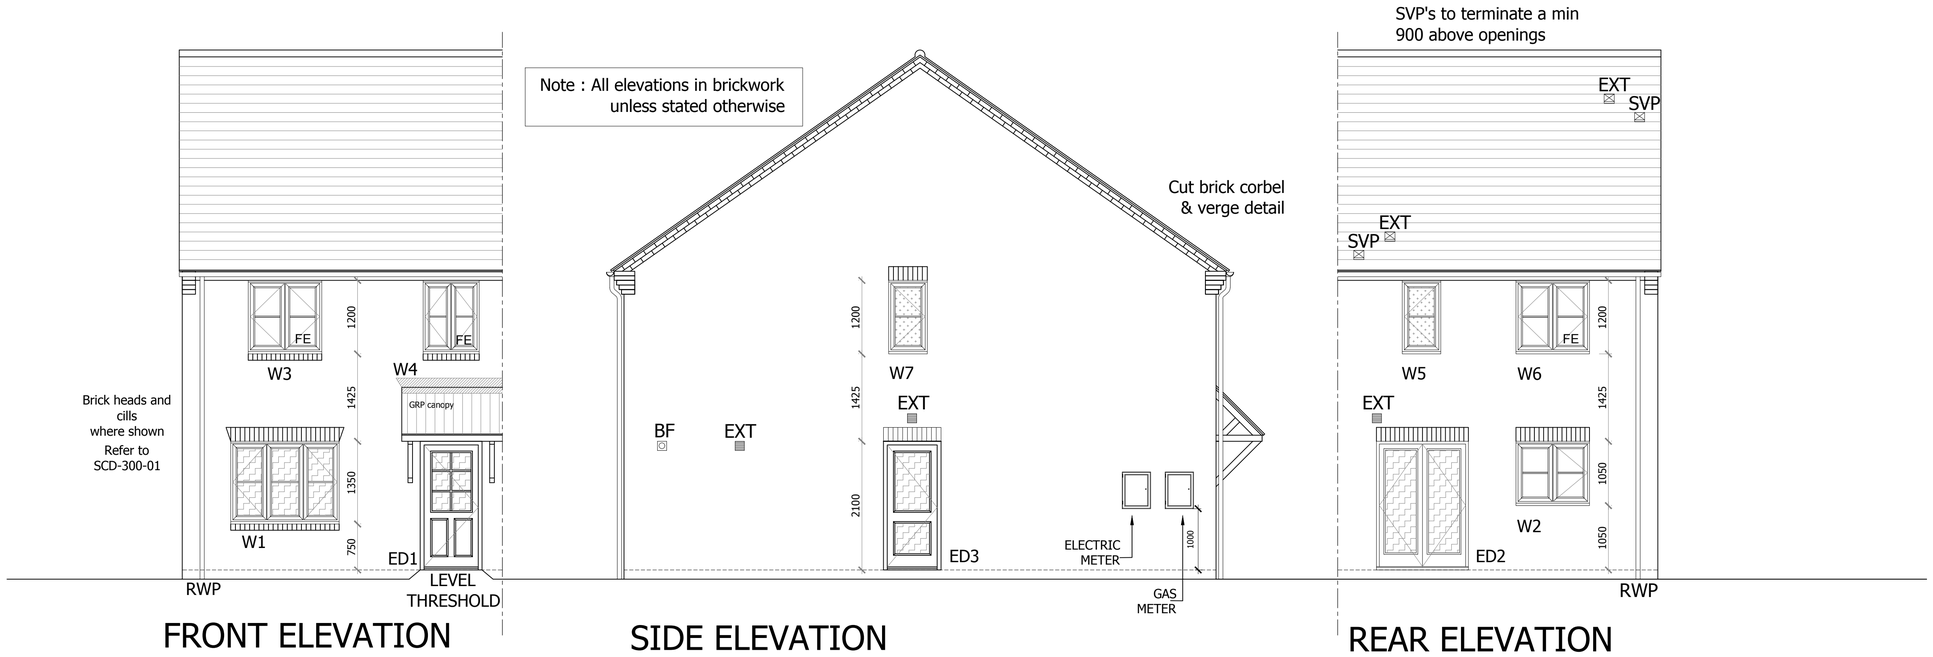
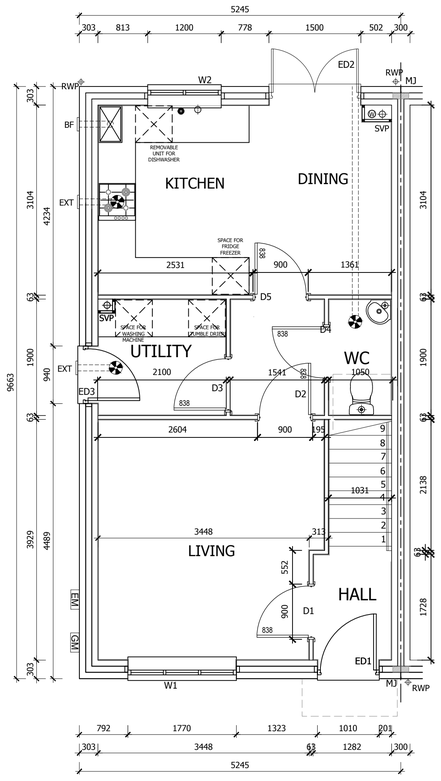



GROUND FLOOR PLAN

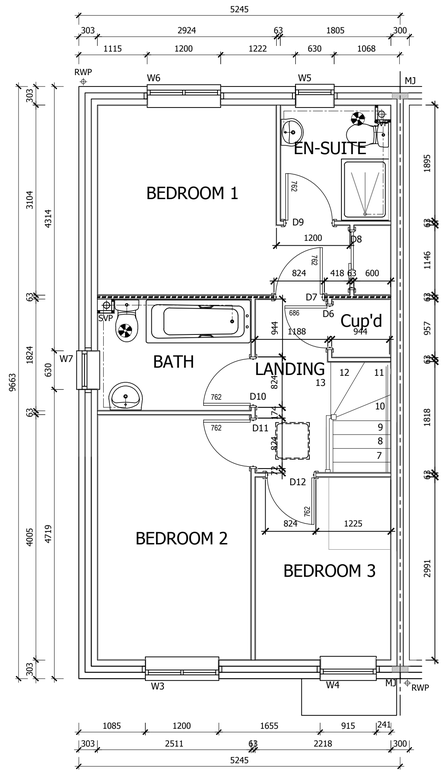


FIRST FLOOR PLAN

## External Opening Schedule

| Ref | Opening Size | Location | Detail |
|---|---|---|---|
| W1 | 1770 x 1350 | Living | Safety Glass |
| W2 | 1200 x 1050 | Kitchen | - |
| W3 | 1200 x 1200 | Bedroom 2 | Fire Escape |
| W4 | 915 x 1200 | Bedroom 3 | Fire Escape |
| W5 | 630 x 1200 | En-Suite | Obscure |
| W6 | 1200 x 1200 | Bedroom 1 | Fire Escape |
| W7 | 630 x 1200 | Bathroom | Obscure |
| ED1 | 1010 x 2100 | Hall | Safety Glass |
| ED2 | 1500 x 2100 | Dining | Safety Glass |
| ED3 | 940 x 2100 | Utility | Safety Glass |

LINTELS TBC BY SUPPLIER

## Internal Opening Schedule

| Ref | Door Size | Location | Structural Opening |
|---|---|---|---|
| D1 | 838 x 1981 | Living | 913 x 2032 |
| D2 | 838 x 1981 | Living | 913 x 2032 |
| D3 | 838 x 1981 | Utilty | 913 x 2032 |
| D4 | 838 x 1981 | WC | 913 x 2032 |
| D5 | 838 x 1981 | Dining | 913 x 2032 |
| D6 | 686 x 1981 | CYL | 761 x 2032 |
| D7 | 762 x 1981 | Bedroom 1 | 837 x 2032 |
| D8 S | 2/457 x 1981 | Wardrobe | 989 x 2032 |
| D9 | 762 x 1981 | En-Suite | 837 x 2032 |
| D10 | 762 x 1981 | Bathroom | 837 x 2032 |
| D11 | 762 x 1981 | Bedroom 2 | 837 x 2032 |
| D12 | 762 x 1981 | Bedroom 3 | 837 x 2032 |

S - Sliding doors
M - Modified to suit opening
F - Fire door
(All fire doors to have intumescent strips)

## Window/Door Key

| | |
|---|---|
| | Obscure Glazing |
| | Safety Glazing |
| FE | Fire Escape |

| | | | |
|---|---|---|---|
| D | 12.04.24 | Plot numbers up-dated. | LMC |
| C | 12.07.23 | Updated in line with Part L and 2023 Standards. | DOB |
| B | 30.05.22 | Amended to correct the stair positioning on the floor plans to match the joist plan. | DOB |
| A | 25.02.22 | Buttress walls added, kitchen hatch removed and movennt joints added. | DOB |
| REVISION | DATE | DESCRIPTION | DRAWN |

ORIGINAL SIZE 100MM - THIS PRINT MAY BE REDUCED

NOTE: ALL DIMENSIONS, MATERIALS AND WORKMANSHIP IN ACCORDANCE WITH NHBC STANDARDS AND BUILDING REGULATIONS.
DO NOT SCALE FROM THIS DRAWING. ALL DIMENSIONS TO BE VERIFIED WITH THE TECHNICAL OFFICE.

ALLISON HOMES LIMITED
FLEET HOUSE
CYGNET ROAD
HAMPTON
PETERBOROUGH
PE7 8FD

TEL: 01778 391550

PROJECT

# MOULTON CHAPEL

DRAWING TITLE

## 2309, OPEN MARKET PLANS & ELEVATIONS

| | | | | |
|---|---|---|---|---|
| AS | 106, 131, 151, 153, 167, 170, 183, 184 | SCALE 1:50 @A1 | DATE 18.05.21 | DRAWN DOB | APPROVED - |
| OP | 107, 132, 152, 154, 168, 171, 185 | DRAWING NO. L181/2309/01 | | | REVISION D |