




FRONT ELEVATION

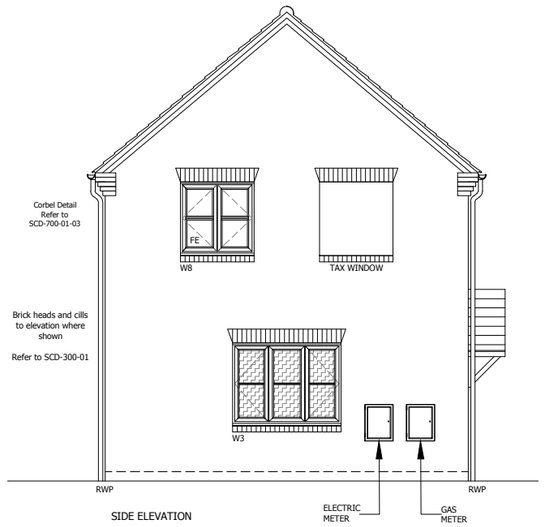


SIDE ELEVATION

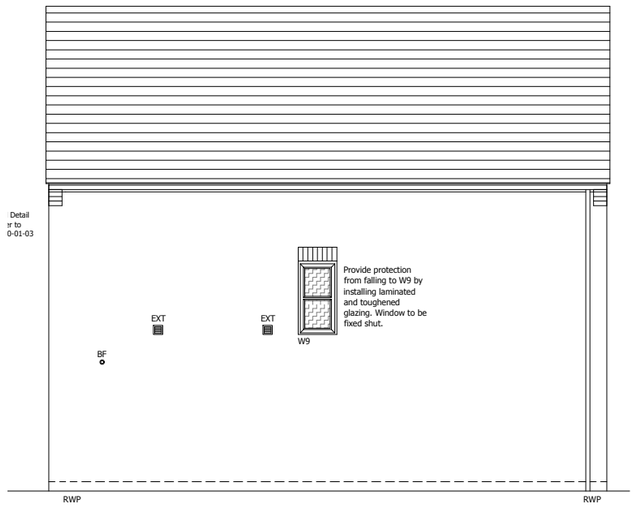


REAR ELEVATION

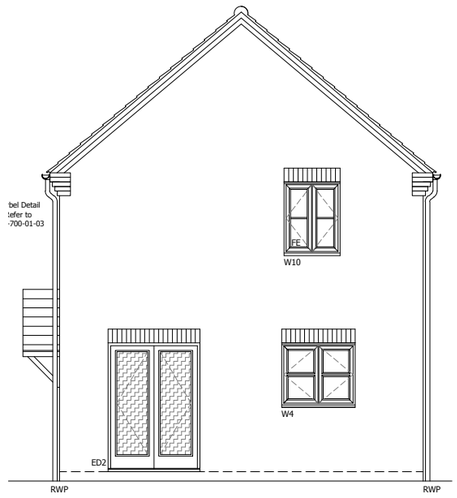

SIDE ELEVATION

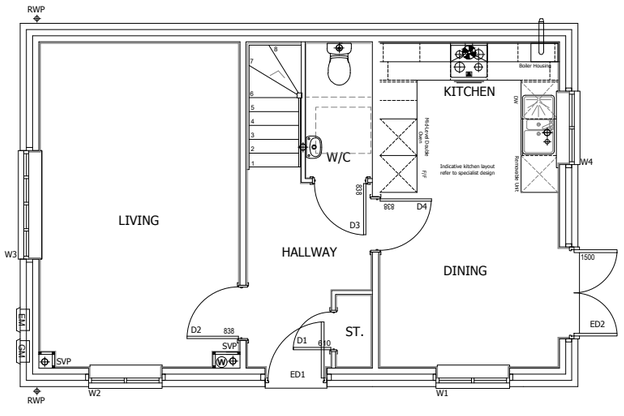

GROUND FLOOR PLAN

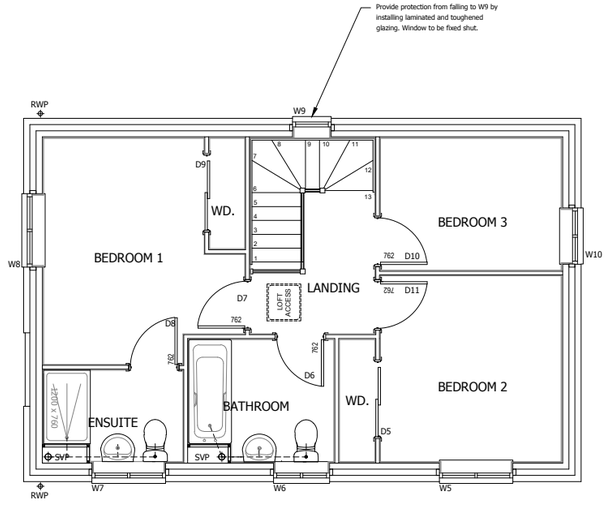

FIRST FLOOR PLAN

REVISION	DATE	DESCRIPTION	DRAWN

ALLISON HOMES

ALLISON HOMES LIMITED
FLEET HOUSE
CYGNET ROAD
HAMPTON
PETERBOROUGH
PE7 8FD

TEL: 01778 391550

PROJECT

ROMAN ROAD
MOULTON CHAPEL

DRAWING TITLE

C306 DETACHED
DESIGN SHEET

1:100

0m 1m 2m 4m 6m 8m

SCALE BAR

AS	150, 155	SCALE 1:100 @ A3	DATE 01.03.2022	DRAWN DAW	APPROVED -
OP	.	DRAWING NO. L181-C306-D-DS-01			REVISION -