

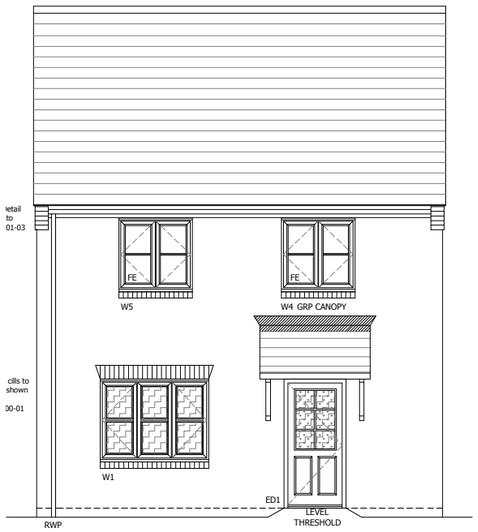



FRONT ELEVATION

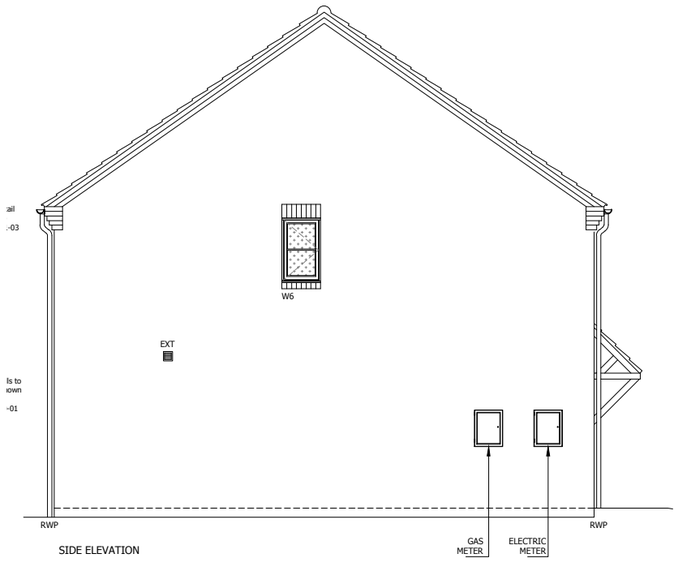


SIDE ELEVATION

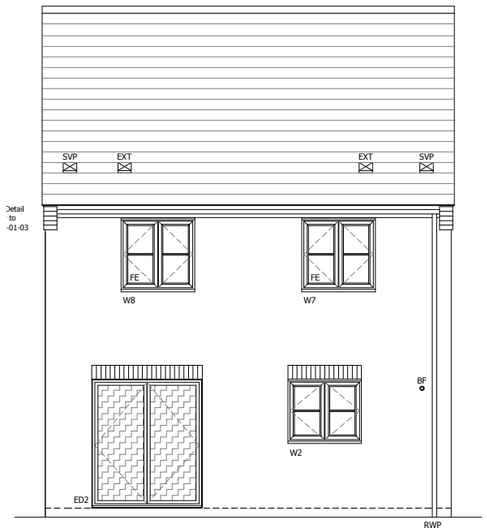


REAR ELEVATION

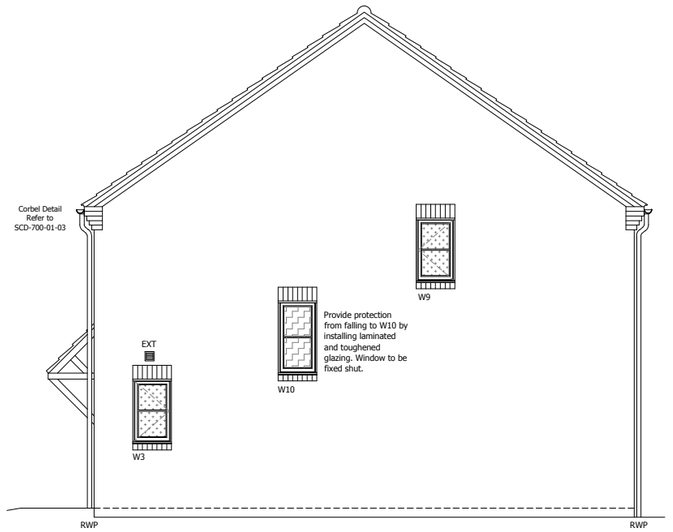

SIDE ELEVATION

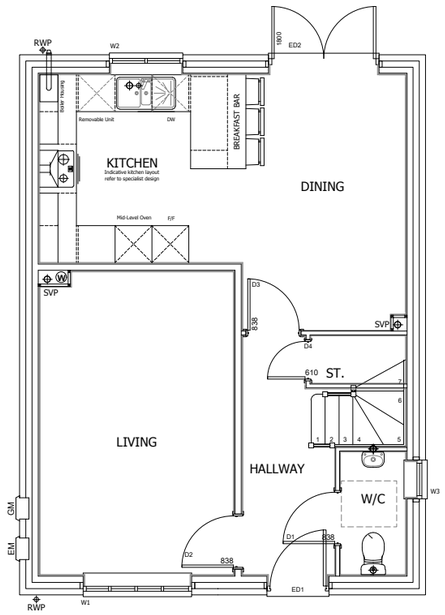

GROUND FLOOR PLAN

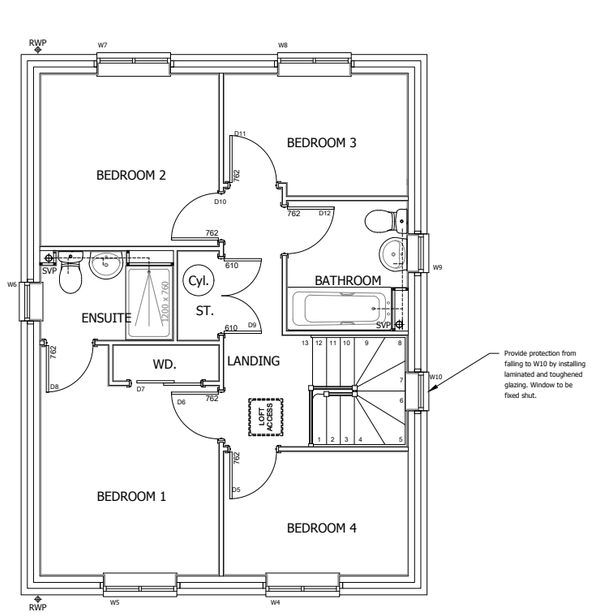

Provide protection from falling to W10 by installing laminated and toughened glazing. Window to be fixed shut.

FIRST FLOOR PLAN

0m 1m 2m 4m 6m 8m

1:100

SCALE BAR

REVISION	DATE	DESCRIPTION	DRAWN

ALLISON HOMES

ALLISON HOMES LIMITED
FLEET HOUSE
CYGNET ROAD
HAMPTON
PETERBOROUGH
PE7 8FD

TEL: 01778 391550

PROJECT

ROMAN ROAD
MOULTON CHAPEL

DRAWING TITLE

D401 DETACHED
DESIGN SHEET

AS	-	SCALE: 1:100 @ A3	DATE: 01.03.2022	DRAWN: DAW	APPROVED: -
OP	157, 161	DRAWING NO.: L181-D401-D-DS-01			REVISION: -