




FRONT ELEVATION

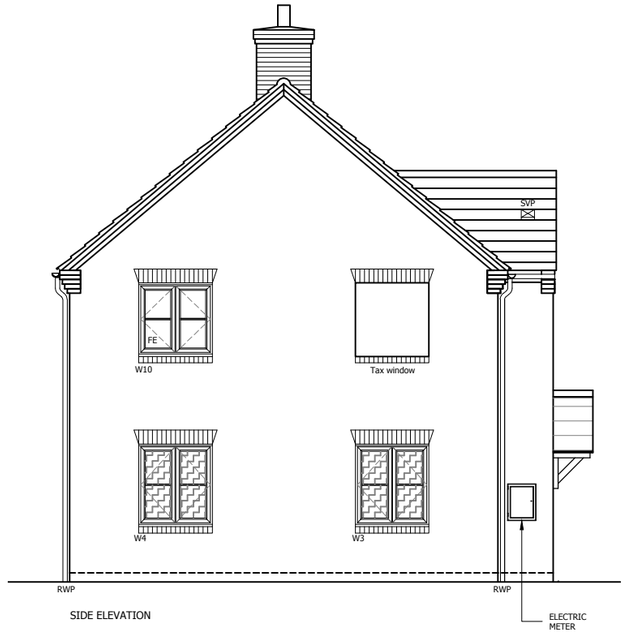


SIDE ELEVATION

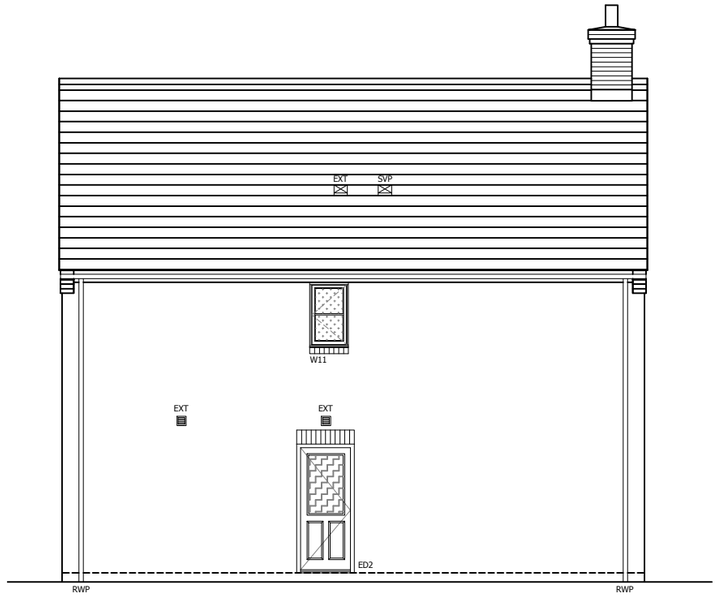


REAR ELEVATION

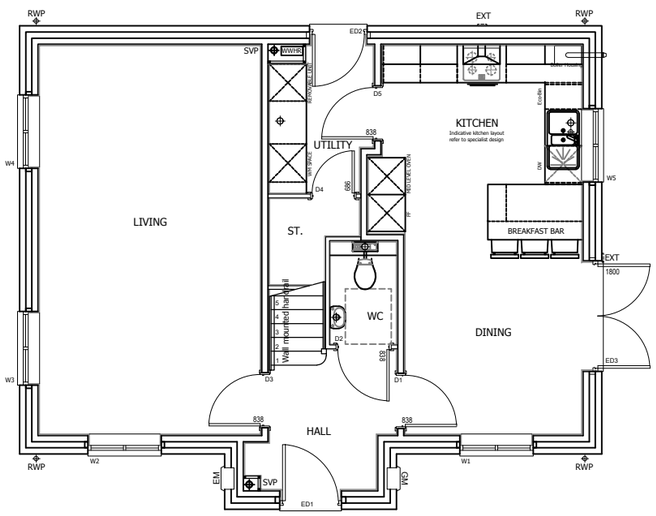

GROUND FLOOR

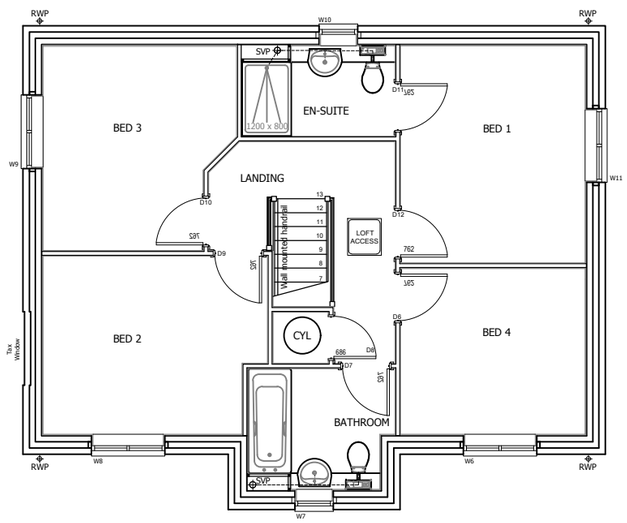

FIRST FLOOR

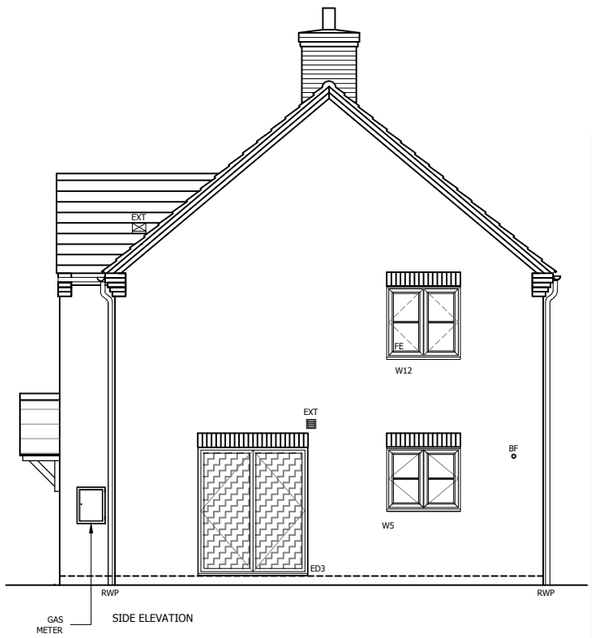

SIDE ELEVATION

REVISION	DATE	DESCRIPTION	DRAWN

ORIGINAL SIZE 50MM - THIS PRINT MAY BE REDUCED

ALL DIMENSIONS, MATERIALS AND WORKMANSHIP IN ACCORDANCE WITH NHBC STANDARDS & BUILDING REGULATIONS
DO NOT SCALE FROM THIS DRAWING. ALL DIMENSIONS TO BE VERIFIED WITH THE TECHNICAL OFFICE

ALLISON HOMES

ALLISON HOMES LIMITED
FLEET HOUSE
CYGNET ROAD
HAMPTON
PETERBOROUGH
PE7 8FD

TEL: 01778 391550

PROJECT

ROMAN ROAD
MOULTON CHAPEL

DRAWING TITLE

D404 DETACHED - OPEN MARKET
DESIGN SHEET

AS	146, 148	SCALE 1:100 @ A3	DATE 16.04.24	DRAWN JRB	APPROVED -
OP	145, 149	DRAWING NO. L181-D404-DS-01			REVISION .