
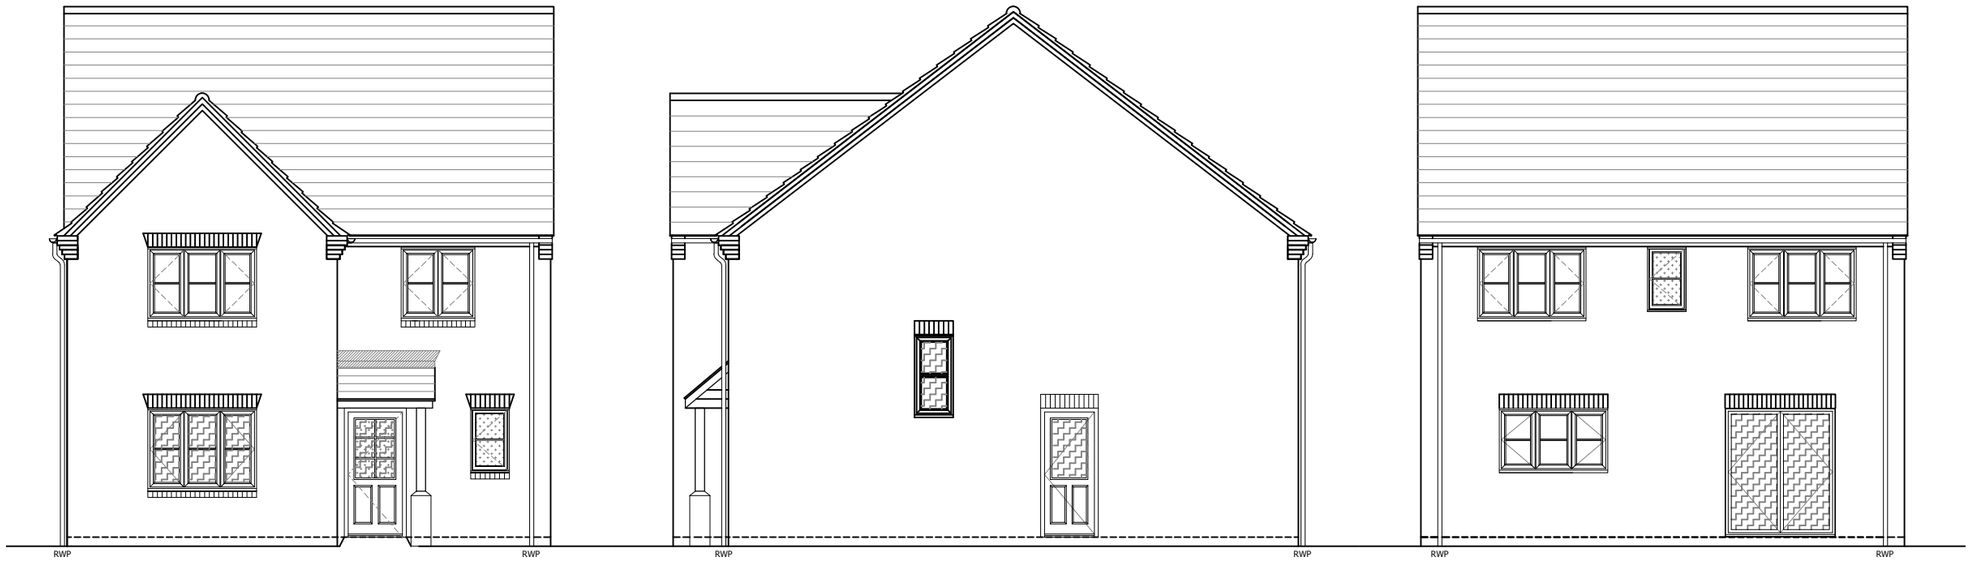



FRONT ELEVATION

SIDE ELEVATION


REAR ELEVATION

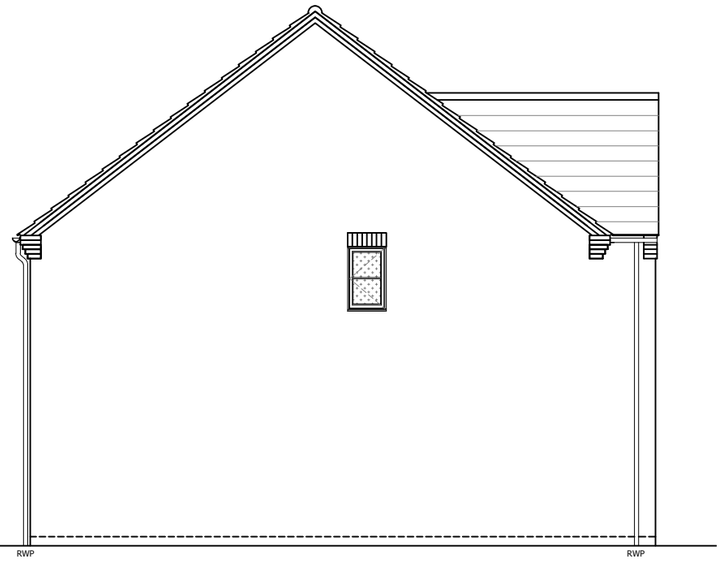

SIDE ELEVATION

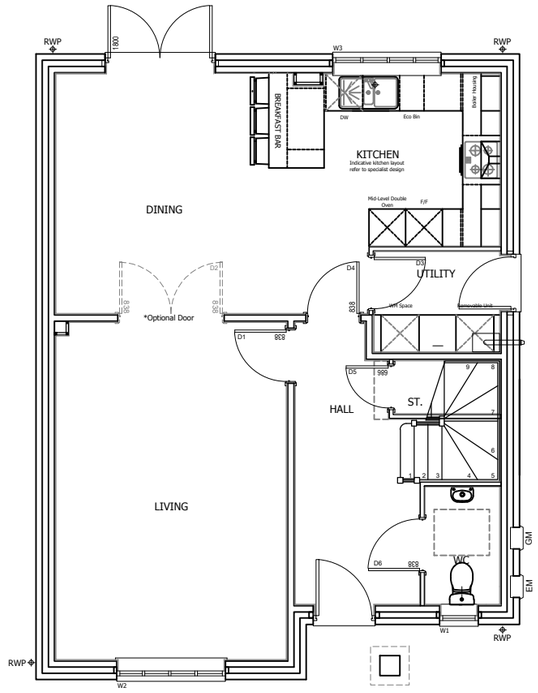

GROUND FLOOR PLAN

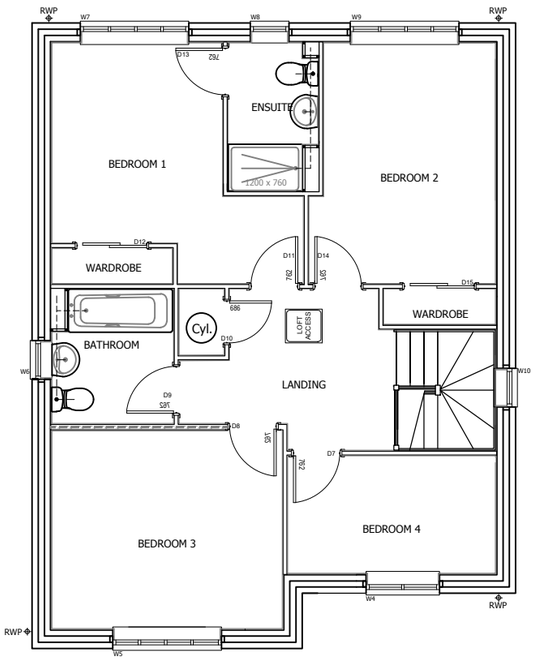

FIRST FLOOR PLAN

0m 1m 2m 4m 6m 8m

1:100

SCALE BAR

REVISION	DATE	DESCRIPTION	DRAWN

ALLISON HOMES

ALLISON HOMES LIMITED
FLEET HOUSE
CYGNET ROAD
HAMPTON
PETERBOROUGH
PE7 8FD

TEL: 01778 391550

PROJECT

ROMAN ROAD
MOULTON CHAPEL

DRAWING TITLE

D409 - DETACHED
DESIGN SHEET
BRICK

		SCALE	DATE	DRAWN	APPROVED
AS	.	1:100 @ A3	16.04.2024	DAW	-
OP	147, 166, 172, 176	DRAWING NO. L181-D409-D-DS-01			REVISION -