
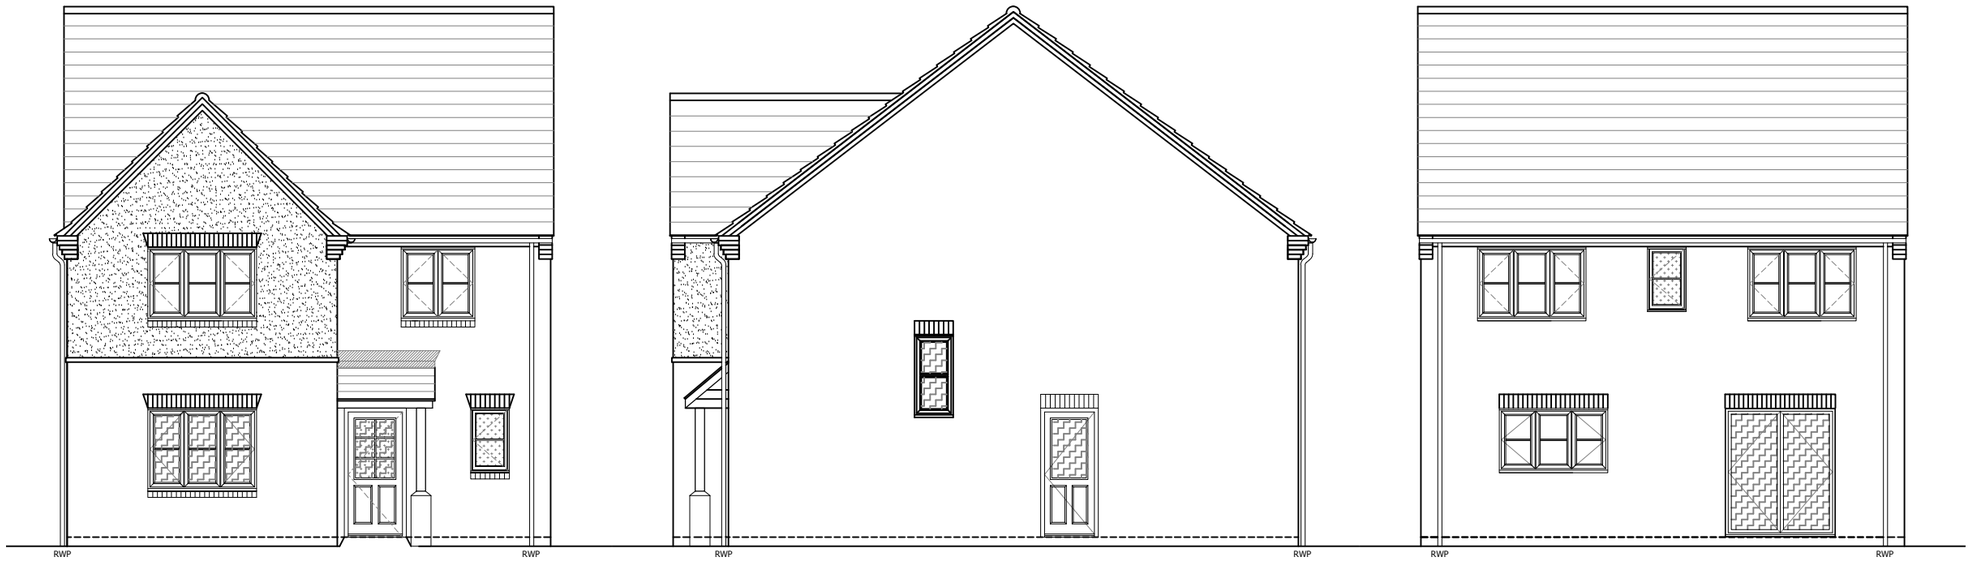



FRONT ELEVATION

SIDE ELEVATION


REAR ELEVATION

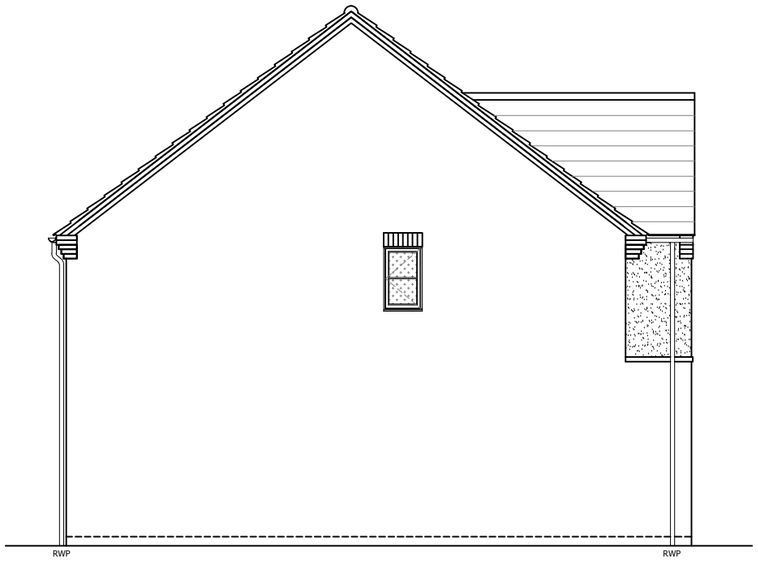

SIDE ELEVATION

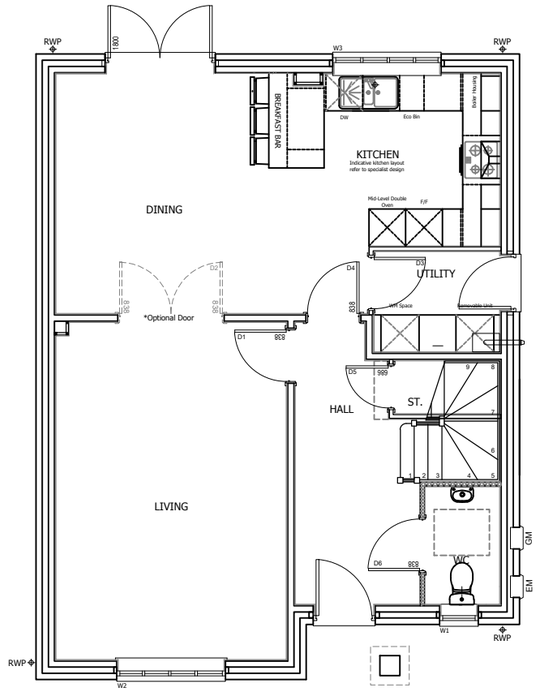

GROUND FLOOR PLAN

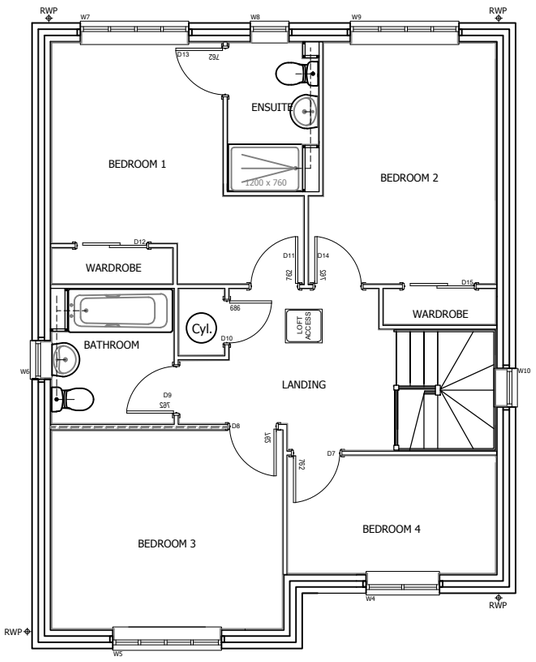

FIRST FLOOR PLAN

REVISION	DATE	DESCRIPTION	DRAWN

ALLISON HOMES

ALLISON HOMES LIMITED
FLEET HOUSE
CYGNET ROAD
HAMPTON
PETERBOROUGH
PE7 8FD

TEL: 01778 391550

PROJECT

ROMAN ROAD
MOULTON CHAPEL

DRAWING TITLE

D409 - DETACHED
DESIGN SHEET
RENDERED

1:100

0m 1m 2m 4m 6m 8m

SCALE BAR

		SCALE	DATE	DRAWN	APPROVED
AS	159, 162	1:100 @ A3	16.04.2024	DAW	-
OP	160	DRAWING NO. L181-D409-D-DS-02			REVISION -