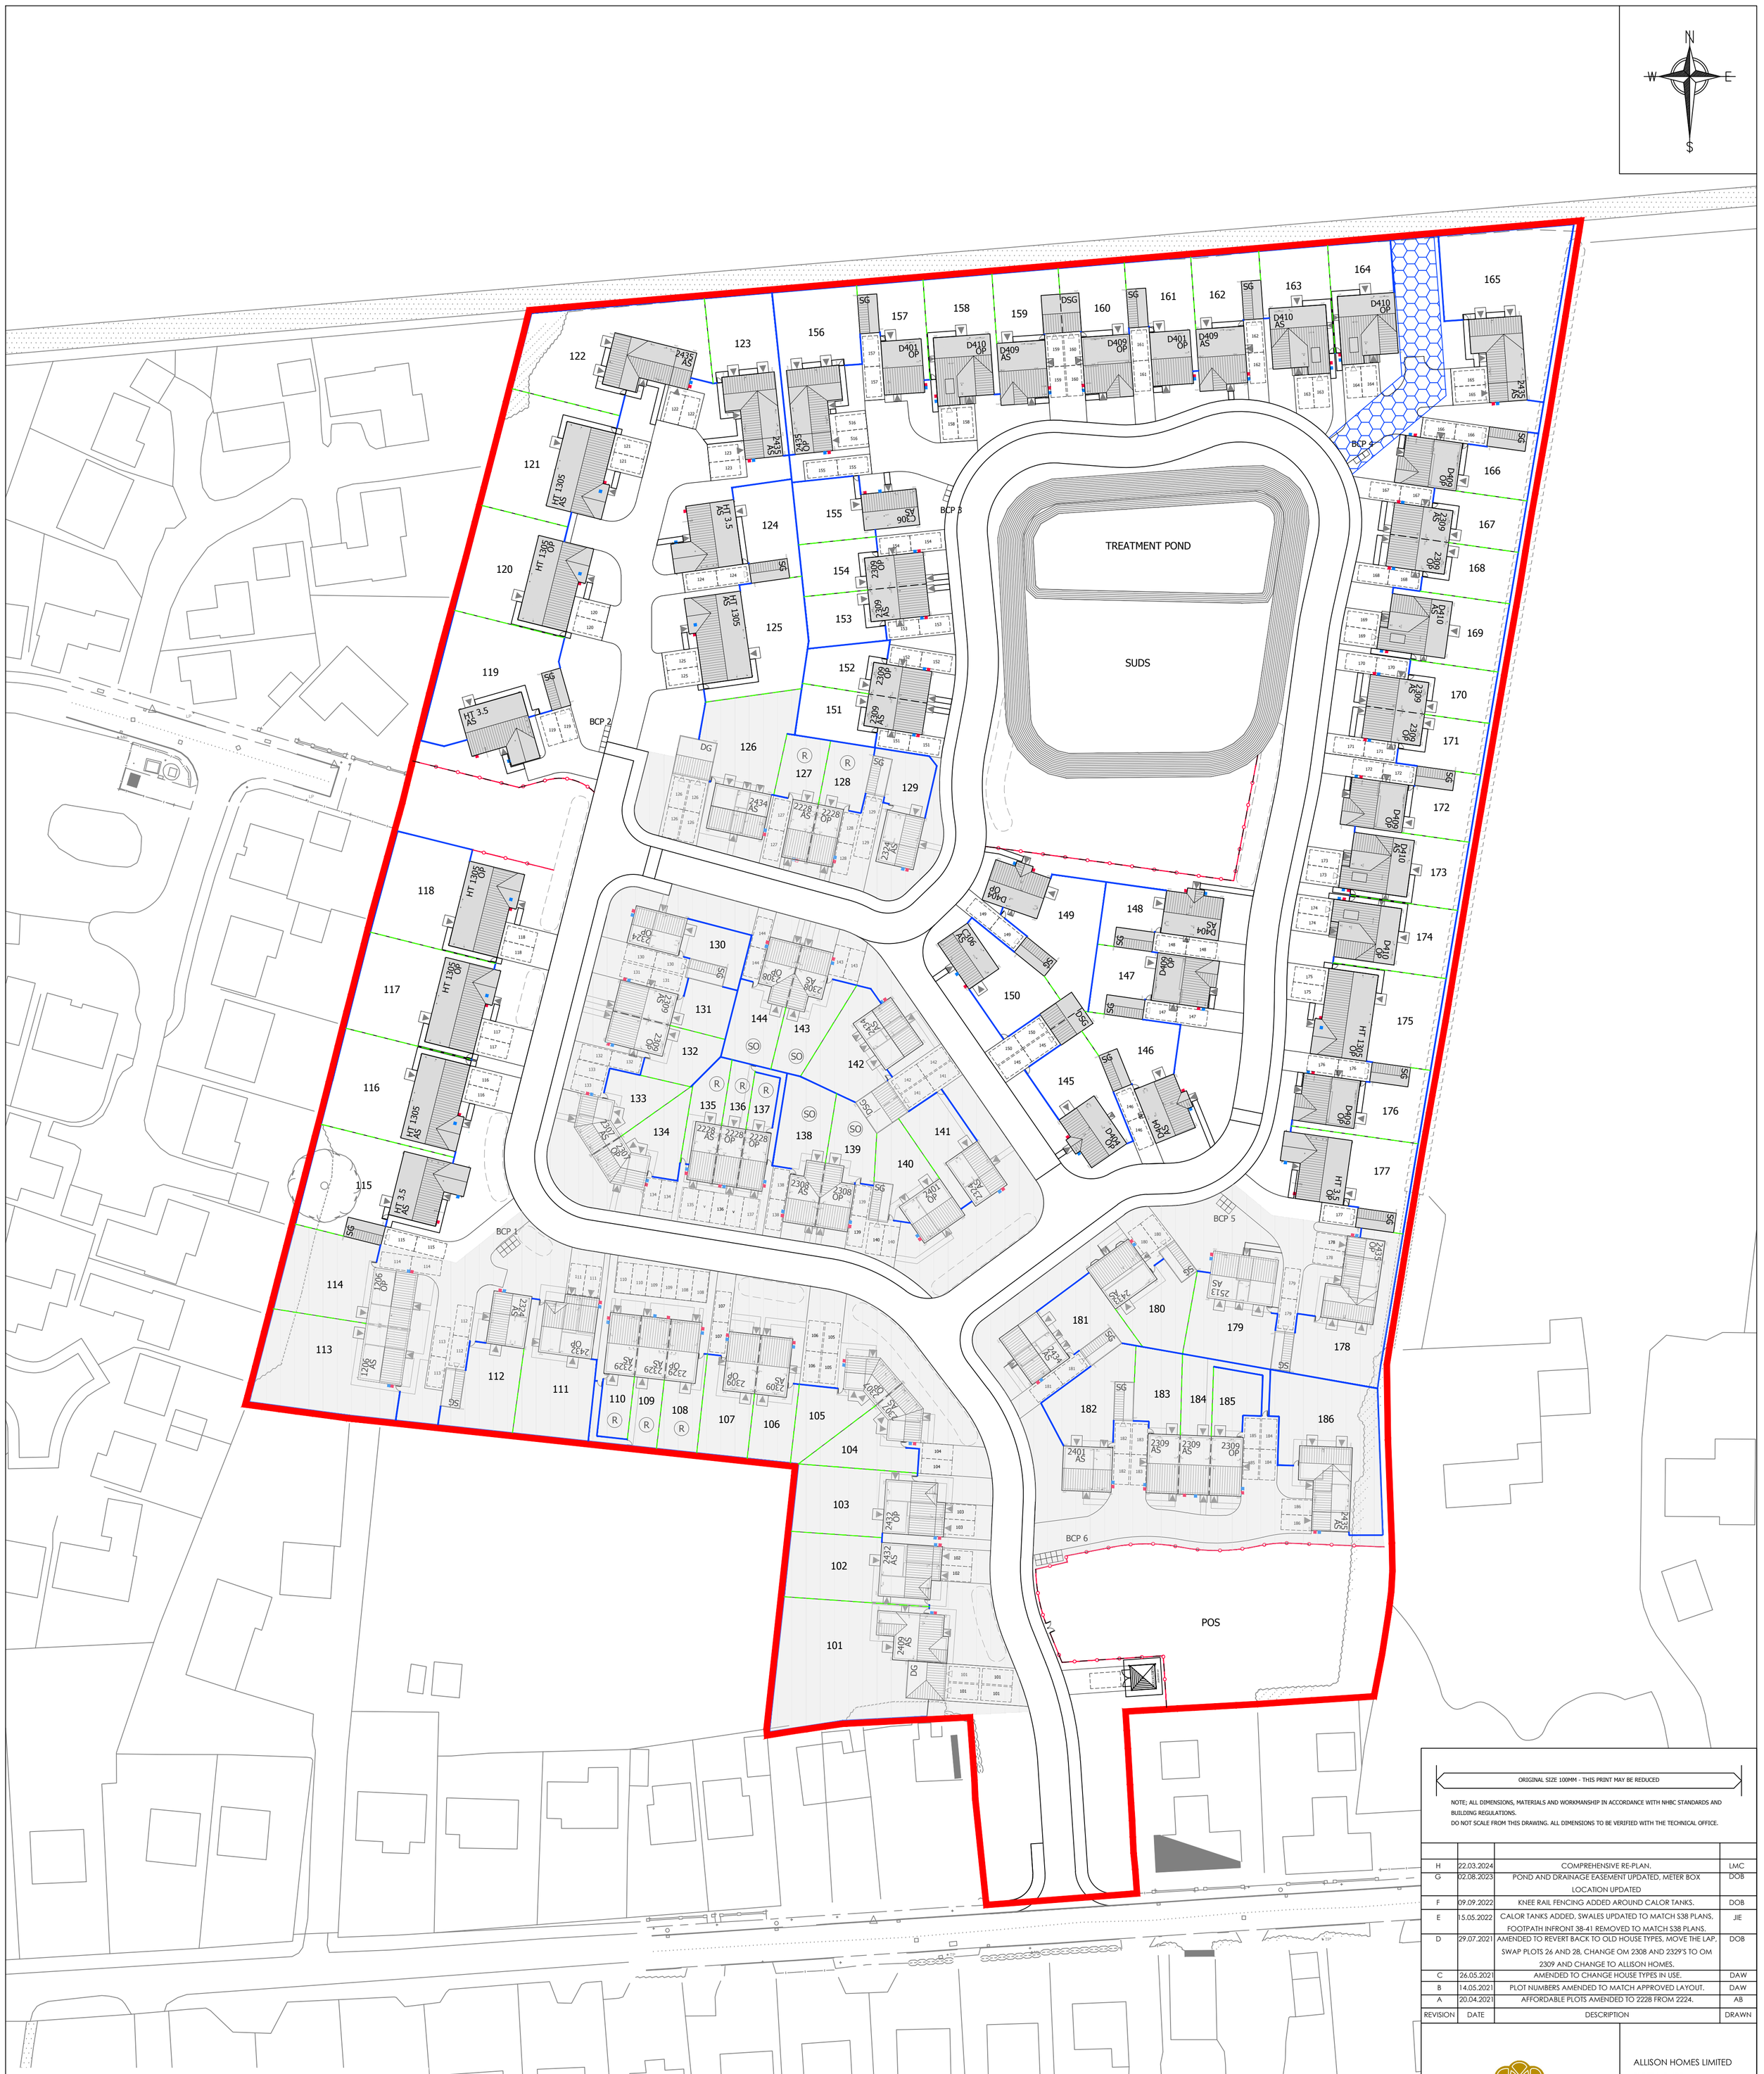


OPEN MARKET PLOT SCHEDULE

	PLOTS	TOTAL NO.
1206	113, 114	2
2307	104, 105, 133, 134	4
2324	112, 129, 130, 141	4
C306	150, 155	2
2309	106, 107, 131, 132, 151, 152, 153, 154, 167, 168, 170, 171, 183, 184, 185	15
2401	140, 182	2
D401	157, 161	2
2409	101	1
D404	145, 146, 148, 149	4
2432	102, 103, 111	3
2433	180	1
2434	126, 142, 181	3
2435	122, 123, 156, 165, 178, 186	6
D409	147, 159, 160, 162, 166, 172, 176	7
D410	158, 163, 164, 169, 173, 174	6
1305	116, 117, 118, 120, 121, 125, 175	7
3.5	115, 119, 124, 177	4
2513	179	1
	TOTAL	74

AFFORDABLE PLOT SCHEDULE

HOUSE TYPE	PLOTS		TOTAL NO.
	SHARED OWNERSHIP	RENTED	
2228	-	127, 128, 135, 136, 137	5
2308	138, 139, 143, 144	-	4
2329	-	108, 109, 110	3
		TOTAL	12

LEGEND

	SITE BOUNDARY
	1.2m POST & RAIL
	1.8m CLOSE BOARD
	1.8m LARCH LAP
	1.2m METAL ESTATE RAILING
	KNEE RAIL FENCING
	1.8m HIGH TIMBER PERSONNEL GATE
SO	SHARED OWNERSHIP AFFORDABLE HOUSES
R	RENTED AFFORDABLE HOUSES
	DRAINAGE EASEMENT

BIN COLLECTION POINT SCHEDULE

BCP	SIZE (m)	PLOTS
1	1.8 x 3.6	12-16
2	1.8 x 5.4	21-26
3	1.8 x 2.7	55-57
4	1.8 x 2.7	63-65
5	1.8 x 2.7	77-78
6	1.8 x 4.5	81-85

ORIGINAL SIZE 100MM - THIS PRINT MAY BE REDUCED

NOTE; ALL DIMENSIONS, MATERIALS AND WORKMANSHIP IN ACCORDANCE WITH NHBC STANDARDS AND BUILDING REGULATIONS.
DO NOT SCALE FROM THIS DRAWING. ALL DIMENSIONS TO BE VERIFIED WITH THE TECHNICAL OFFICE.

REVISION	DATE	DESCRIPTION	DRAWN
H	22.03.2024	COMPREHENSIVE RE-PLAN.	LMC
G	02.08.2023	POND AND DRAINAGE EASEMENT UPDATED, METER BOX LOCATION UPDATED	DOB
F	09.09.2022	KNEE RAIL FENCING ADDED AROUND CALOR TANKS.	DOB
E	15.05.2022	CALOR TANKS ADDED, SWALES UPDATED TO MATCH S38 PLANS, FOOTPATH INFRONT 38-41 REMOVED TO MATCH S38 PLANS.	JIE
D	29.07.2021	AMENDED TO REVERT BACK TO OLD HOUSE TYPES, MOVE THE LAP, SWAP PLOTS 26 AND 28, CHANGE OM 2308 AND 2329'S TO OM 2309 AND CHANGE TO ALLISON HOMES.	DOB
C	26.05.2021	AMENDED TO CHANGE HOUSE TYPES IN USE.	DAW
B	14.05.2021	PLOT NUMBERS AMENDED TO MATCH APPROVED LAYOUT.	DAW
A	20.04.2021	AFFORDABLE PLOTS AMENDED TO 2228 FROM 2224.	AB

ALLISON HOMES

ALLISON HOMES LIMITED
FLEET HOUSE
CYGNET ROAD
HAMPTON
PETERBOROUGH
PE7 8FD

TEL: 01778 391550

PROJECT

ROMAN ROAD MOULTON CHAPEL

DRAWING TITLE

SITE LAYOUT

SCALE	DATE	DRAWN	APPROVED
1:500 @ A1	01.02.2021	DAW / AB	-

DRAWING NO. L181/SITE/01

REVISION H