



south elevation

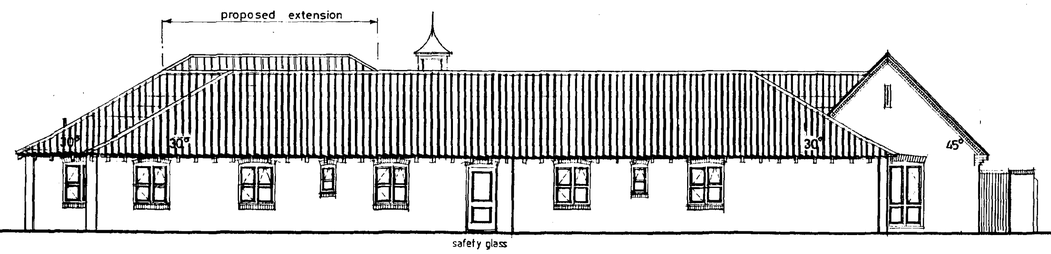

west elevation



east elevation

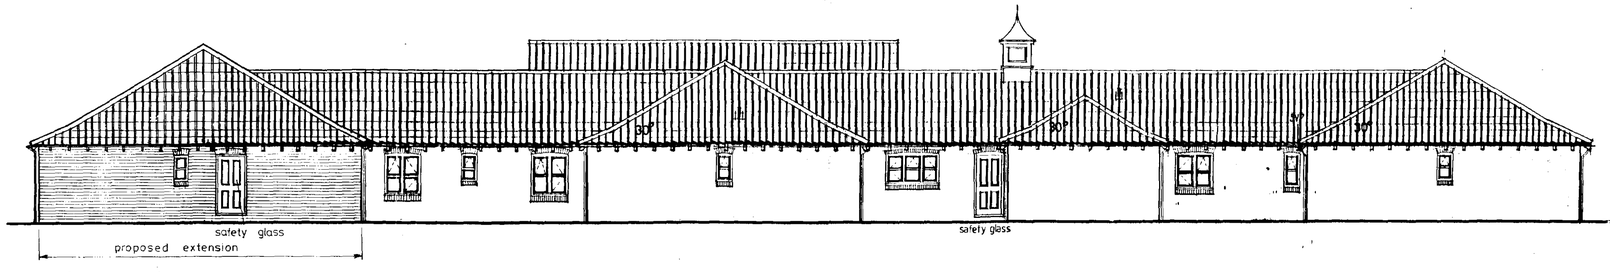

north elevation

Abbeygate Rest Homes Ltd.

BROADGATE HOUSE BROADGATE
WESTON HILLS SPALDING LINCS
PE12 6DB tel 01406 380532

The Mill Moulton

SOUTH HOLLAND DC
HOUSING & PLANNING
19 MAY 1998
Ref: 0491/99

RESIDENTIAL CARE HOME


DETERMINED PLAN

ELEVATIONS

REV A. 1/98 amend elev. to revised floor layout.
REV B 5/99 Proposed extension added

MARCH 1996 1:100 scale
alan j. finch.

96014/003

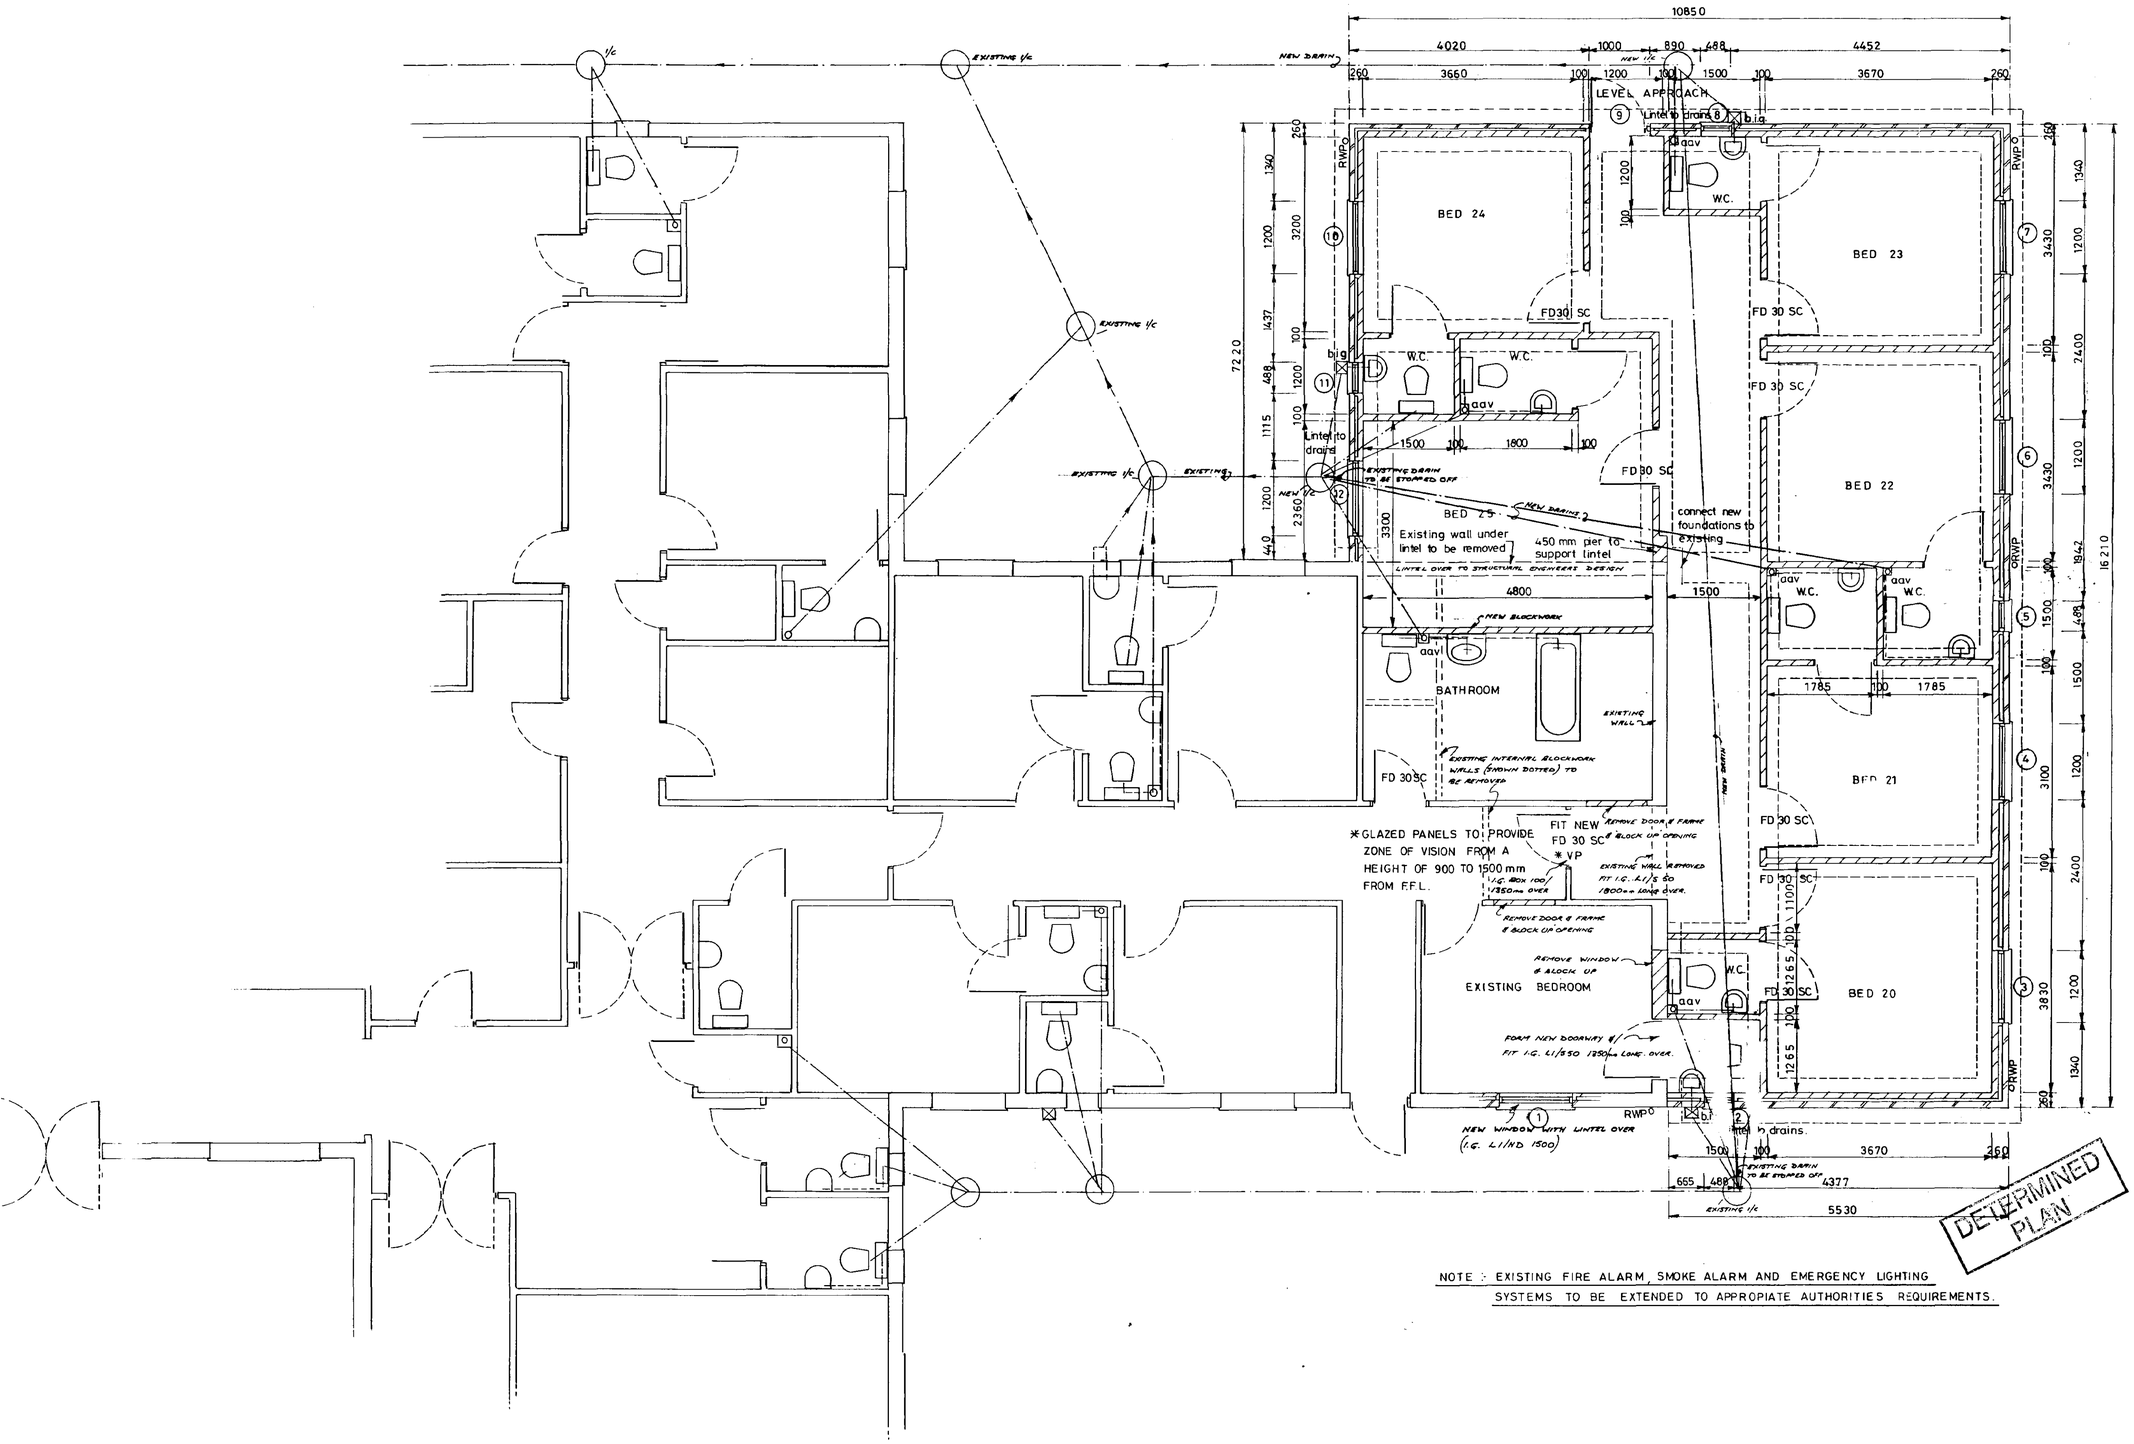

EXTERNAL JOINERY & LINTEL SCHEDULE			
REF	DESCIPTION	JOINERY REF	LINTEL
1	WINDOW	H 213 CD	L1/HD 1500
2	WINDOW	HNO9D	L1/HD 900
3	WINDOW	H 213 CD	L1/HD1500
4	WINDOW	H213 CD	L1/HD1500
5	WINDOW	HNO9D	L1/HD 900
6	WINDOW	H213 CD	L1/HD1500
7	WINDOW	H213 CD	L1/HD1500
8	WINDOW	HNO9D	L1/HD 900
9	EXT DOOR	1000 x 2100 high	L1/HD1350
10	WINDOW	H 213 CD	L1/HD1500
11	WINDOW	HNO9D	L1/HD 900
12	WINDOW	H 213CD	L1/HD1500

JOINERY REF - ALL BOULTON & PAUL
ALL WINDOWS TO BE DOUBLE GLAZED
ALL LINTEL REFS BY I.G. LINTELS

NOTE :- EXISTING FIRE ALARM, SMOKE ALARM AND EMERGENCY LIGHTING SYSTEMS TO BE EXTENDED TO APPROPIATE AUTHORITIES REQUIREMENTS.

DETERMINED PLAN

SOUTH HOLLAND DC
HOUSING & PLANNING
19 MAY 1999
Ref: 0491/99

Abbeygate Retirement Home

Registered in England No. 3097956 Abbeygate Rest Homes Limited.
Registered Office: Broadgate House, Weston Hills, Spalding, Lincolnshire PE12 6DB


PROPOSED EXTENSION.
RESIDENTIAL CARE HOME,
HIGH STREET,
MOULTON,
LINC'S.


DRAWING

FLOOR LAYOUT


Rev	Description	Date	By

SCALE 1:50
DRAWN Mark Rayner
DATE MAY '99
DRG No 99008/1

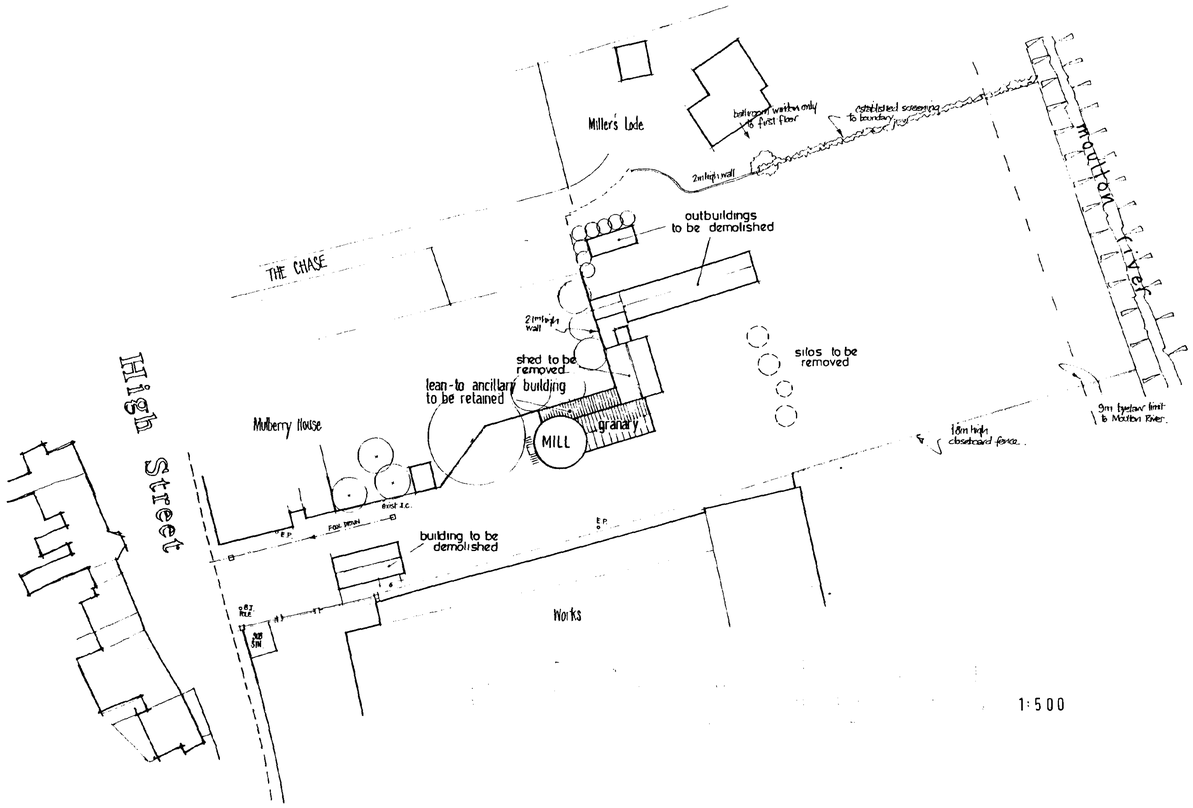

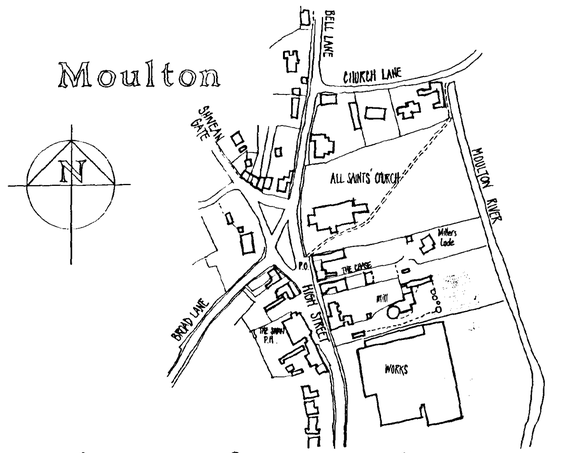

location plan 1:2500

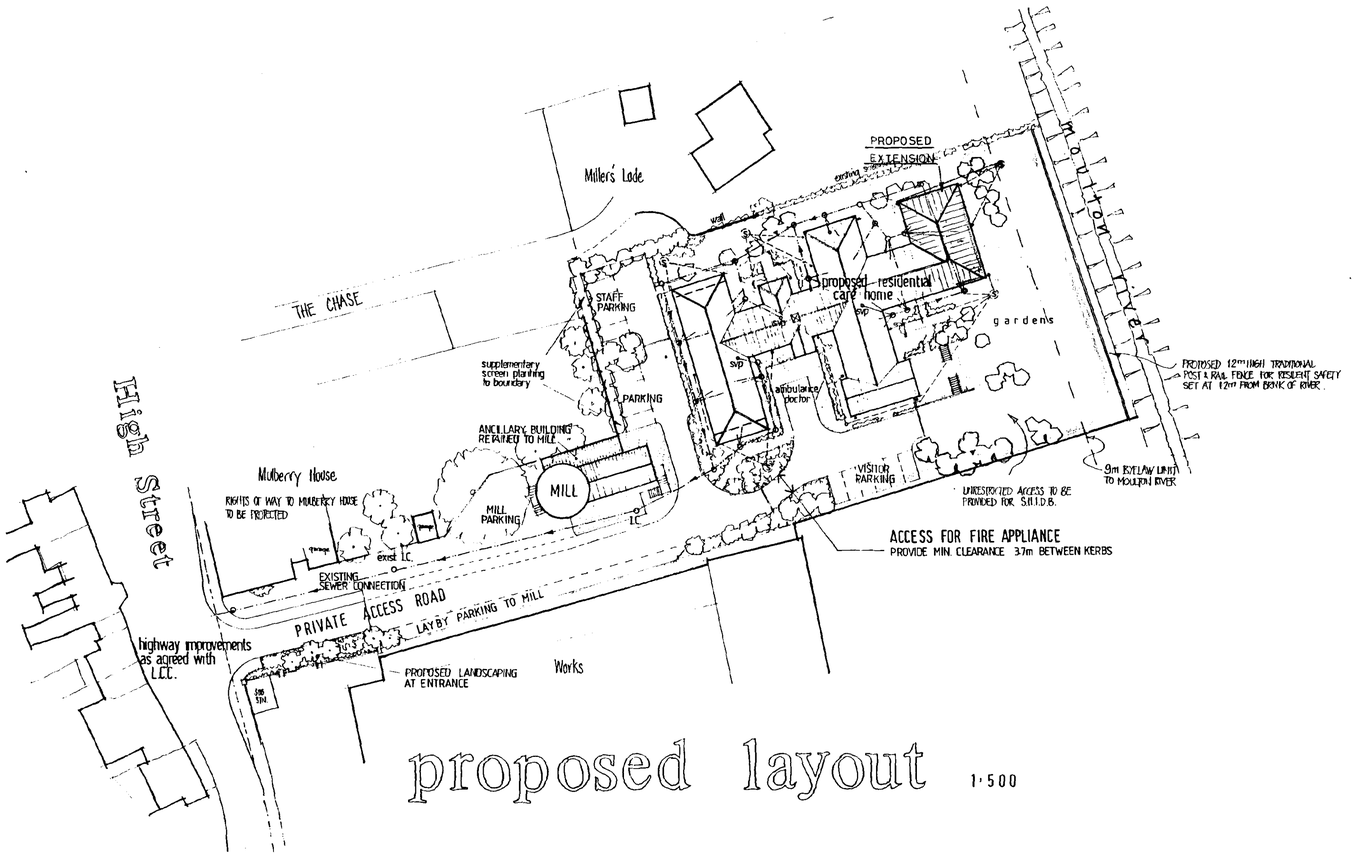

proposed layout 1·500

Abbeygate Rest Homes Ltd.

BROADGATE HOUSE BROADGATE
WESTON HILLS SPALDING LINCS
PE12 6DB tel 01406 380532

The Mill Moulton

SOUTH HOLLAND DC
HOUSING & PLANNING
19 MAY 1999
Ref: 0491/99

RESIDENTIAL CARE HOME

Location Plan
Site Layout

MARCH 1996
alan j. finch

96014/001

REV A. DRAINAGE PLANT & ACCESS REQUIREMENT FOR FIRE APPLIANCE 17.10.96 AJF.
REV B. increased accommodation to home 22.1.98 AJF.