
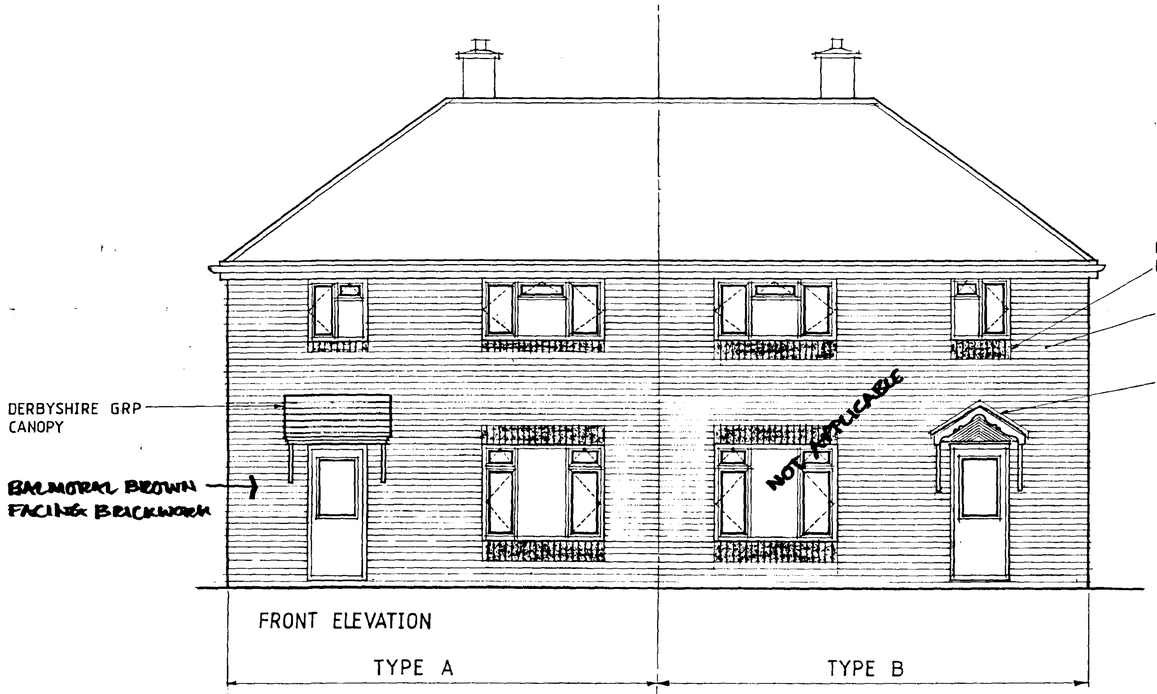


FRONT ELEVATION


TYPE A TYPE B

THIS ELEVATION APPLICABLE TO NO.13 MOONS GREEN

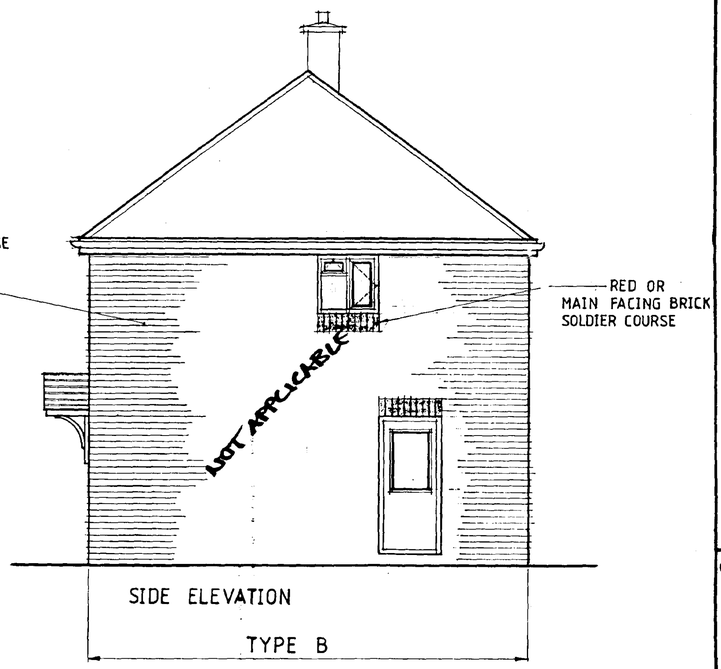

SIDE ELEVATION

TYPE B

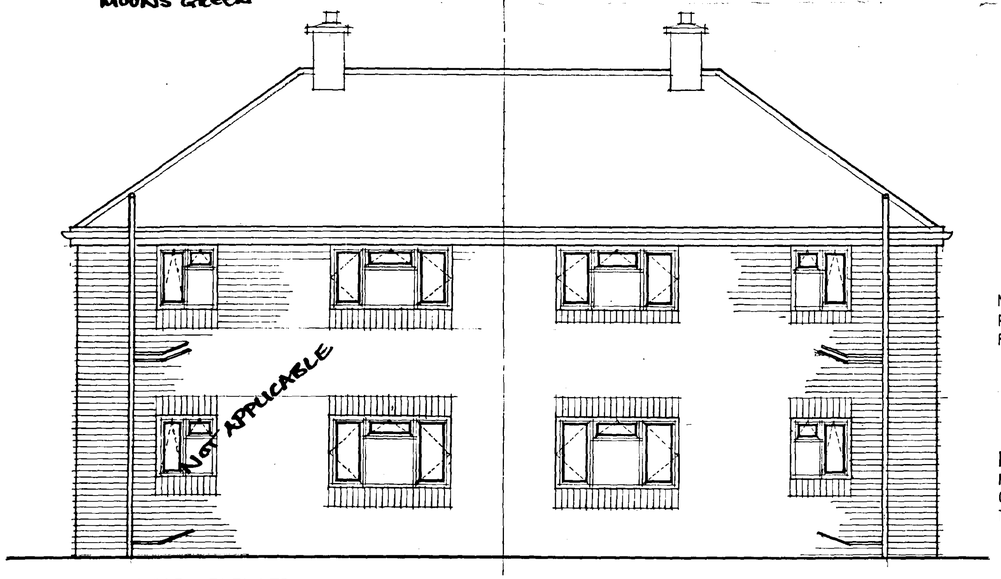


REAR ELEVATION

APPLICABLE NO NO 13.

NOTE - SOLDIER COURSES TO REAR ELEVATIONS AS MAIN FACINGS.

NOTE:
KITCHEN/BATHROOM WINDOW OPENING LIGHTS TO BE TOP HUNG.

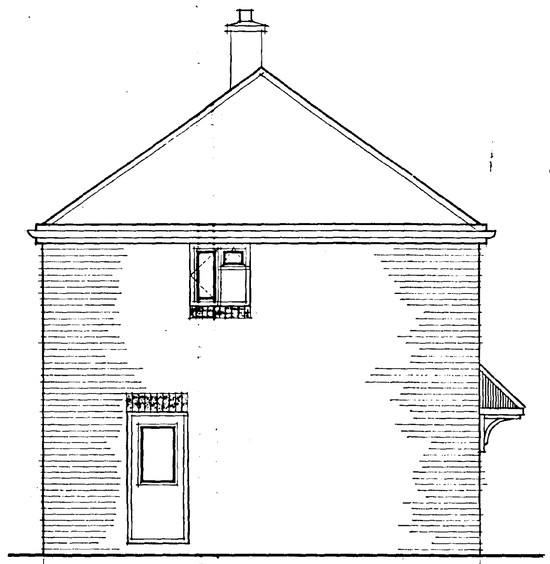

SIDE ELEVATION

TYPE A

APPLICABLE TO NO 13

NOTE
Where dwelling is attached to previously repaired owner occupied property the contractor is to match brickwork / brick features as near as possible.

© copyright design of P.R.C. advisory services ltd. and must not be reproduced in whole or part or used for any purpose without permission.

DETERMINED PL

04R/97

MR. P. GILBERT
REPAIRS & IMPROVEMENT WORKS TO PRIVATE DWELLING


NO.13
Moons Green
MOULTON

3 BEDROOM
PROPOSED ELEVATIONS

P.R.C. Advisory services ltd.
26 Lichfield Street
Walsall
West Midlands
Ws1 1tj


SCALE	DRAWN	DATE
1:50	DJB	MAR 96
JOB NUMBER	DRAWING NUMBER	
43	03	

01 WINDOW JAMB DETAIL

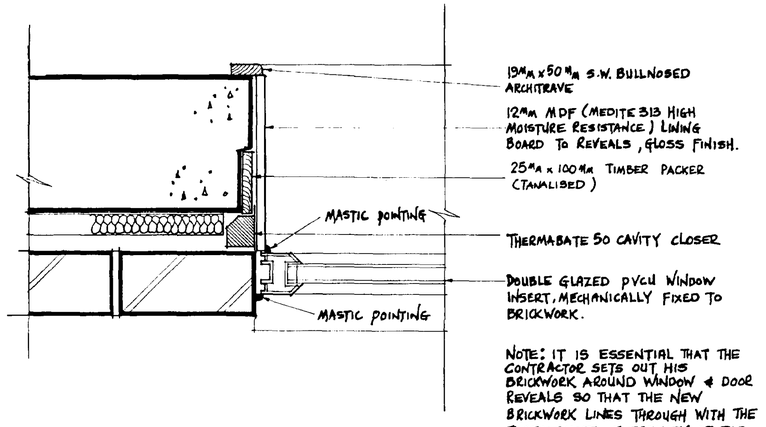



NOTE: IT IS ESSENTIAL THAT THE CONTRACTOR SETS OUT HIS BRICKWORK AROUND WINDOW & DOOR REVEALS SO THAT THE NEW BRICKWORK LINES THROUGH WITH THE FURTHERMOST EXTREMITY OF THE PRE-CAST CONCRETE REVEAL.


02 DOOR JAMB DETAIL

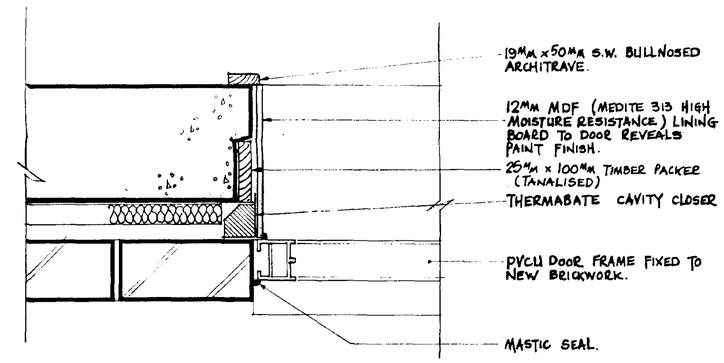


03 DOOR CILL DETAIL

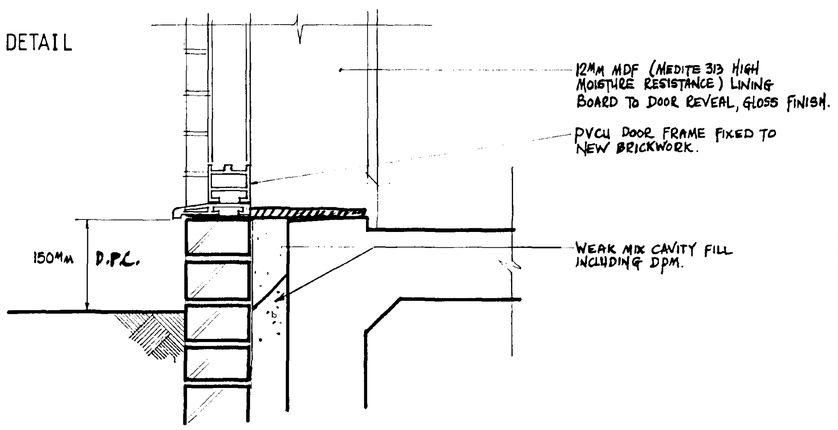

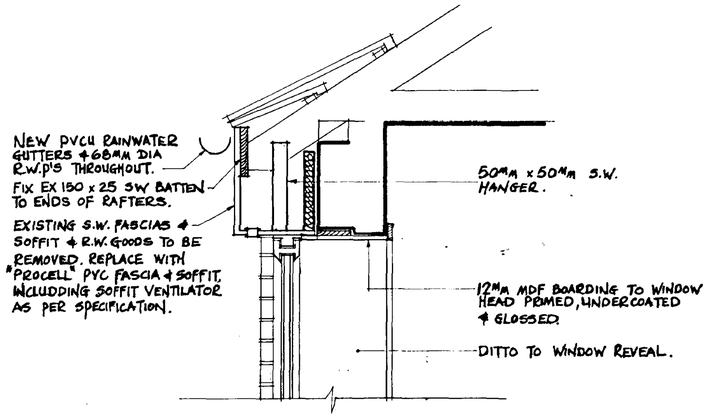

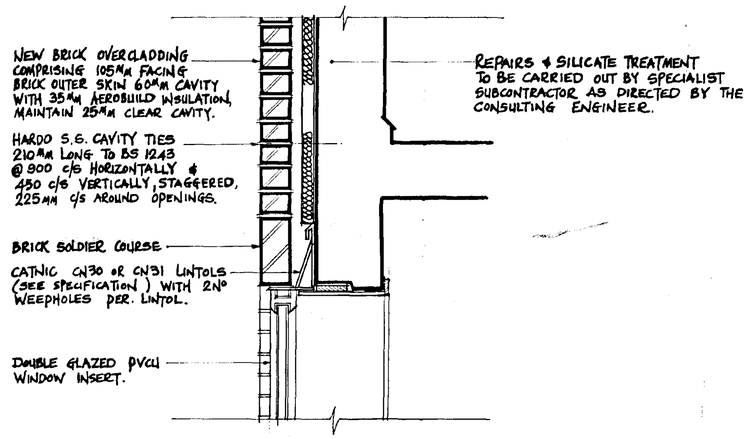

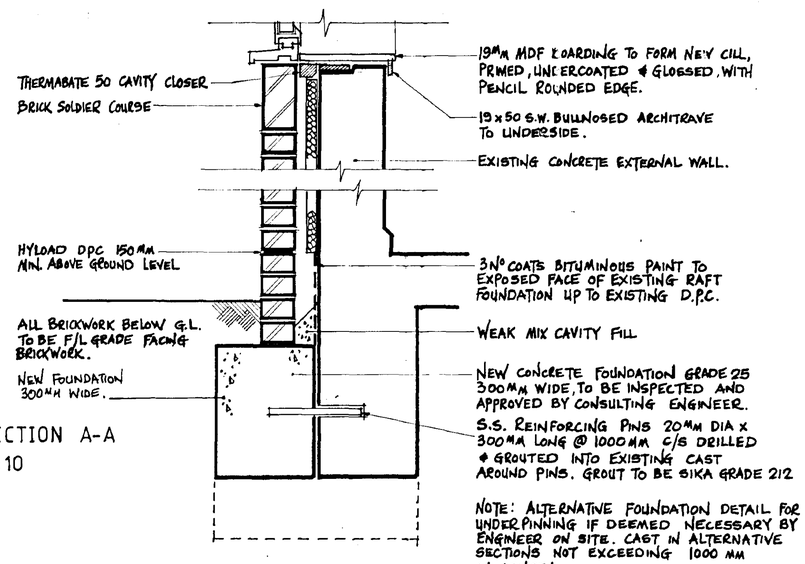

SECTION A-A
1:10

NOTE: ALTERNATIVE FOUNDATION DETAIL FOR UNDERPINNING IF DEEMED NECESSARY BY ENGINEER ON SITE. CAST IN ALTERNATIVE SECTIONS NOT EXCEEDING 1000 MM IN LENGTH.

1 Amendment 20th Sept. 1996

ADD 25MM x 100MM TIMBER PACKER (TANALISED) TO ALL WINDOW & DOOR JAMBS, WINDOW & DOOR HEADS & WINDOW CILLS.

REPLACE 19MM x 38MM BULLNOSED ARCHITRAVE WITH 19MM x 50MM BULLNOSED ARCHITRAVE.

© Copyright design of P.R.C. Advisory Services Ltd. and must not be reproduced in whole or part or used for any purpose without permission.

Rec'd 5/9/97


MR. P. GILBERT
REPAIRS & IMPROVEMENT WORKS TO PRIVATE DWELLING

NO. 13
Moons Green
MOULTON


Construction Details
3 Bedroom Dwellings

P.R.C. Advisory Services Ltd.
26 Lichfield Street
Walsall
West Midlands
Ws1 1tj


SCALE	DRWN	DATE
1:10 1:5	DJB	MAR 96
JOB NUMBER	DRAWING NUMBER	
43	04	

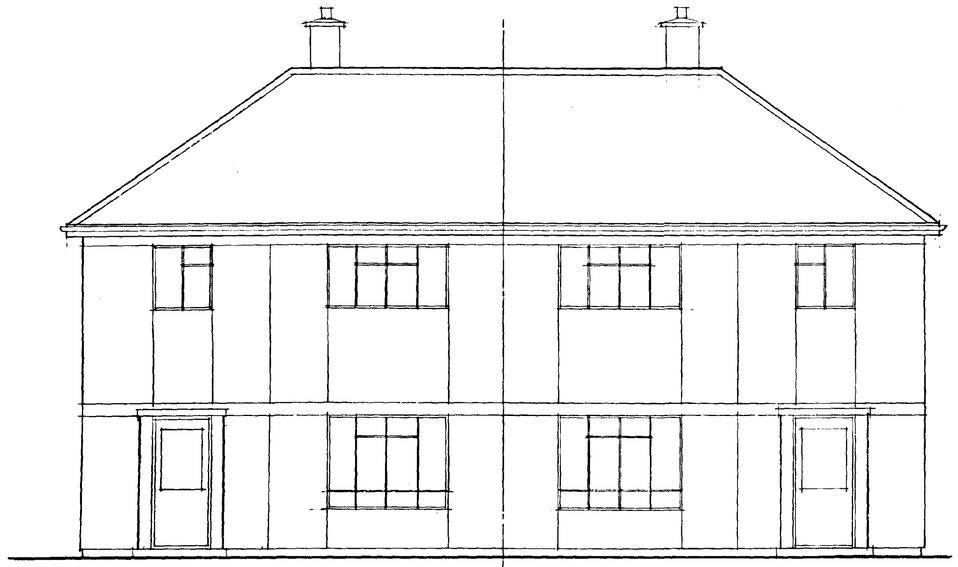

FRONT ELEVATION

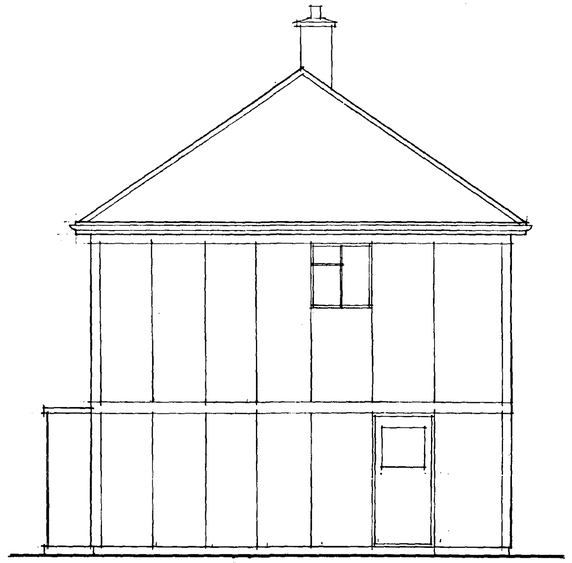

SIDE ELEVATION

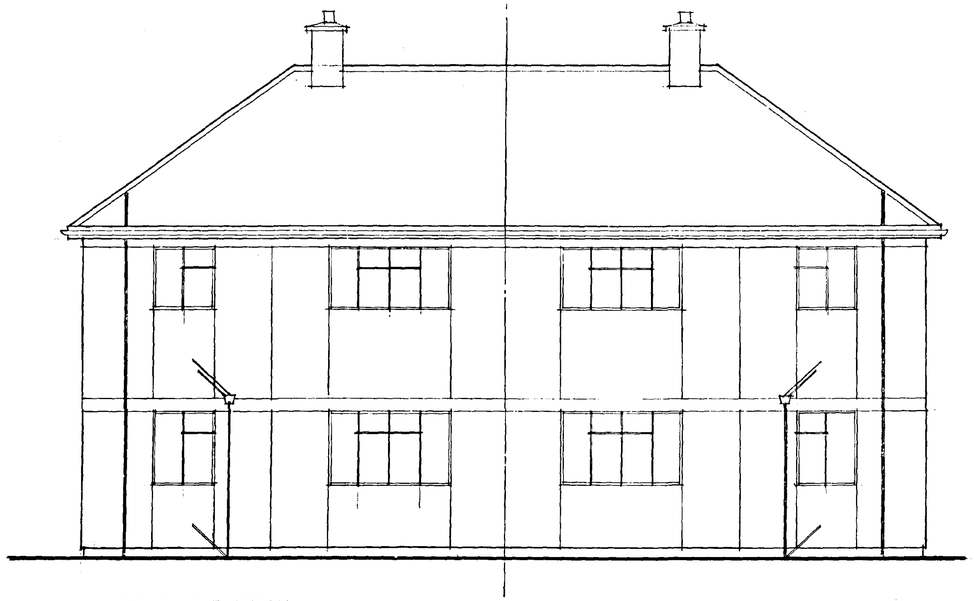

REAR ELEVATION

NOTE:
Where applicable all dwellings handed in pairs (Nºs 4/6, 8/10, 16/18, 28/30 25/23 & 17/15 Moons Green)

© Copyright design of P.R.C. Advisory Services Ltd. and must not be reproduced in whole or part or used for any purpose without permission

DETERMINED PLAN

04/92/91

MR. P. GILBERT
REPAIRS & IMPROVEMENT WORKS TO PRIVATE DWELLING

No. 13
Moons Green
MOULTON

3 Bedroom
Existing Elevations

P.R.C. Advisory Services Ltd.
26 Lichfield Street
Walsall
West Midlands
Ws1 1tj

SCALE 1:50	DRAWN DJB.	DATE MAR. 90
JOB NUMBER 43	DRAWING Nº 02	