

DO NOT SCALE THIS DRAWING. THE CONTRACTOR IS DEEMED TO HAVE CHECKED ALL DIMENSIONS ON SITE AND REPORT ANY DISCREPANCIES TO OGLESBY & LIMB LTD.
THE CONTENTS OF THIS DRAWING ARE COVERED BY COPYRIGHT AND REMAIN THE PROPERTY OF OGLESBY & LIMB LTD. WRITTEN APPROVAL MUST BE OBTAINED FROM OGLESBY & LIMB LTD PRIOR TO DUPLICATION OR REPRODUCTION OF THIS DRAWING OR ITS CONTENTS.
ANY DIMENSIONS NOT SHOWN ARE TO BE CHECKED AND AGREED WITH OGLESBY & LIMB LTD.

In accordance with the recommendations of the Flood Risk Assessment the ground floor finished floor level is 300mm above external paving/site level and 300mm of floor resilient construction will be incorporated above ground floor finished floor level. Exact external paving arrrangements TBC.

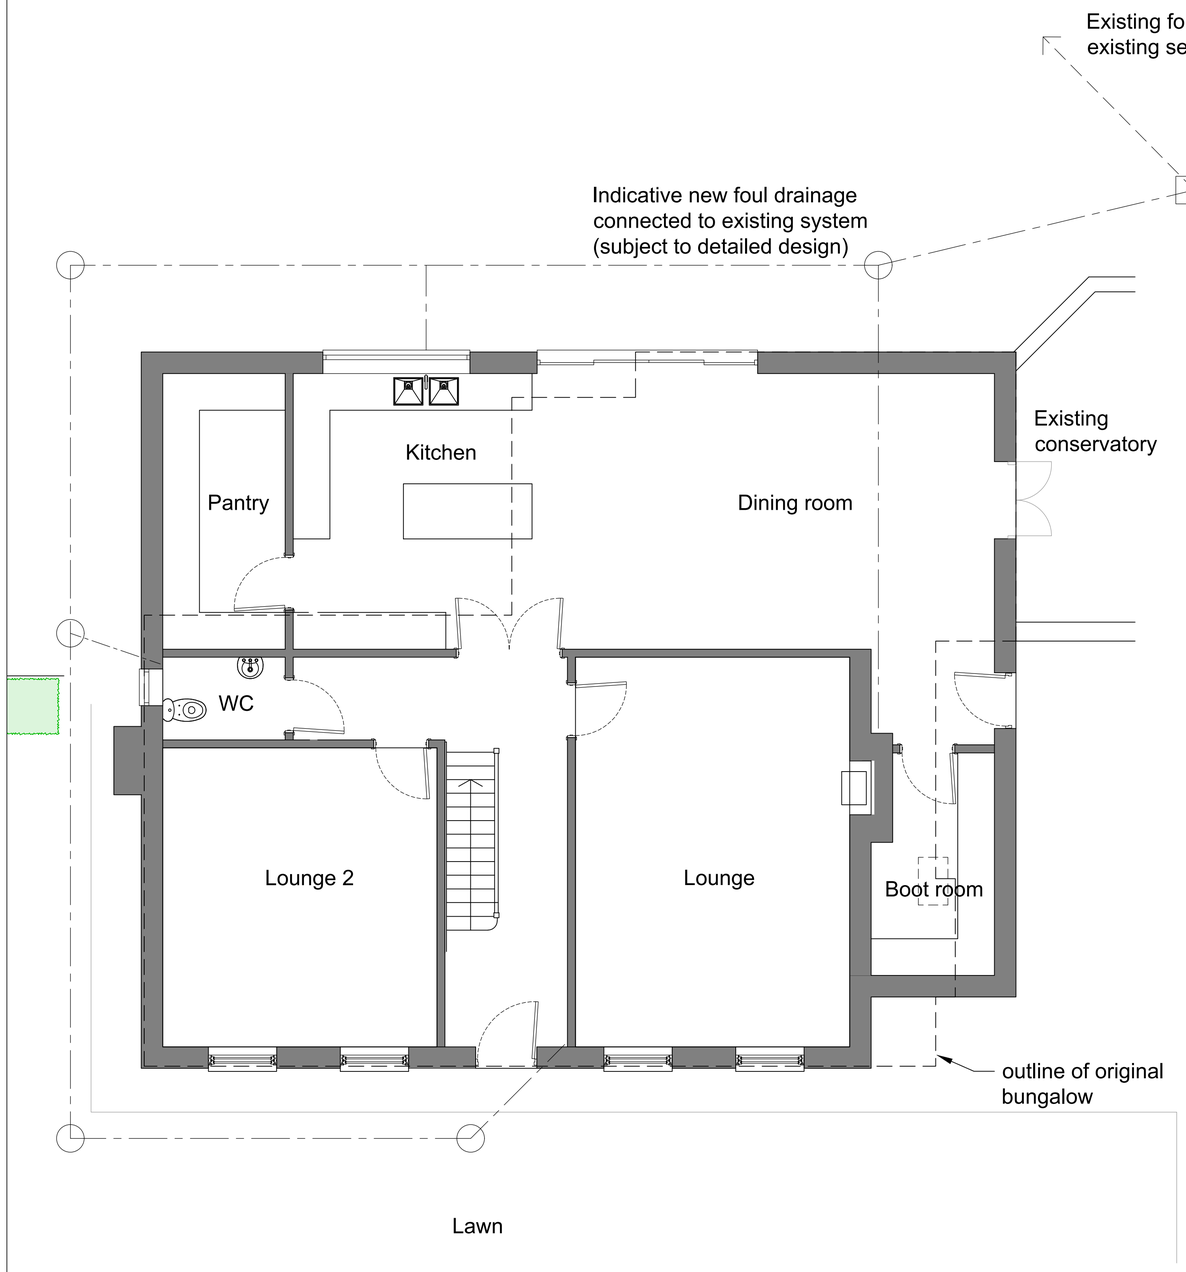

Ground floor

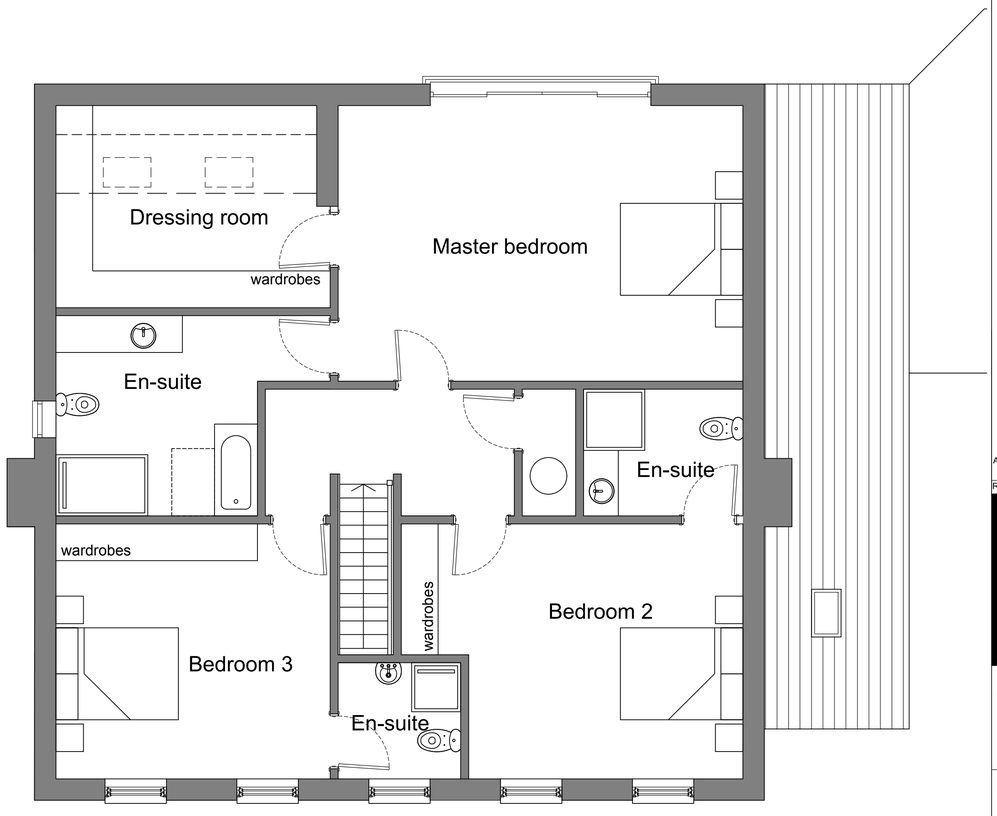

First floor

SCALE 1 : 50
SCALE 1 : 1
0m 0.5m 1m 2m 3m 4m 5m
0m 10mm 20mm 40mm 60mm 80mm 100mm

Ref.	Date	Description	Initial
A	12.05.22	Recomendations from FRA incorporated	

Oglesby & Limb Ltd
Chartered Architect
Suite 1 Market Chambers
12 Market Place, Spalding, Lincs
PE11 1SL
Tel: 01775 761196
e-mail: design@o-l-ltd.co.uk

Client:
Mrs J. Stanberry

Project:
Westlyn
Fen Gate, Moulton Chapel

Drawing Title:
Floor plans as proposed

PLANNING

Date:	Scale:
Mar 22	1:50 @ A1
Drawn by: AP	Checked by: AJO

Drawing Number:	Rev:
A1587-12	A