

DO NOT SCALE THIS DRAWING. THE CONTRACTOR IS DEEMED TO HAVE CHECKED ALL DIMENSIONS ON SITE AND REPORT ANY DISCREPANCIES TO OGLESBY & LIMB LTD.
THE CONTENTS OF THIS DRAWING ARE COVERED BY COPYRIGHT AND REMAIN THE PROPERTY OF OGLESBY & LIMB LTD. WRITTEN APPROVAL MUST BE OBTAINED FROM OGLESBY & LIMB LTD PRIOR TO DUPLICATION OR REPRODUCTION OF THIS DRAWING OR ITS CONTENTS.
ANY DIMENSIONS NOT SHOWN ARE TO BE CHECKED AND AGREED WITH OGLESBY & LIMB LTD.

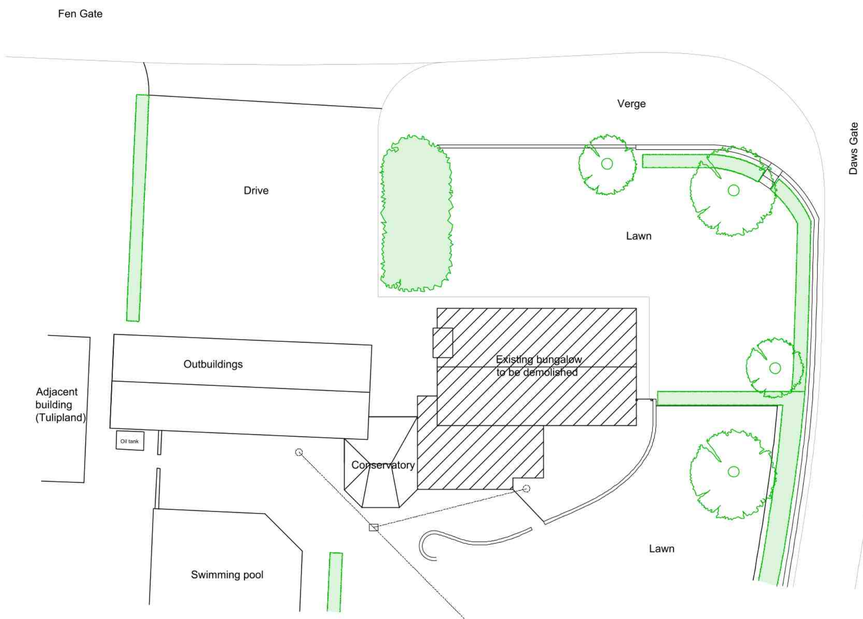


Site plan existing

SCALE 1 : 200
SCALE 1 : 1

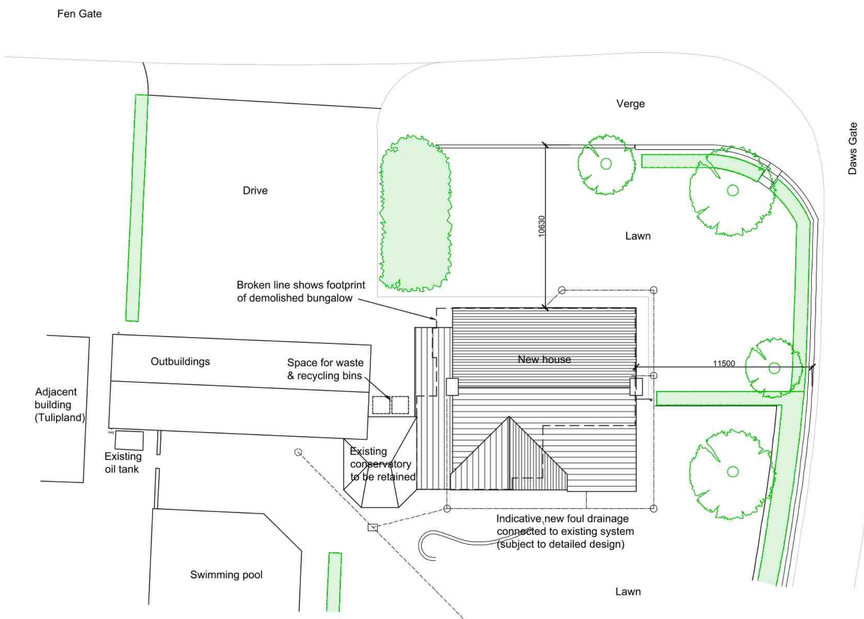


Site plan proposed

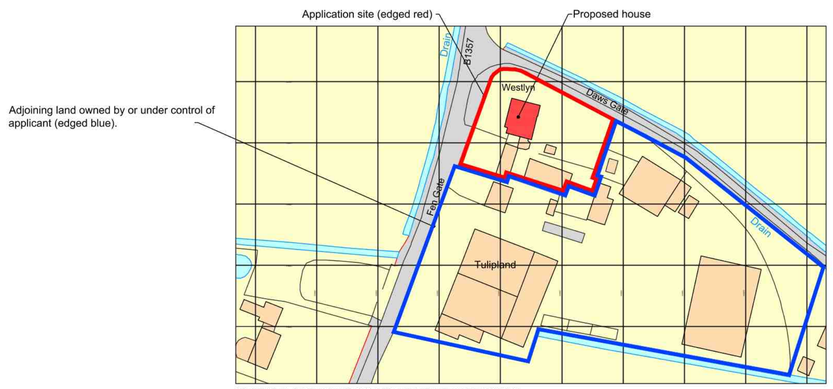

Ordnance Survey, (c) Crown Copyright 2022. All rights reserved. Licence number 100022432

Location Plan

SCALE 1 : 1250
SCALE 1 : 1

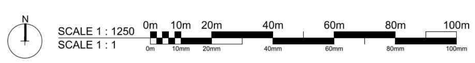

Ref.	Date	Description	Initial
A	15.09.22	Red line revised & outbuilding labelled	AP
-	17.05.22	Building Reg submission	AP

Oglesby & Limb Ltd
Chartered Architect
Suite 1 Market Chambers
12 Market Place, Spalding, Lincs
PE11 1SL
Tel: 01775 761196
e-mail: design@o-l-ltd.co.uk

Client:
Mrs J. Stanberry

Project:
Westlyn
Fen Gate, Moulton Chapel

Drawing Title:
Site and Location Plans

PLANNING
BUILDING REGULATIONS

Date:	Scale:
Apr 22	as shown @ A1
Drawn by: AP	Checked by: AJO

Drawing Number:	Rev:
A1587-14	A