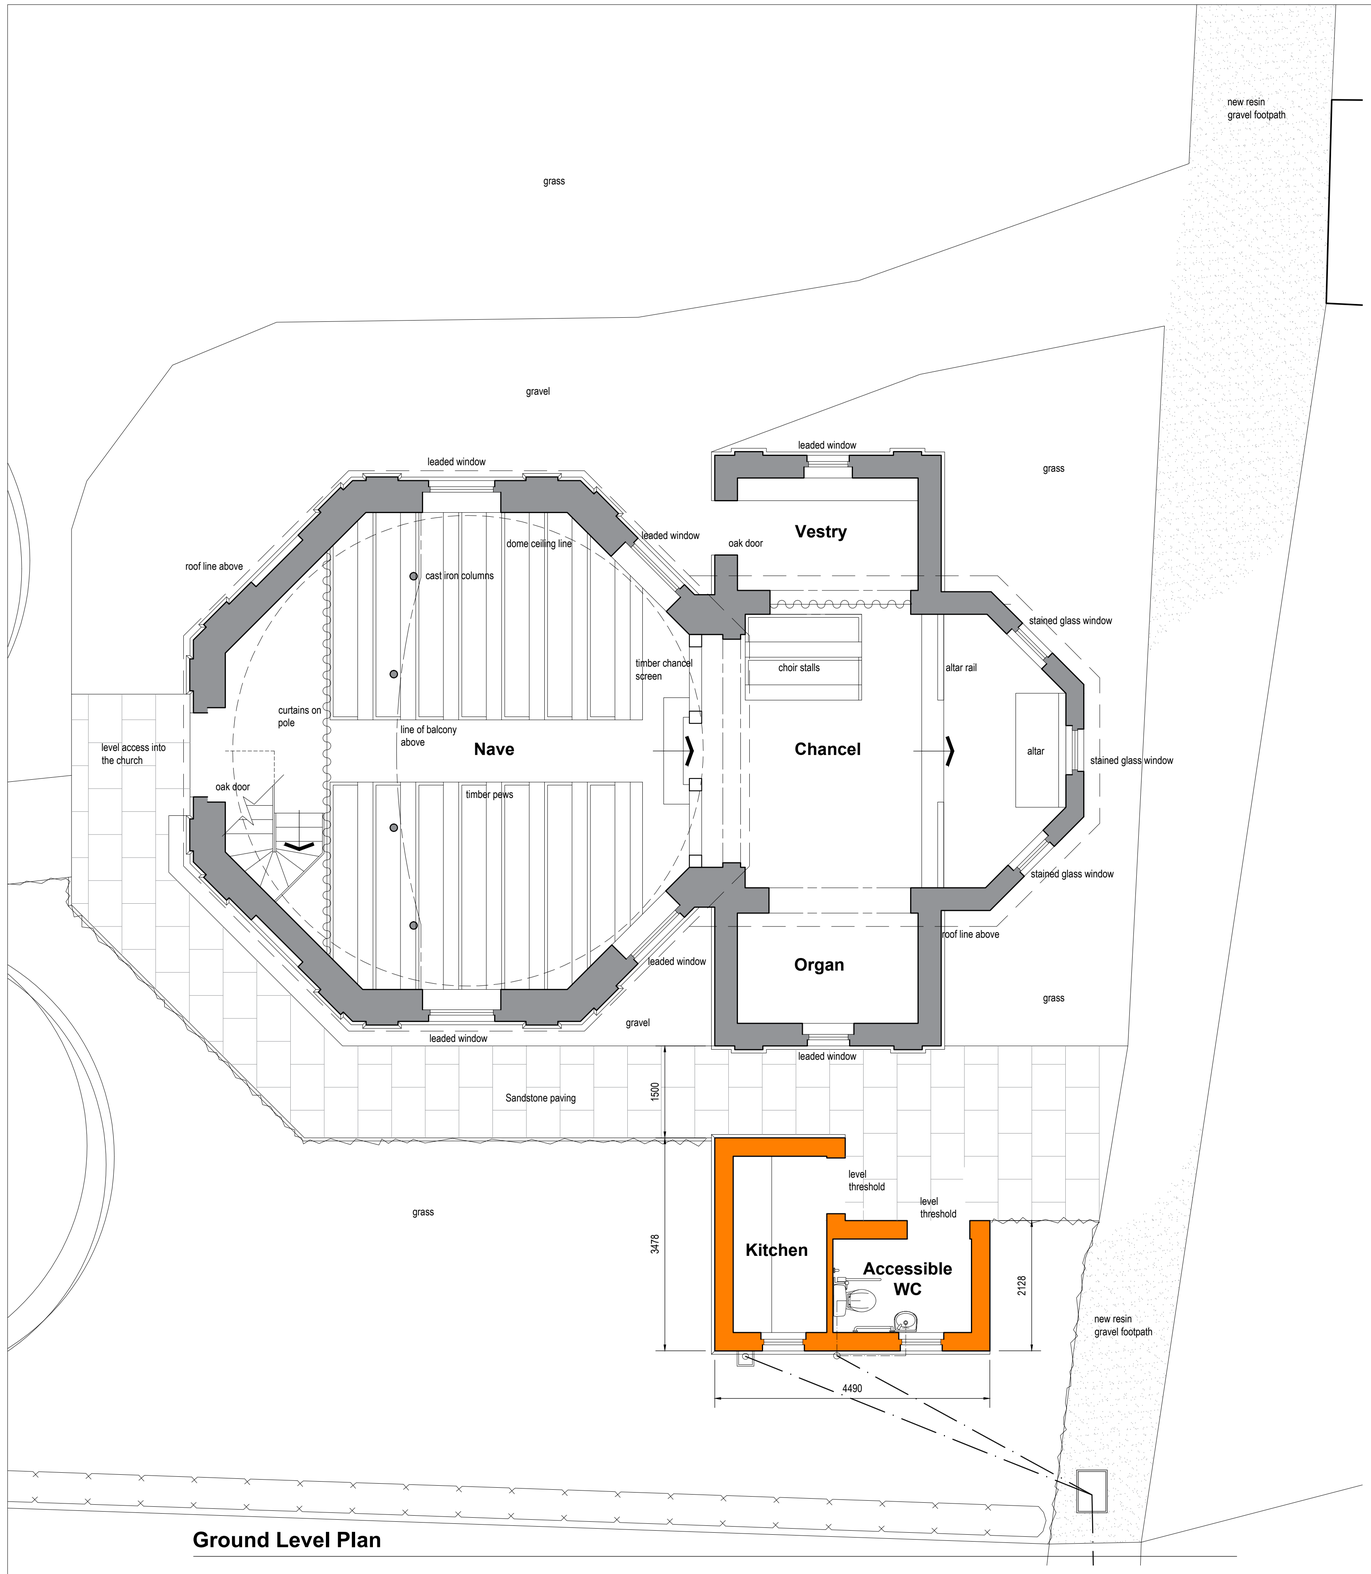


Ground Level Plan

St James Church, Moulton Chapel

REVISION	DRAWN	DATE	DESCRIPTION

CLIENT Moulton Chapel PCC	SCALE A1 1:50	DATE June20	
PROJECT St James Church - New Outbuilding	DRAWN cda	CHECKED	
TITLE Proposed Floor Plans	REFERENCE 9153	50	

soul architects
T: 01909 500710
E: contact@soularchitects.co.uk
W: www.soularchitects.co.uk

© ALL RIGHTS RESERVED. REPORT ALL DISCREPANCIES. DO NOT SCALE. CHECK ALL DIMENSIONS ON SITE
REGISTERED IN ENGLAND AND WALES. REGISTERED ADDRESS: **SOUL ARCHITECTS LIMITED** 13 SPARKEN HILL, WORKSOP, NOTTINGHAMSHIRE, S80 1AX. COMPANY NO. 07093963