


FLOOR LAYOUT PLAN

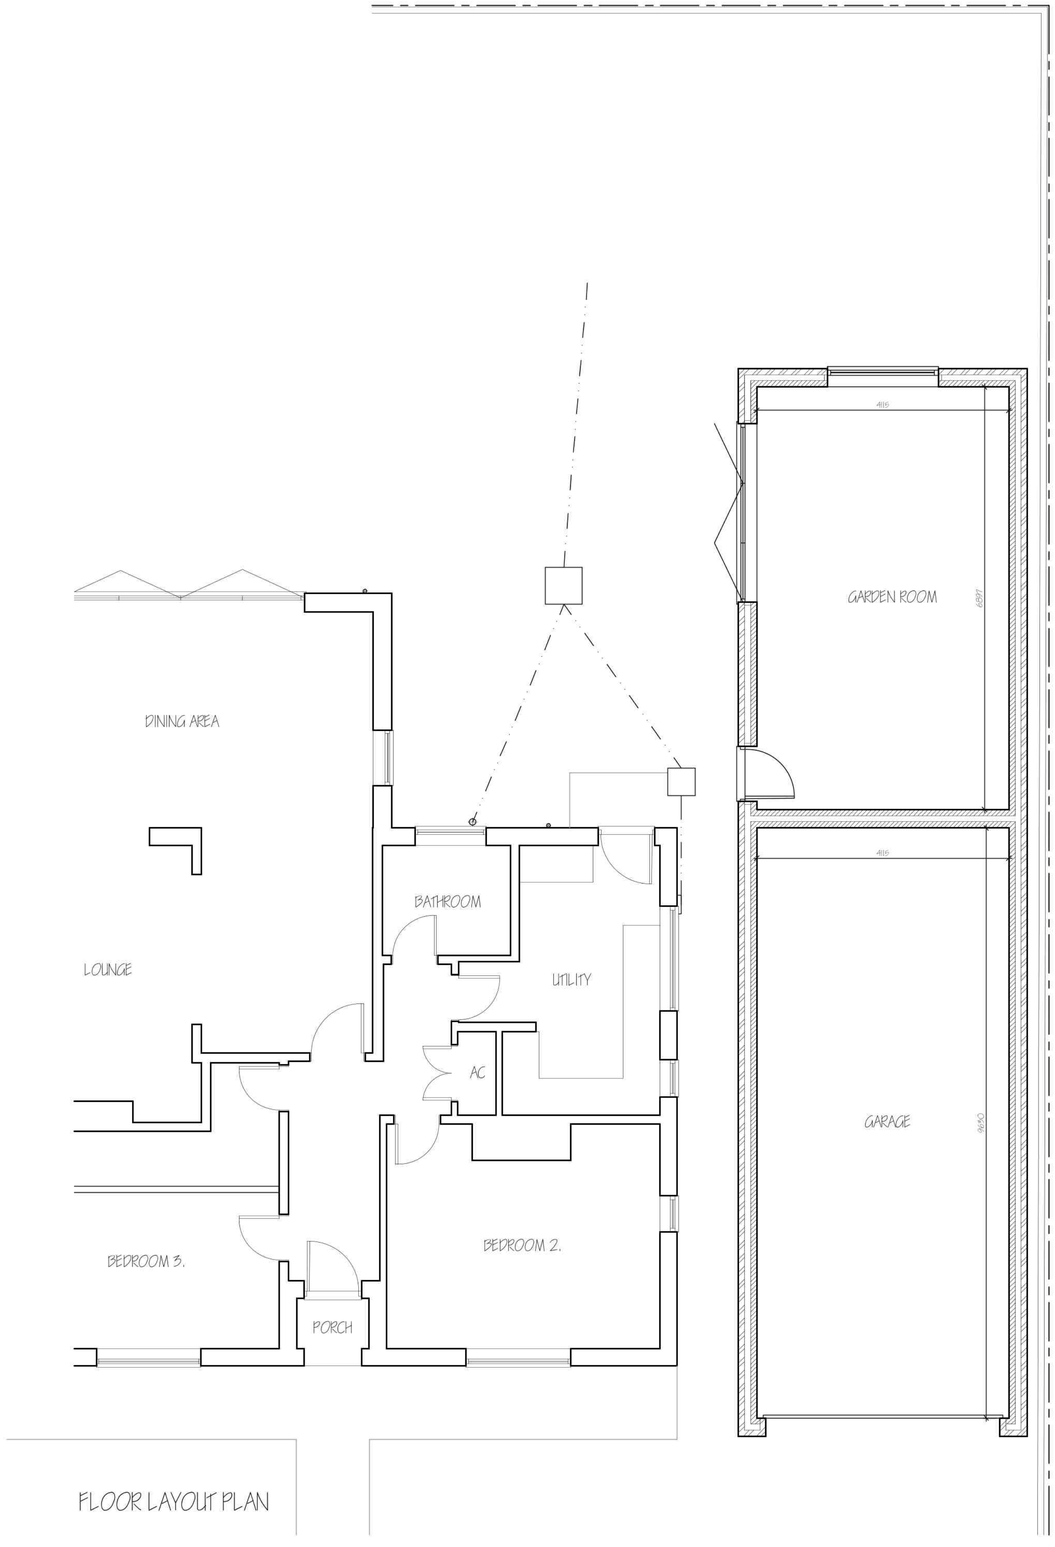


FRONT ELEVATION




SIDE ELEVATION



REAR ELEVATION

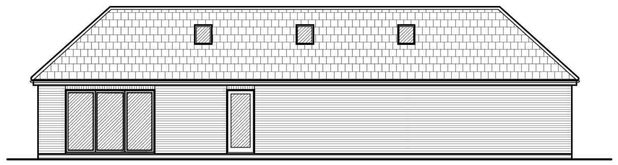

SIDE ELEVATION

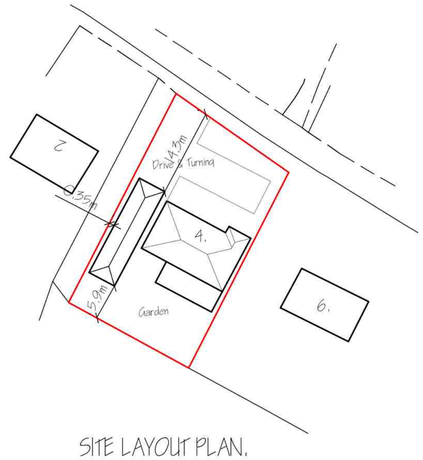

SITE LAYOUT PLAN.
1/ 500.

A	ROOF HEIGHT REDUCED	JULY 2025
ref.	revision	date

G. R. MERCHANT LTD.

ARCHITECTURAL CONSULTANTS

4 Wrights Mews
12A Park Road, Holbeach,
Spalding, Lincs. PE12 7EE
Tel: 01406 490800
E-Mail: office@grmerchantltd.com
Website: www.grmerchantltd.com

Project.
REPLACEMENT GARAGE
4 PIPWELL GATE
MOULTON SEAS END
SPALDING, LINCS, PE12 6LU.

Client.
D. BARTON & M. HOLMES.

Drawing.
FLOOR PLANS & ELEVATIONS
SITE PLAN
PROPOSED

Job Ref.	Drawing No.
4387-25	02A.
Date	Drawn
MAY '2025	SJD.

Scales
1:50 1:100 (Unless Otherwise Stated)

DO NOT SCALE FROM THIS DRAWING

This drawing is copyright and may not be altered, traced, photographed or used for any other purpose other than that for which it is issued. The General Contractor is to check all dimensions on site and report any discrepancies to G.R. Merchant Ltd. before proceeding with the work. Foundations are based upon typical site conditions related to the area. No responsibility can be accepted for abnormal conditions which may be discovered during construction unless reported to the G. R. Merchant Ltd so that design amendments may be considered. Site soil surveys are recommended in respect of foundations to establish specific site conditions before foundation work is commenced. This drawing is for the purpose of obtaining Planning Permission only and does not contain a full specification of the works. It is solely for the purpose of obtaining Planning / Building Regulation approval. This drawing must not be used as a contract document alone. The works will not be supervised or inspected on site by G R Merchant Ltd or any representative thereof. It is the client or their appointed contractor(s) responsibility to control workmanship, substitution of materials, dimensional accuracy and to ensure that the works comply with the Building Regulations. All workmanship and all components and materials etc. to be used fitted and installed etc. in strict accordance with manufacturers instruction and relevant code of practice. Materials shall conform to appropriate British standard specification or BBA certificate or European code equivalent. The Employer / Client shall ensure that the selected contractor is conversant with and adopts all measures necessary to achieve compliance with the Construction (Design and Management) Regulations 2015 as amended. The Client is advised that should the works need to comply with the Construction Design and Management Regulations an independent Principal Designer will be required. The works shall comprise of all that is shown on the drawing and also all that reasonably may be inferred as to be shown but may be reasonably inferred as necessary to carry out the works shall be deemed to be included. It is the plot / land owners responsibility to be aware of the Party Wall etc. Act 1996 when building in close proximity to adjoining neighbours boundaries.