



290
0005
6·673ha
16·49
1600
·688ha
1·70
4200
14·124ha
34·90
Drain
2085
1·304ha
3·22
Track
Drain
3·4m
1764
1·336ha
3·30
The Sycamores
The Yews
WEST GATE
2·9m
Drain
1159
·899ha
2·22
Ward Bdy
C D
Moulton Mere Drain
9945
5·102ha
12·61
1244
3·053ha
7·54
Drain
Drain
Track
4245
15·744ha
38·90
18 MAY 200
S01/01
LOCATION PLAN
SCALE 1:2500
DETERMINED
PLAN

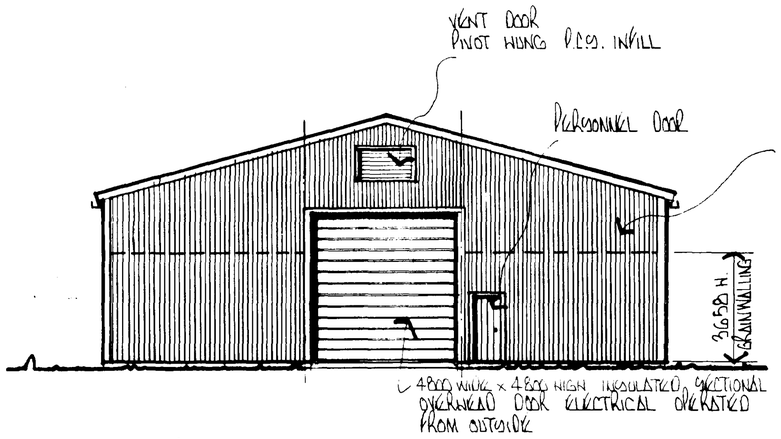


FRONT ELEVATION GRID LINE A
REAR ELEVATION GRID LINE D SIMILAR
(NO PERSONNEL DOOR)

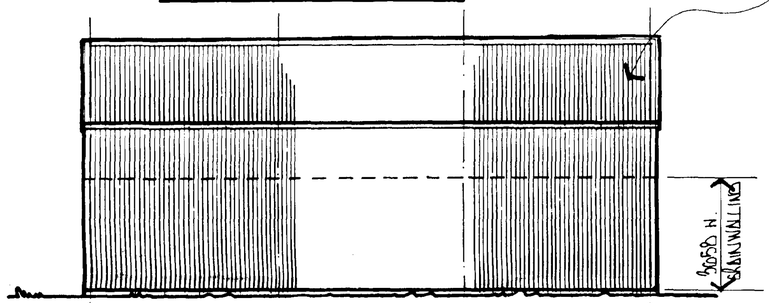


SIDE ELEVATIONS

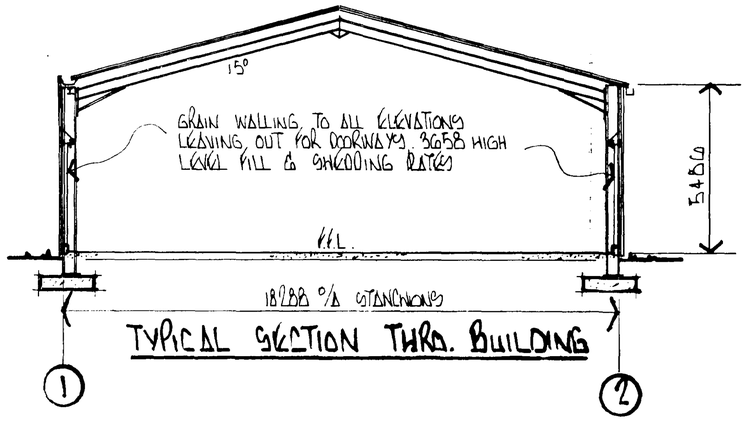

TYPICAL SECTION THRO. BUILDING

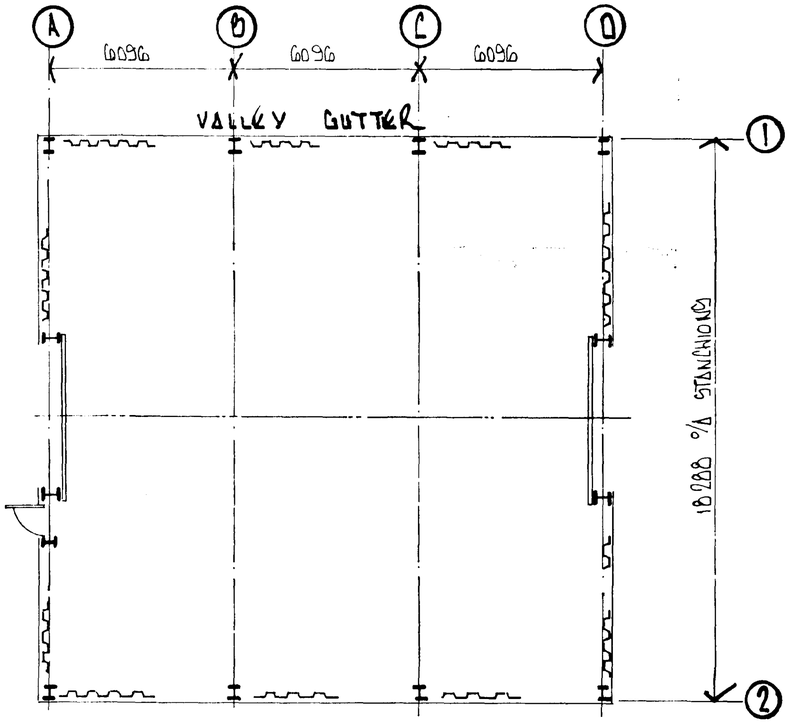

FLOOR PLAN

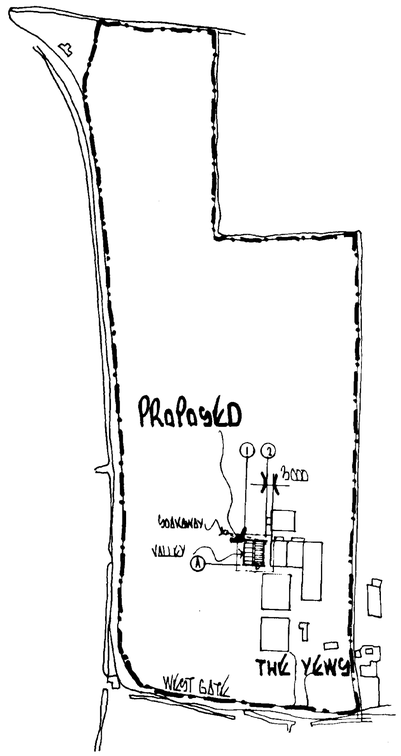

LOCATION PLAN
SCALE 1:2500

DRG No. 1822/1

D.A.GREEN & SONS LTD.
WHAPLODE, SPALDING,
LINCS, PE12 6TL.
Tel: 01406 370585.
Fax: 01406 370766.

GENERAL NOTES.

REVISIONS	BY	DATE

SCALE	1/100	
DRAWN	MN	28/4/01
CHECKED		

PROJECT
PROPOSED GRAIN STORAGE BUILDING

DETAILS
M.L. SMITH & SONS, THE YEWS, WESTGATE, MOULTON CHAPEL.

GREEN
STRUCTURAL

DRG No. 1822/1

DETERMINED