



South West Elevation (1:100)

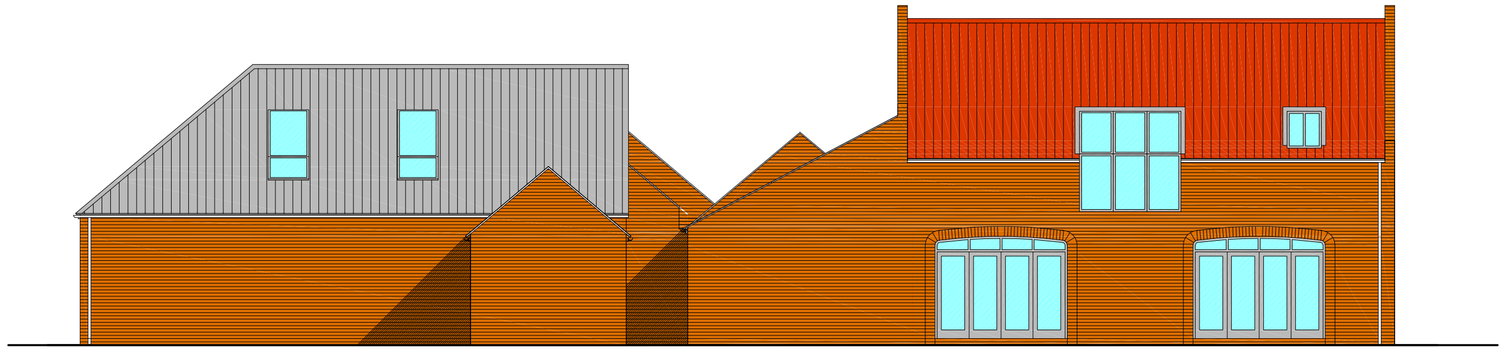

North East Elevation (1:100)



North West Elevation (1:100)

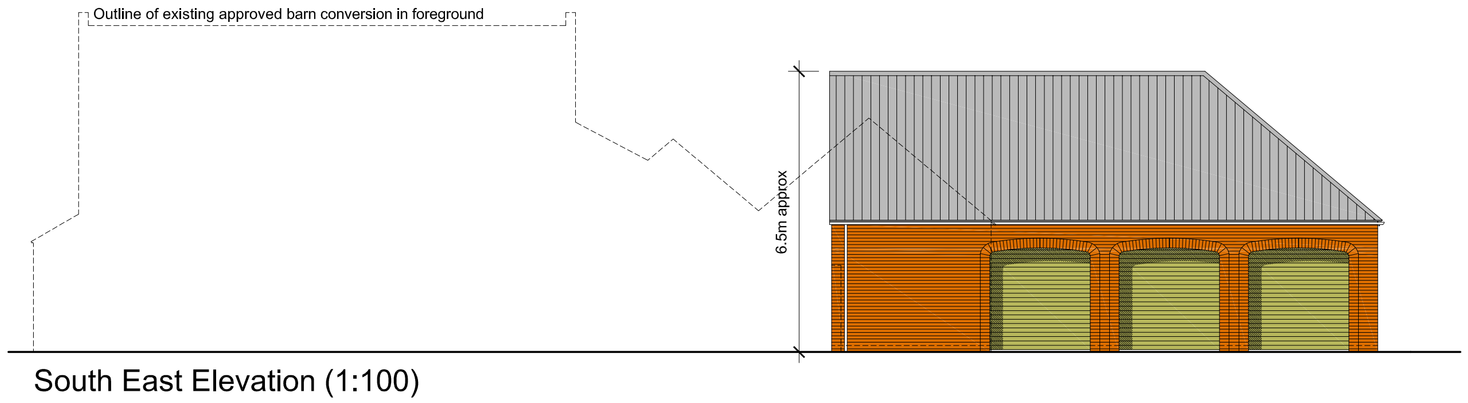

South East Elevation (1:100)

All dimensions to be verified on site by Main Contractor before the start of any shop drawings or work whatsoever either on their own behalf or that of sub-contractors.

Report any discrepancies to the Contract Administrator at once.

This drawing is to be read with all relevant Architect's and Engineer's drawings and other relevant information.

Andrew M Wright Ltd. Registered in England & Wales No. 9399024.
Registered office: 22 Church Street, Holbeach, Spalding, Lincs, PE12 7LL

LEGEND: DO NOT SCALE

Revision:	Date:	Description:	Drw:	Chk:
P1	31.05.18	Planning Issue -	AMW	AMW
D1	30.05.18	Draft Issue -	AMW	AMW

ANDREW M WRIGHT LTD
CHARTERED ARCHITECT

26 Joys Bank, Holbeach St Johns, Spalding, Lincs, PE12 8SD
Telephone: 01406 540573 Mobile: 07940 914778

Project:
Seas End Road
Moulton Seas End
Spalding
Lincs

Drawing Title:
Existing Elevations

Client:
Mr & Mrs D Ford

Drawn:	Checked:	Date:	Scale:	Paper Size:
AMW	AMW	30.05.18	As shown	A1

Job No.:	Dwg No.:	Stage:	Revision:
021803	PD02	Planning	P1