
© Design Copyright reserved. Written consent must be obtained before copying or reproducing this drawing. Do not scale this drawing, use figured dimensions only. Contractors are responsible for taking and checking site dimensions. Any discrepancy must be reported to the Architectural Technologist immediately.

LEGEND / NOTES COLUMN :

Rev A: Clients Alterations. 01 Apr 08
Rev B: Clients Alterations (Planners). 29 Apr 08

HOG'S GATE


Pickwell House

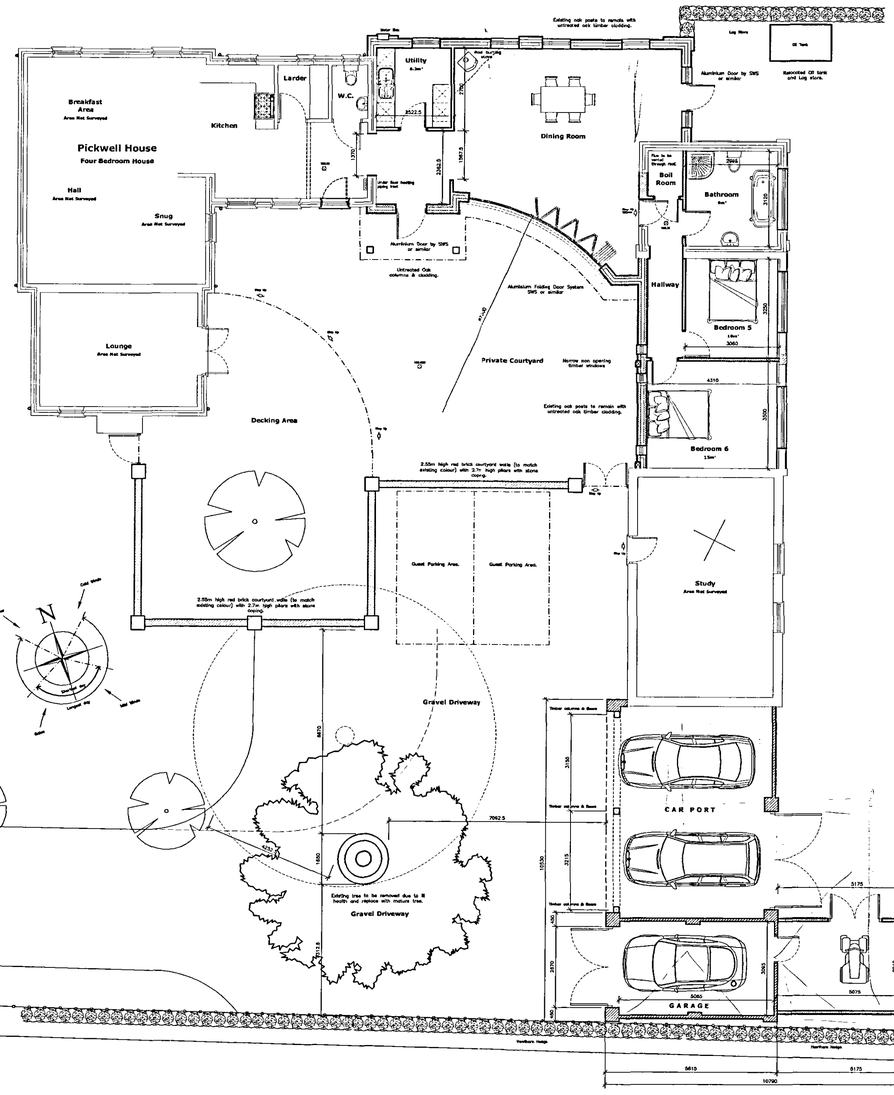

SITE PLAN

SCALE 1:50

1:100 0 1 2 3 4 5 m

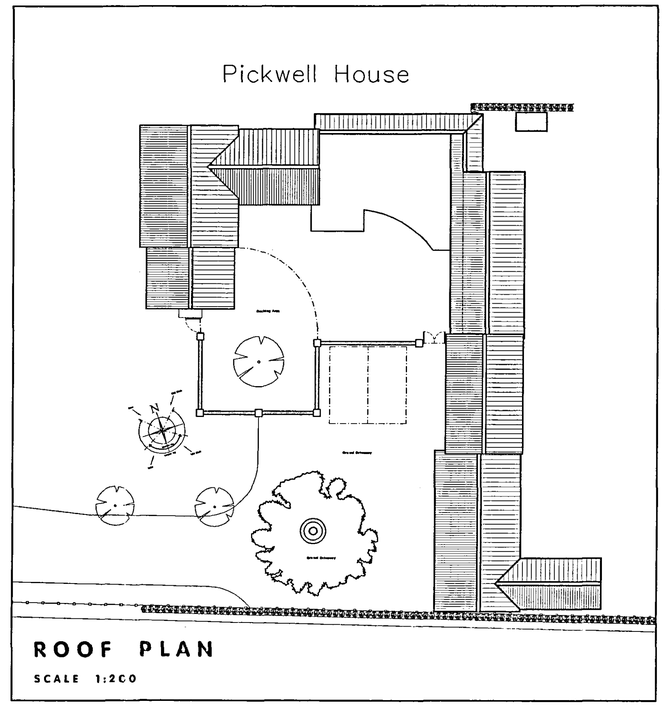

ROOF PLAN

SCALE 1:200

NEIL DOWLMAN | Architecture
www.neildowlman-architecture.co.uk
CREATIVE DESIGN FOR YOUR FUTURE
Universal Architecture | Internal Architecture | Design Packages | Building Surveys | Party Wall Surveyors | Access Consultants | Domestic Energy Assessors

Planning
22 MAY 2008
Ref: S81108

Neil Dowlman Architecture Ltd
4-5 Church Street Alford Lincs LN13 9EF
T 01507 463863 F 01507 466006
E alford@neildowlman-architecture.co.uk
Offices also at:
Louth T 01507 601155 | Boston T 01205 357272
Grantham T 01476 574242 | Skegness T 01754 880080

Royal Institute of British Architects | Chartered Institute of Architectural Technologists | Corporate Building Engineer

Client
Mr & Mrs Baker.

Project
Proposed House Extension & Conversion of Garage & Outdoor Buildings.
Pickwell House.
Hogsgate, Moulton.
Spalding.
Lincolnshire.

Title
Proposed Site Plan.
.

Scale
As Shown.

Date
Feb '08.

Drawn By
MGD.

Checked By
GR.

Drawing No.
B\2141- 07.

Revision
B.

A1