
© Design Copyright reserved. Written consent must be obtained before copying or reproducing this drawing. Do not scale this drawing, use figured dimensions only. Contractors are responsible for taking and checking site dimensions. Any discrepancy must be reported to the Architectural Technologist immediately.


LEGEND / NOTES COLUMN :

1:100 0 1 2 3 4 5 m

1:500 0 2.5 5 10 15 25 m

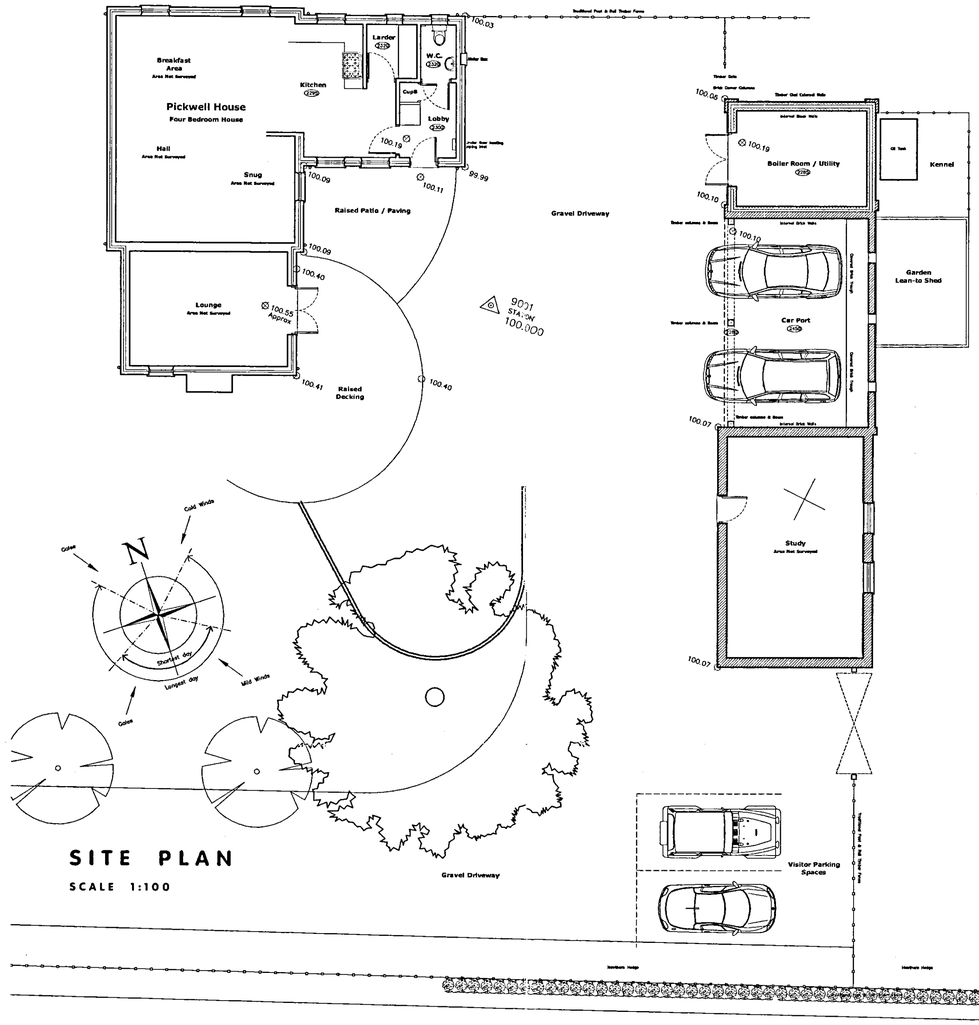


SITE PLAN
SCALE 1:100

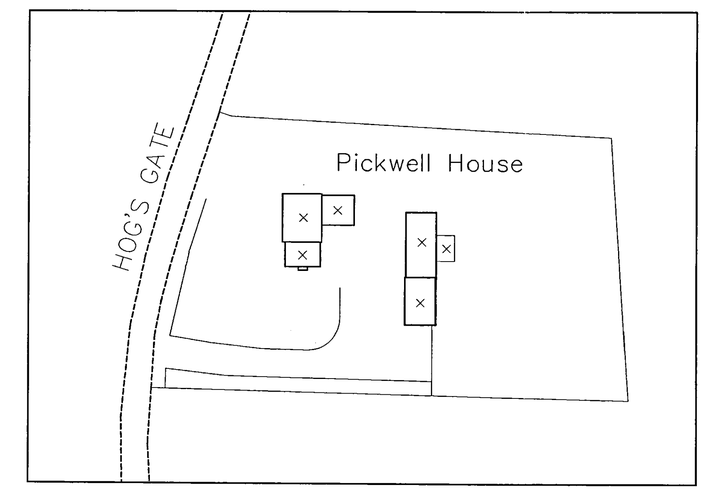


BLOCK PLAN
SCALE 1:500



SOUTH ELEVATION
SCALE 1:100

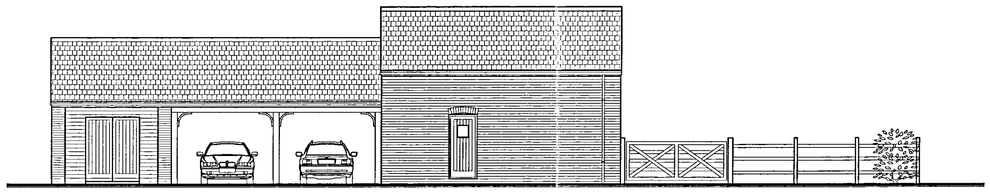


WEST ELEVATION
SCALE 1:100

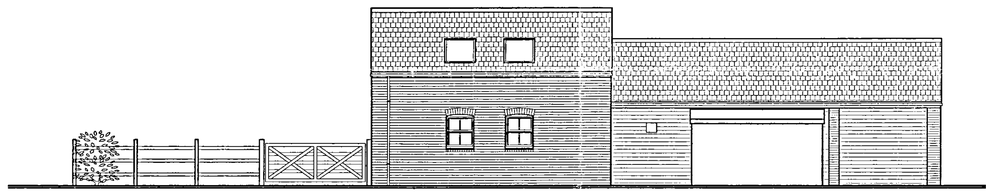

EAST ELEVATION
SCALE 1:100



EAST ELEVATION
SCALE 1:100

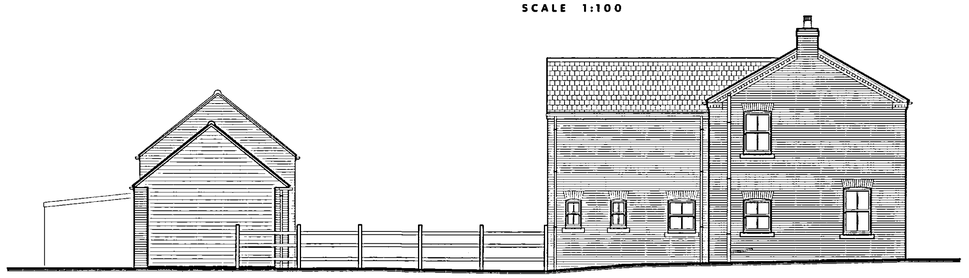

NORTH ELEVATION
SCALE 1:100

NEIL DOWLMAN | Architecture
www.neildowlman-architecture.co.uk

CREATIVE DESIGN FOR YOUR FUTURE

Neil Dowlman Architecture Ltd
4-5 Church Street Alford Lincs LN13 9EF
T 01507 463863 F 01507 466006
E alford@neildowlman-architecture.co.uk

Offices also at:
Louth T 01507 601155 | Boston T 01205 357272
Grantham T 01476 574242 | Skegness T 01754 880080

Planning & Development
22 MAY 2008
Ref: S81/08

Client
Mr & Mrs Baker.

Project
Proposed House Extension & Conversion of Garage & Outdoor Buildings.
Pickwell House.
Hogsgate, Moulton.
Spalding.
Lincolnshire.

Title
Existing Floor & Site Plans with Elevations of House and Outbuildings.

Scale
As Shown.

Date
Jan '08.

Drawn By
MGD.

Checked By
GR.

Drawing No.
B\2141-01.

Revision
.

A1