

© Design Copyright reserved. Written consent must be obtained before copying or reproducing this drawing. Do not scale this drawing, use figured dimensions only. Contractors are responsible for taking and checking site dimensions. Any discrepancy must be reported to the Architectural Technologist immediately.

LEGEND / NOTES COLUMN :


Rev A: Clients Alterations. 01 Apr 08

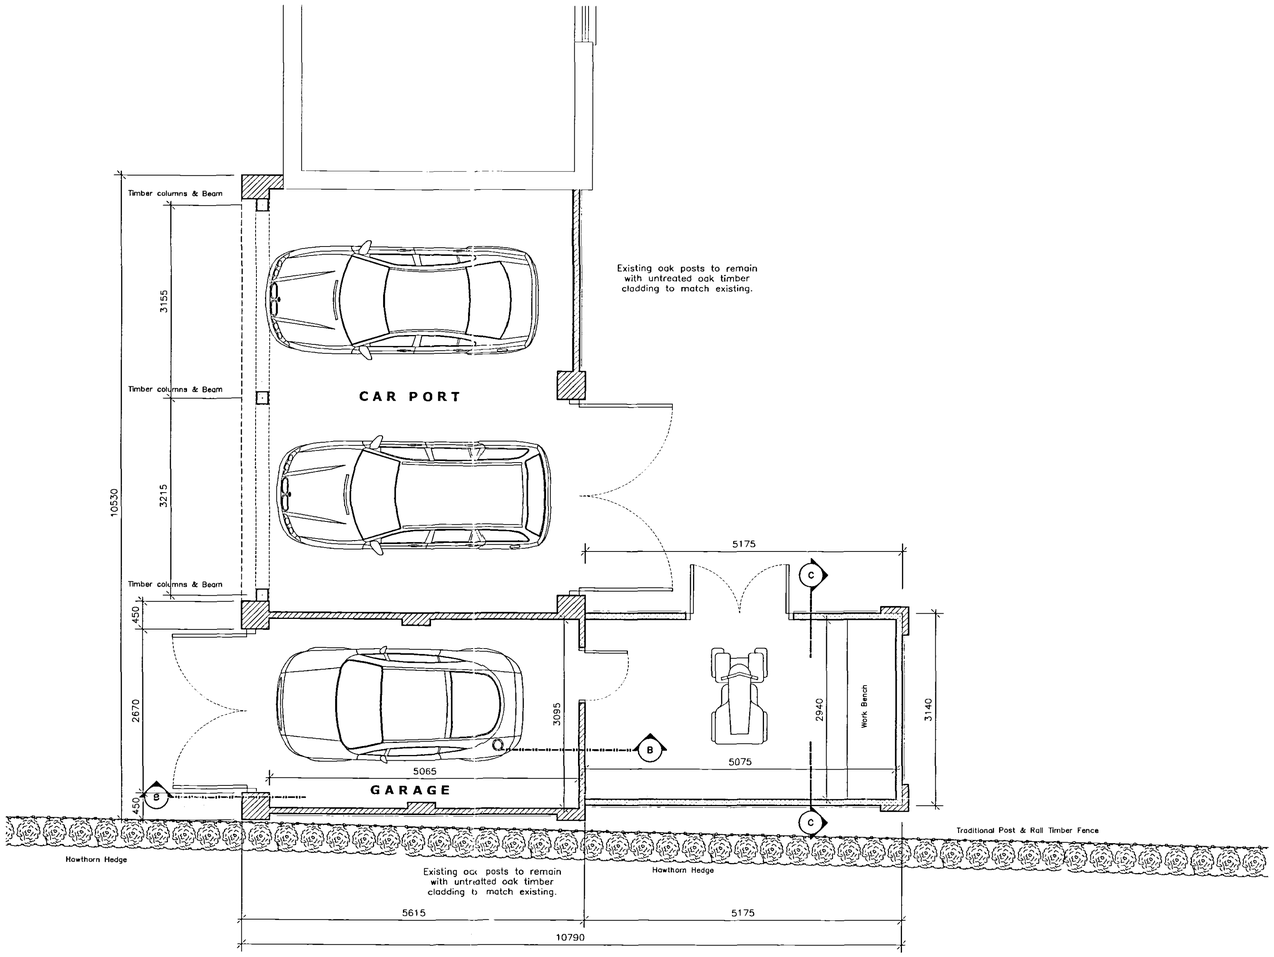


GROUND FLOOR PLAN
NEW CAR PORT, SINGLE GARAGE & WORKSHOP
SCALE 1:50

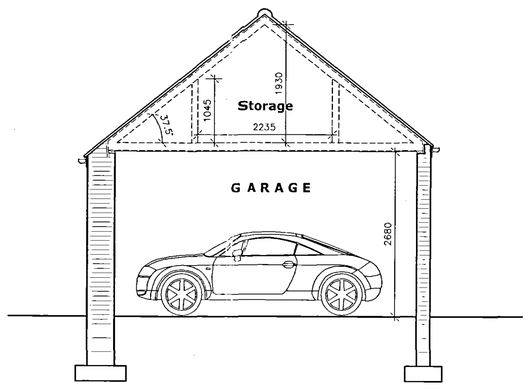

SECTION B-B
SCALE 1:50

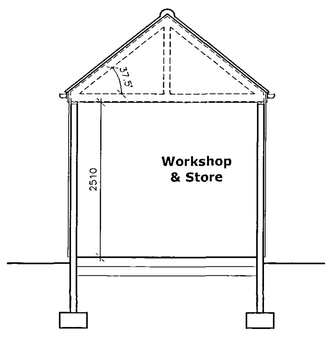

SECTION C-C
SCALE 1:50

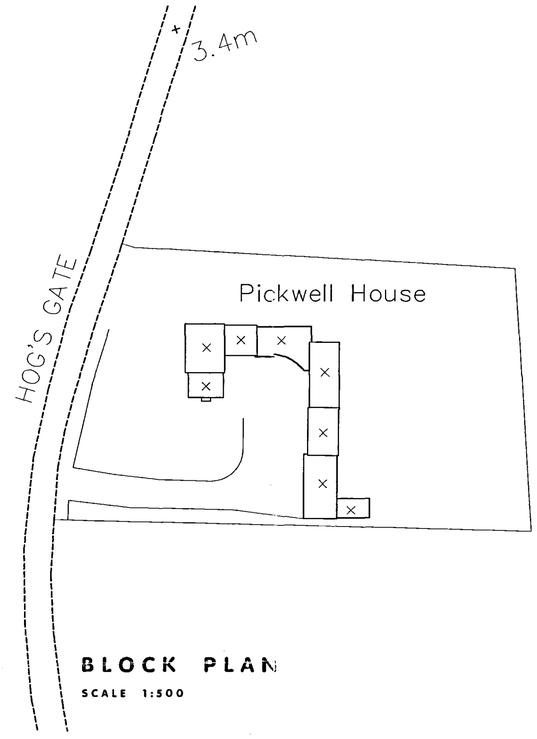

BLOCK PLAN
SCALE 1:500

1:50 0 0.5 1 1.5 2.5 m

1:500 0 2.5 5 10 15 25 m

NEIL DOWLMAN | Architecture
www.neildowlman-architecture.co.uk
CREATIVE DESIGN FOR YOUR FUTURE
chartered architects | chartered practice | chartered building engineers | chartered surveyors | chartered quantity surveyors | project management | building surveys | domestic energy assessors | party wall surveyors | access consultants



SHDC
Planning & Development
12 MAY 2008
Ref: 0581/08

Neil Dowlman Architecture Ltd
4-5 Church Street Alford Lincs LN13 9EF
T 01507 463863 F 01507 466006
E alford@neildowlman-architecture.co.uk
Offices also at:
Louth T 01507 601155 | Boston T 01205 357272
Grantham T 01476 574242 | Skegness T 01754 880080

Client
Mr & Mrs Baker.

Project
Proposed House Extension & Conversion of Garage & Outdoor Buildings.
Pickwell House.
Hogsgate, Moulton.
Spalding.
Lincolnshire.

Title
Proposed Ground Floor Plan.
Car Port, Single Garage & Workshop.

Scale
As Shown.

Date
Feb '08.

Drawn By
MGD.

Checked By
GR.

Drawing No.
B\2141- 06.

Revision
A.

A1