
SOUTH HOLLAND DC
HOUSING & PLANNING
15 MAR 2001
0602/01


DETERMINED
PLAN

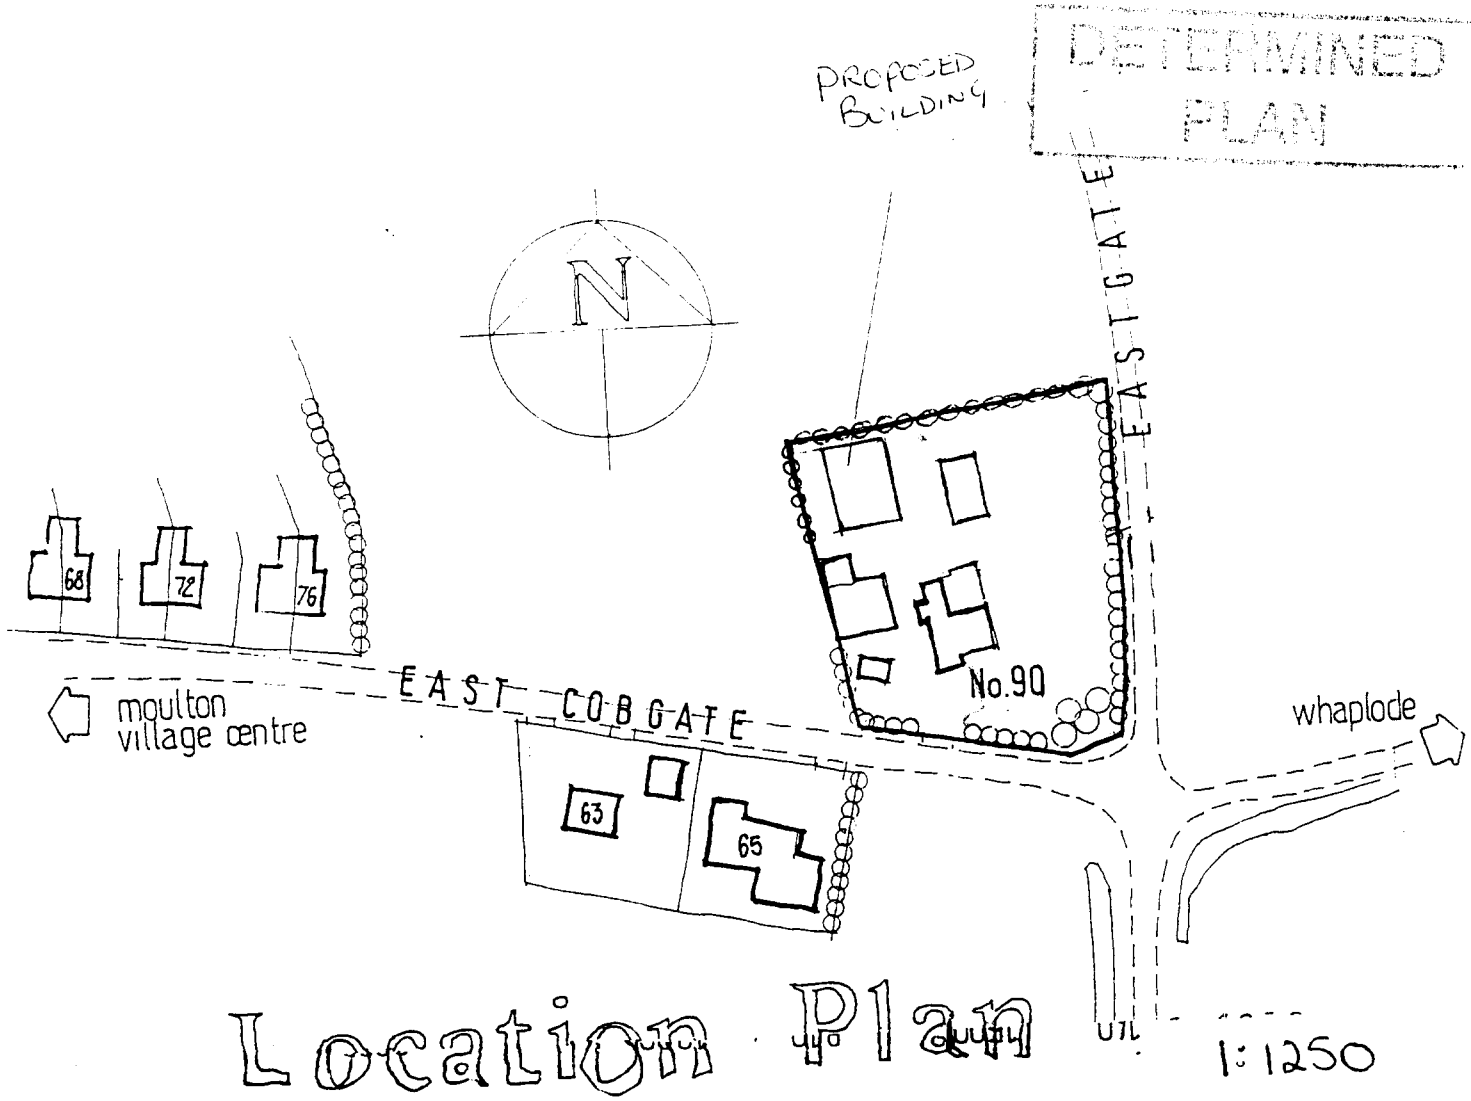

Location Plan


1:1250

DO NOT SCALE

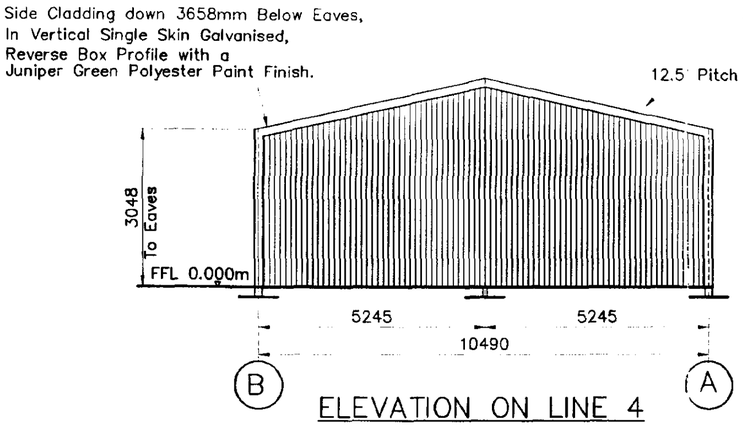


ELEVATION ON LINE 4

1:100

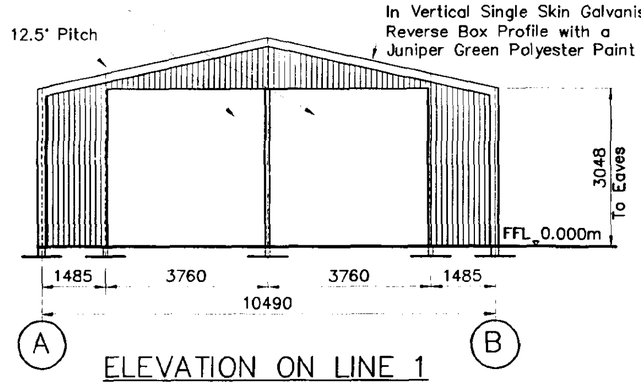


ELEVATION ON LINE 1

1:100

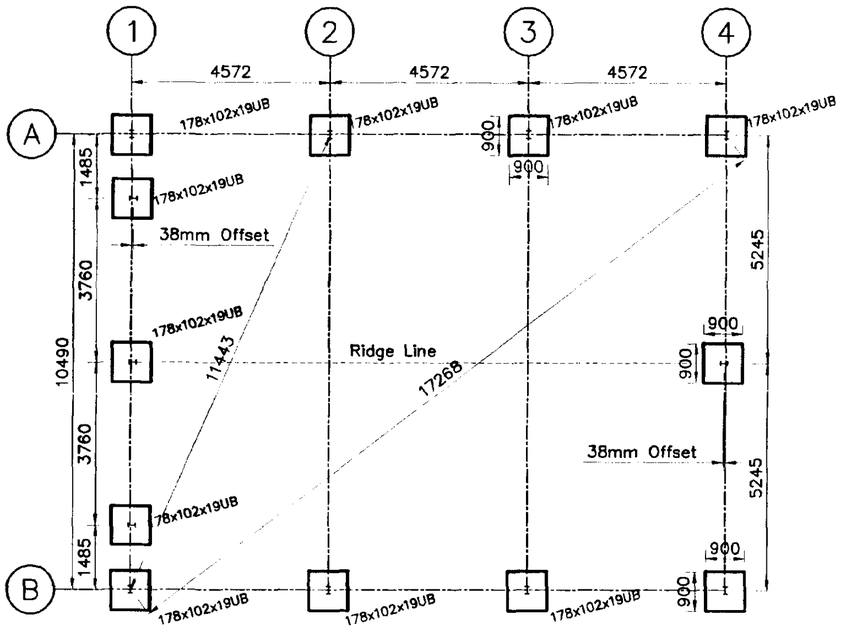


FOUNDATION PLAN

1:100

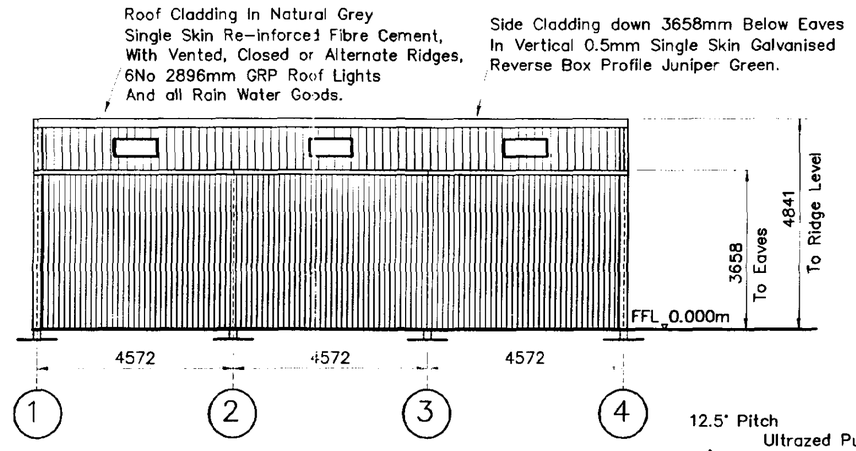


ELEVATION ON LINE A AND B

1:100

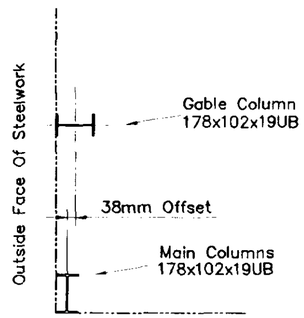


GABLE COLUMN OFFSET ON LINE 1 AND OPPOSITE HAND LINE 4

1:20

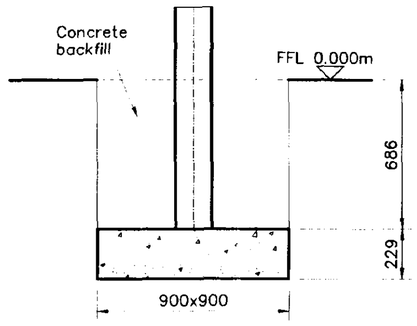

FOUNDATION DETAIL FOR GABLE COLUMNS ON LINE 4

1:20

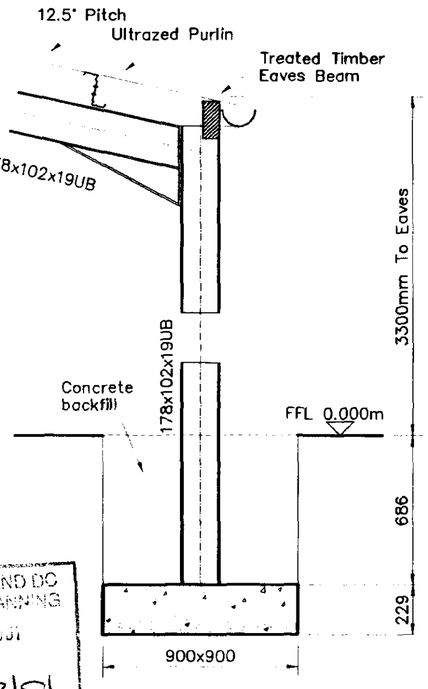

FOUNDATION DETAIL FOR MAIN COLUMNS ON LINE A AND B

1:20

SOUTH HOLLAND DC
HOUSING & PLANNING
16 MAY 2001
Ref: 0602101

NOTES

BUILDING DESIGN ALLOWS FOR A SOIL BEARING CAPACITY OF 150kN/sqm. CLIENT TO CONFIRM ACTUAL CAPACITY.

STEELWORK SHOTBLAST TO BS SA 2.5 PAINTED 75 MICRONS ZINC PHOSPHATE HIGH BUILD PRIMER COLOUR GREEN BS 14-C-39.

2 METRE CLEARANCE REQUIRED TO FULL PERIMETER OF BUILDING FOR SAFE ERECTION.

ALL DIMENSIONS ARE FROM CENTRE TO CENTRE OF STEELWORK ON FOUNDATION PLAN.

ALL CONCRETE SUPPLIED BY CUSTOMER.

10.6 x 13.8
4.8

QTY	DESCRIPTION	DRAWN	APPROVED	DATE

STATUS

FOR PLANNING

SHUFFLEBOTTOM Ltd.
Cross Hands Business Park
Cross Hands, Llanelli, Carms.
Tel: 01269-831831 Fax: 01269-831031

CLIENT
MR. R. MYNOTT.
MOULTON PET STORES, 90 EAST-COB GATE, SPALDING, LINCONLSHIRE.

PROJECT
PROPOSED STORAGE BUILDING-PALLET FEED STORE.

DRAWING TITLE
FOUNDATION GROUND PLAN AND ELEVATION DETAILS.

DRAWN	TRACED	CHECKED	APPROVED	DATE
W.J				16/05/01
SCALE AS SHOWN	DWG NO E5913/D1			REV

ORIGINAL DRAWING A2