

THIS DRAWING MUST NOT BE REPRODUCED WITHOUT THE PERMISSION OF STATUS CONSTRUCTION LIMITED.

DO NOT SCALE FROM THIS DRAWING.

THIS DRAWING IS TO BE READ IN CONJUNCTION WITH DRAWING NO: SC252/11

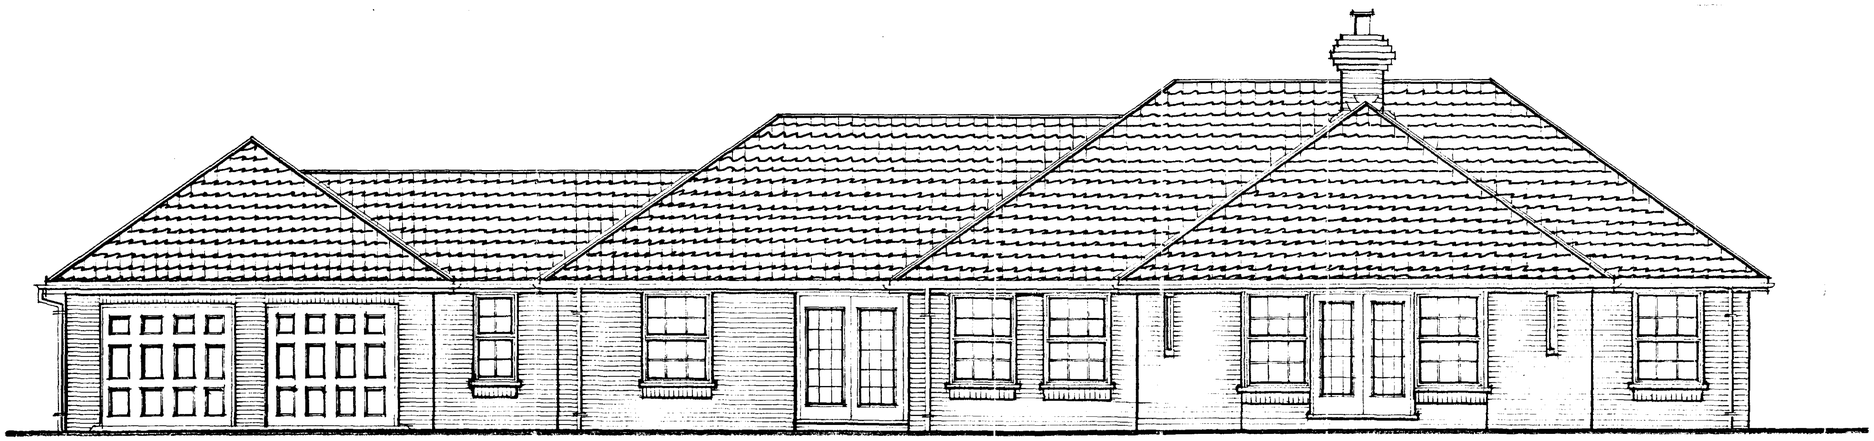

SOUTH ELEVATION

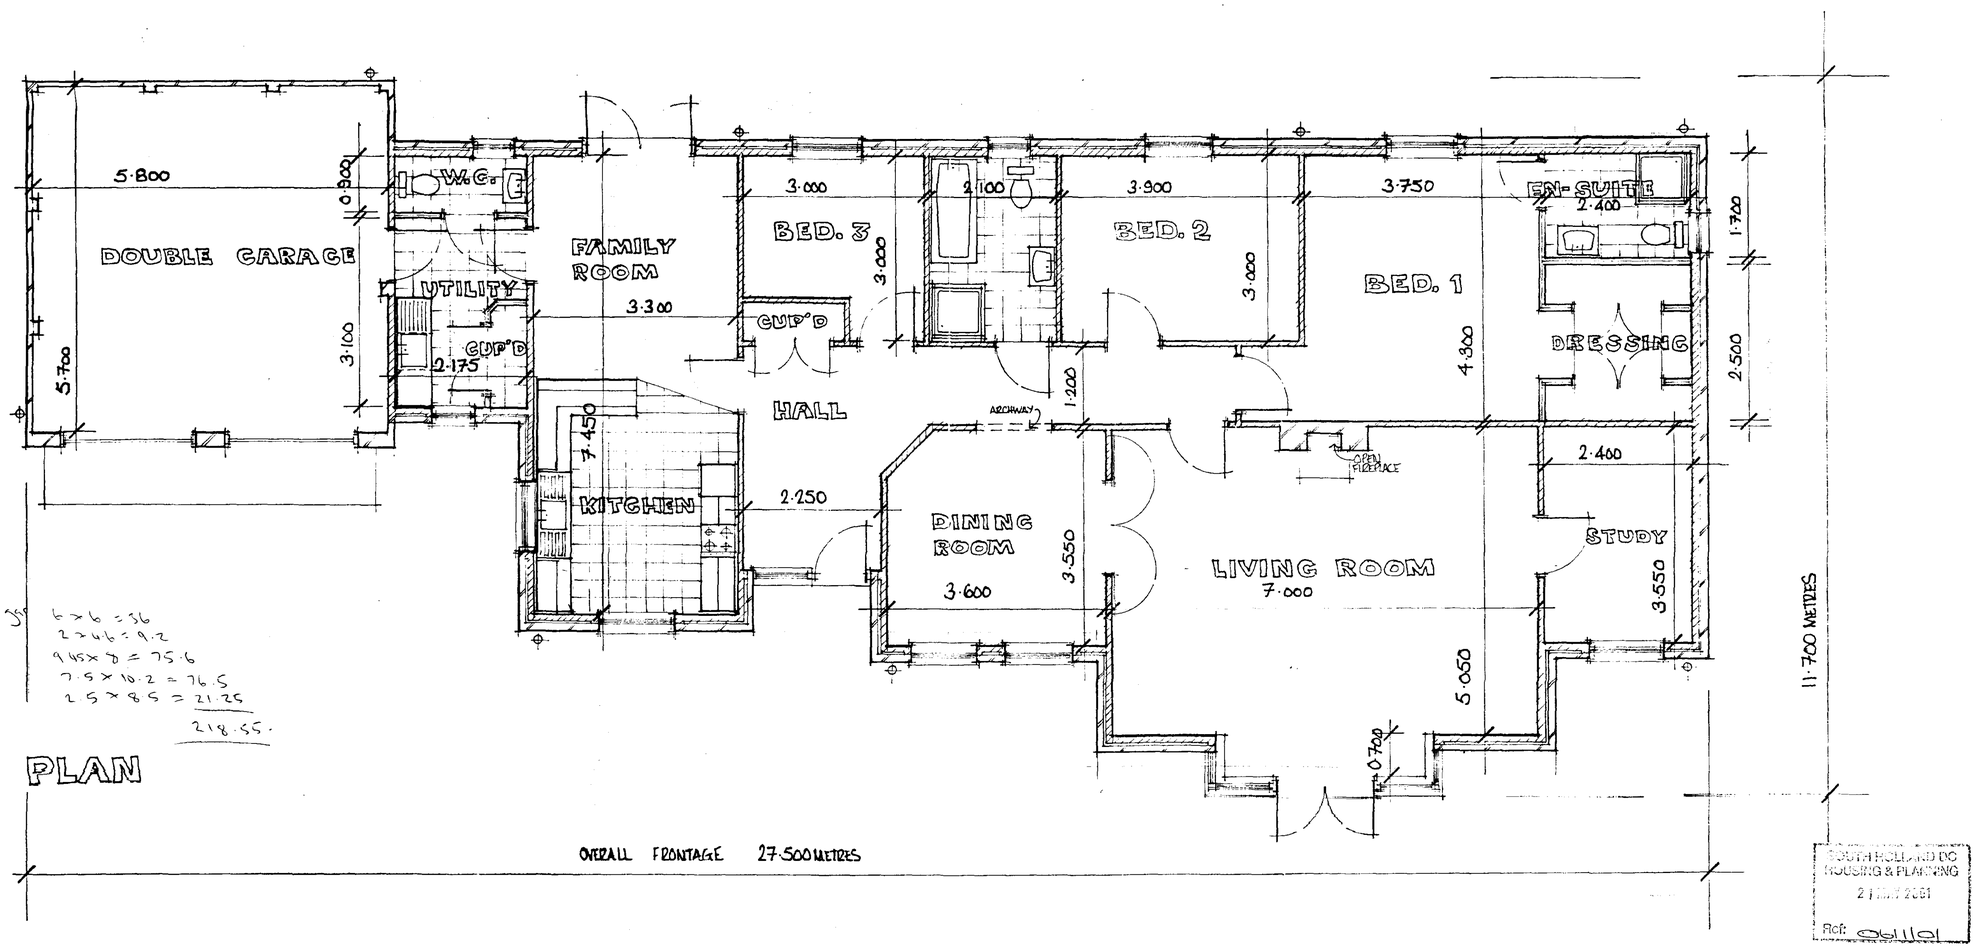

6×6 = 36
2×4·6 = 9·2
9·45×8 = 75·6
7·5×10·2 = 76·5
2·5×8·5 = 21·25
218·55.

PLAN

OVERALL FRONTAGE 27·500 METRES

SOUTH HOLLAND DC
HOUSING & PLANNING
27 JUN 2001
REF: 06/1101

WHITE UPVC DOUBLE GLAZED EXTERNAL DOORS & WINDOWS THROUGHOUT

CLIENT
J.M.G. HOMES

DESIGNING Status CONSTRUCTION

PROJECT
BUNGALOW & DOUBLE GARAGE
LAND OFF STATION ROAD,
MOULTON,
SPALDING, LINCS.

DRAWING DESCRIPTION GENERAL ARRANGEMENT


DATE	DRAWN
MAY 2001	M.R.GLAUSER
DRAWING NO: SC252/10	SCALE 1:50

REVISIONS	DESCRIPTION	DATE	SIGN


PLANNING	BUILDING REGS
CHECKED BY M.R.G.	ISSUED MAY 2001

THIS DRAWING MUST NOT BE RE-PRODUCED WITHOUT THE PERMISSION FROM STATOS CONSTRUCTION LTD
DO NOT SCALE FROM THIS DRAWING


THIS DRAWING IS TO BE READ IN CONJUNCTION WITH DRAWING NO: SC252/10

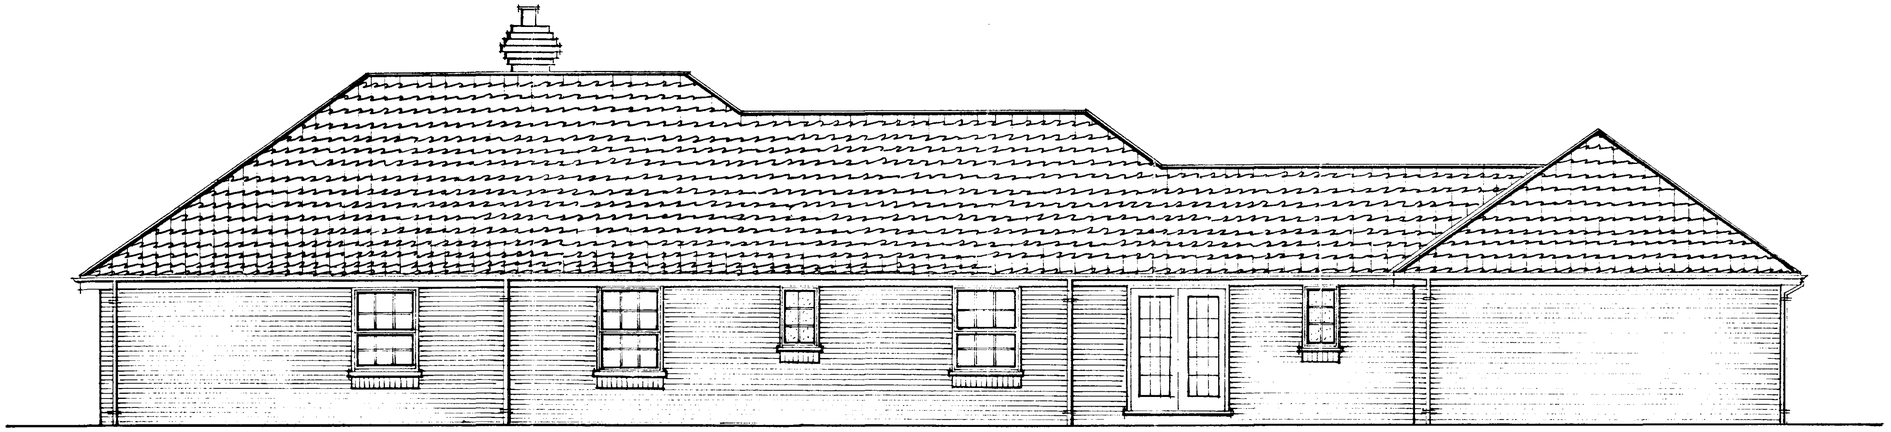

NORTH ELEVATION

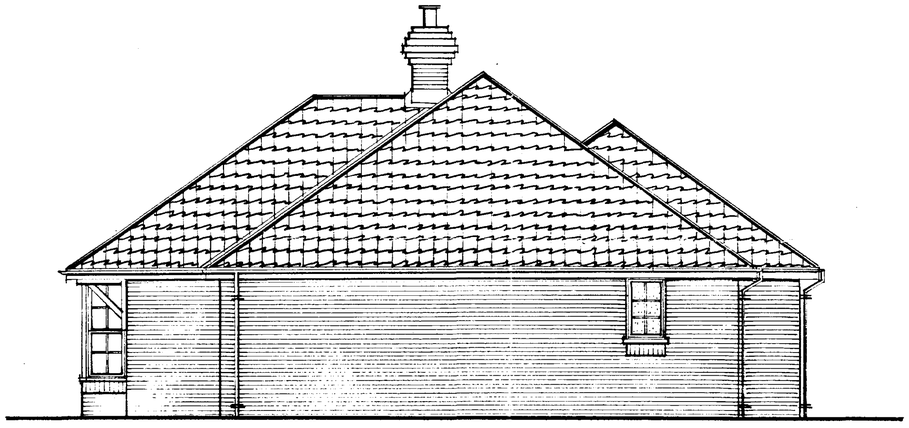


EAST ELEVATION

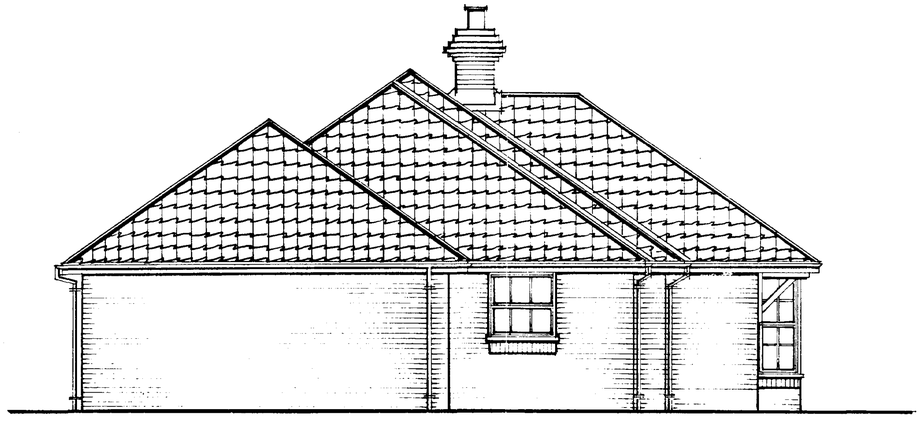


WEST ELEVATION

ROUTE OF EXISTING 160mm DIA. FOUL DRAIN & 25mm DIA. MAINS WATER SUPPLY BOTH SERVING NO: 30 STATION ROAD

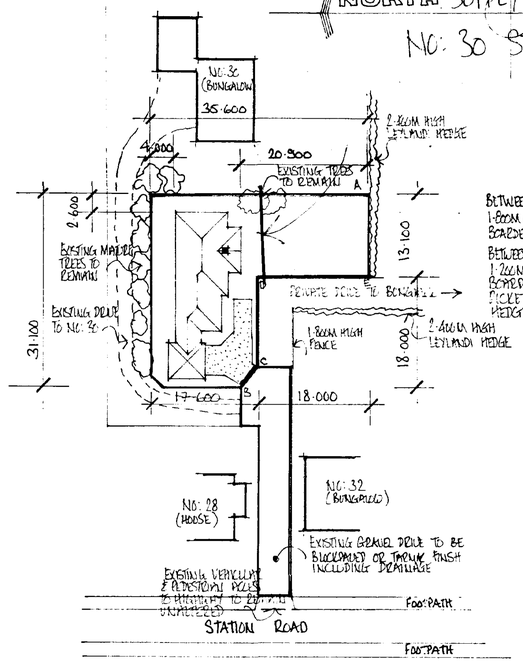

SITE LAYOUT PLAN (SCALE: 1:500)

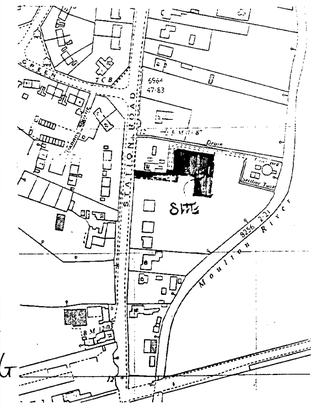

LOCATION PLAN (SCALE: 1:2500)

FOUL DRAINAGE: TO PUBLIC FOUL SEWER UNDER STATION ROAD

SURFACE WATER DRAINAGE: TO BRICK FILLED SOAKAWAYS

FACING BRICKWORK: HANSON DESIMPEL MOZART BLEND

ROOF COVERINGS: DARK GREY CONC. DOUBLE INTERLOCKING TILE

WHITE UPVC FASCIAS & SOFFITS
BLACK UPVC RAINWATER GOODS

CLIENT
J. M. G. HOMES

DESIGN STATOS CONSTRUCTION
TEL: 01406 422313

PROJECT
BUNGALOW & DOUBLE GARAGE
LAND OFF STATION ROAD
MOULTON
SPALDING
LINCOLNSHIRE

D. GEDNEY

DRAWING DESCRIPTION GENERAL ARRANGEMENT

DATE	DRAWN
MAY 2001	M.R.GLASSEE
DRAWING NO: SC252/11	SCALE 1:50

REVISION	DESCRIPTION	DATE	SIGN


SOUTH HOLLAND DC
HOUSING & PLANNING
22 JUN 2001
Ref: 061/01

AMENDED PLANS
Ref.


CHECKED BY	DRAWING ISSUED
M.R.G.	MAY 2001

THIS DRAWING MUST NOT BE RE-PRODUCED WITHOUT THE PERMISSION FROM STATUS CONSTRUCTION LTD
DO NOT SCALE FROM THIS DRAWING


THIS DRAWING IS TO BE READ IN CONJUNCTION WITH DRAWING NO: SC252/10

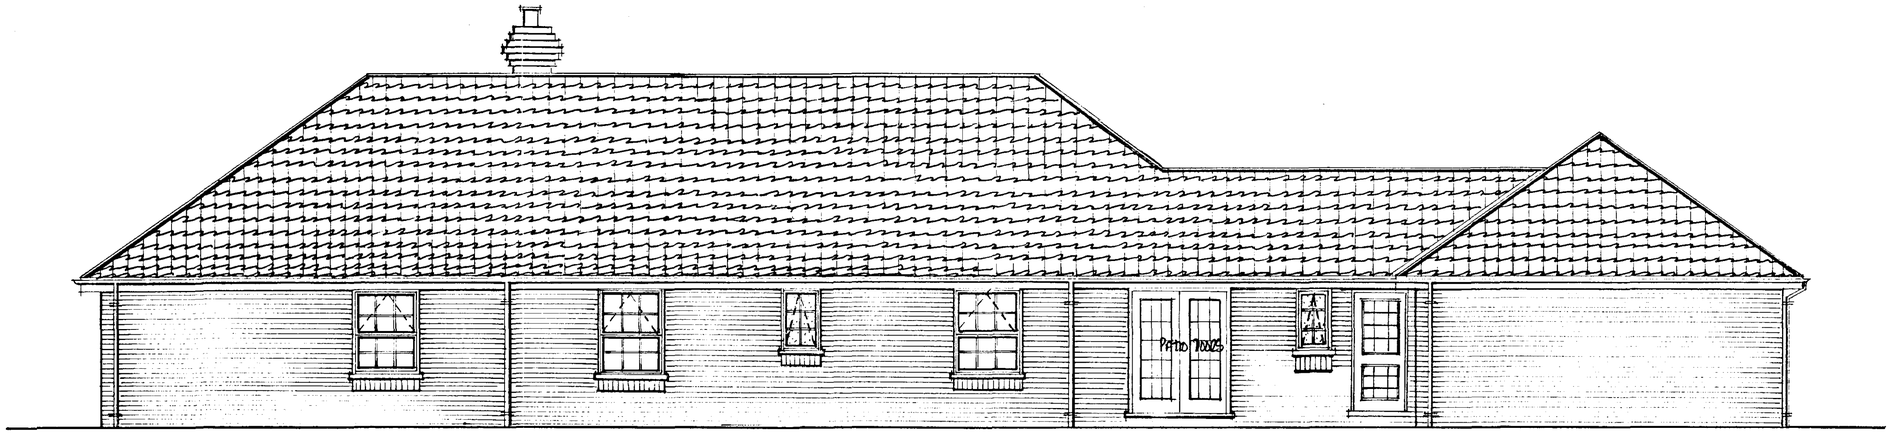


NORTH ELEVATION

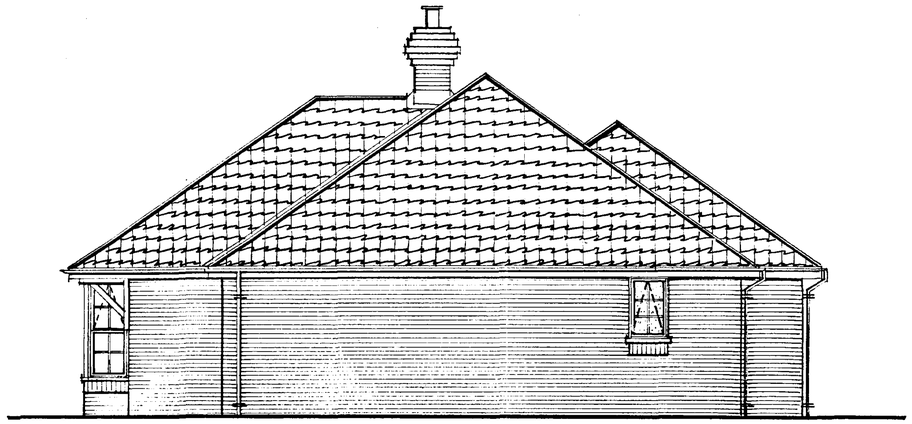


EAST ELEVATION

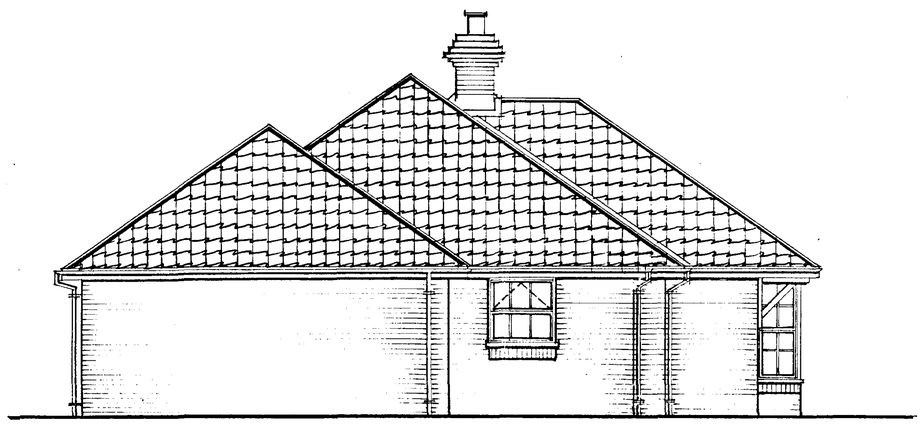

WEST ELEVATION

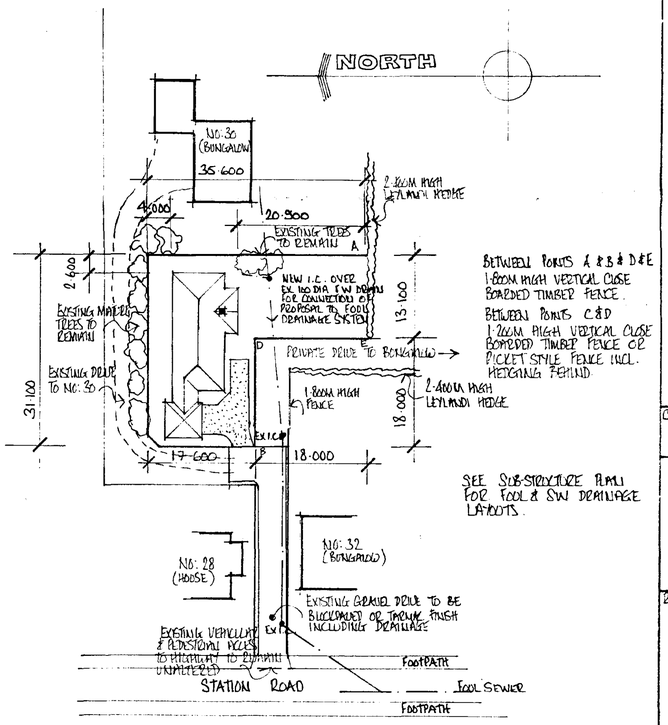

SITE LAYOUT PLAN (SCALE: 1:500)

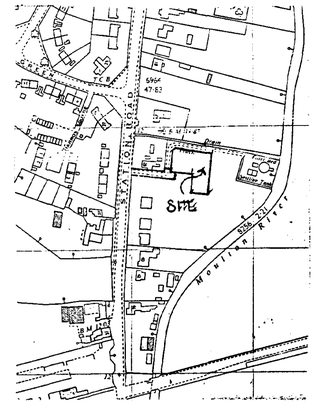

LOCATION PLAN (SCALE: 1:2500)

FOUL DRAINAGE: TO PUBLIC FOUL SEWER UNDER STATION ROAD
SURFACE WATER DRAINAGE: TO BACK FILLED SOAKAWAYS
FACING BRICKWORK: HANSOM DESIMPEL WOZART BLEND
ROOF COVERINGS: DARK GREY CONC. DOUBLE INTERLOCKING TILE
WHITE UPVC FASCIAS & SOFFITS
BLACK UPVC RAINWATER GOODS

CLIENT
J. M. G. HOMES

DESIGN Status CONSTRUCTION
TEL: 01406 421343

PROJECT
BUNGALOW & DOUBLE GARAGE
LAND OFF STATION ROAD
MOULTON
SPALDING
LINCOLNSHIRE

DRAWING DESCRIPTION GENERAL ARRANGEMENT:

DATE MAY 2001	DRAWN M.R.GLADSER
DRAWING NO: SC252/11A	SCALE 1:50

REVISION	DESCRIPTION	DATE	SIGN
A	REAR DOOR ADDED	17.5	
B	ACCESS ACTS.	13.8.02	M.G.

PLANNING
SPALDING BC

CHECKED BY M.R.G.
ISSUED MAY 2001

SHDC Planning & Development
14 AUG 2002
Ref 0611/01

AMENDED PLAN
Ref. A1