



Proposed Front Elevation 1:100

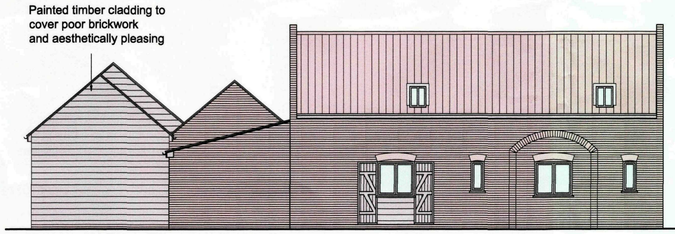


Proposed Side Elevation 1:100




Proposed Rear Elevation 1:100

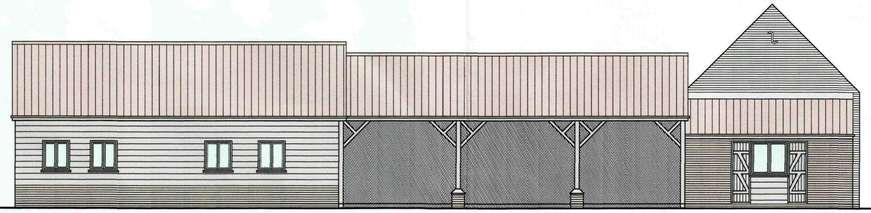


Proposed Side Elevation 1:100

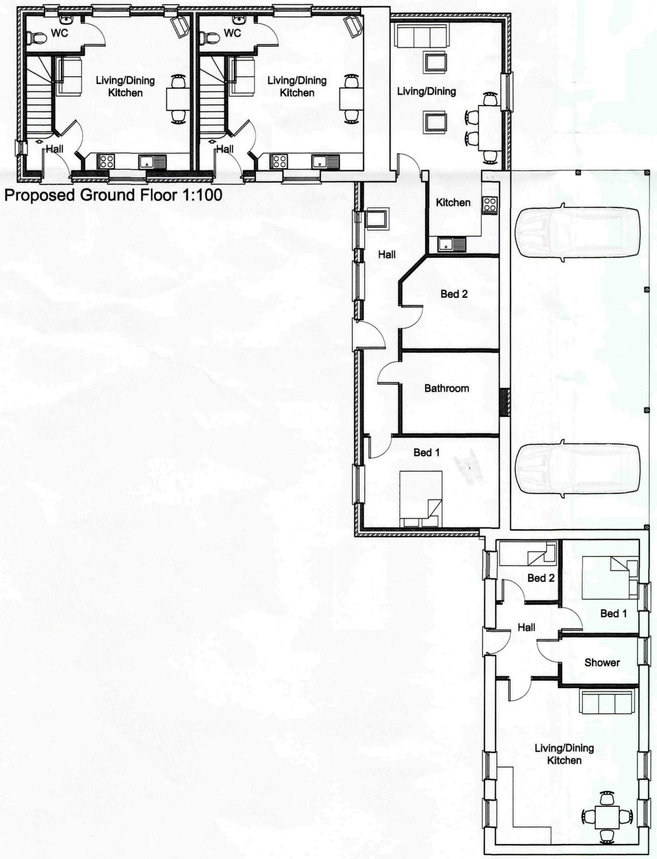

Proposed Ground Floor 1:100

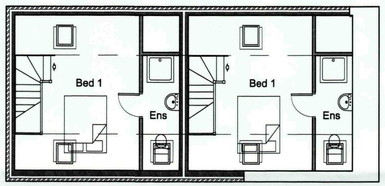

Proposed First Floor 1:100

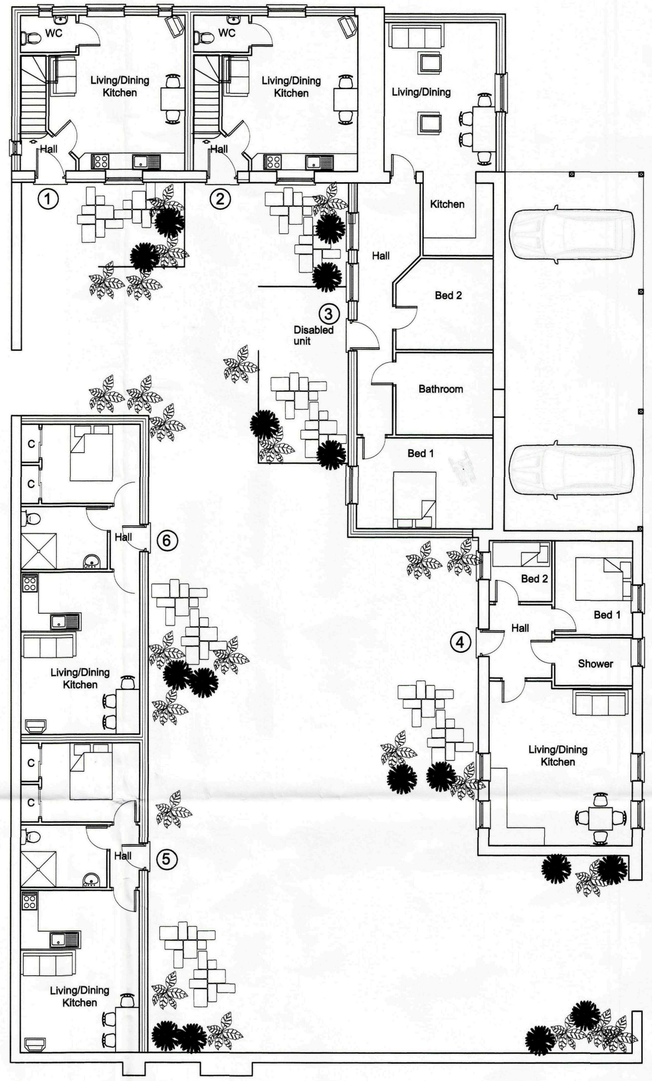

Proposed Layout 1:100

SHDC
Planning & Development
27 JUL 2010
Ref: 0618-10

FILE COPY

Peter Humphrey Associates Ltd
ARCHITECTURAL DESIGN AND BUILDING

PROJECT
Holiday Lets
Seas End Road
Moulton Seas End
Spalding
Lincs

DRAWING TITLE
Sketch scheme 1


CLIENT
D & B BUILDERS

DATE May 2009 SCALE 1:100 JOB No. 4431-SK02

DO NOT SCALE FROM THIS DRAWING

COPYRIGHT: THIS DRAWING MUST NOT BE ISSUED, LOANED OR COPIED
WITHOUT THE CONSENT OF PETER HUMPHREY ASSOCIATES

Peter Humphrey Associates
ARCHITECTURAL DESIGN AND BUILDING
TELEPHONE 01945 466 966
FAX 01945 466 433
E-MAIL: info@peterhumphrey.co.uk
30 OLD MARKET WISBECH CAMBS PE13 1NB

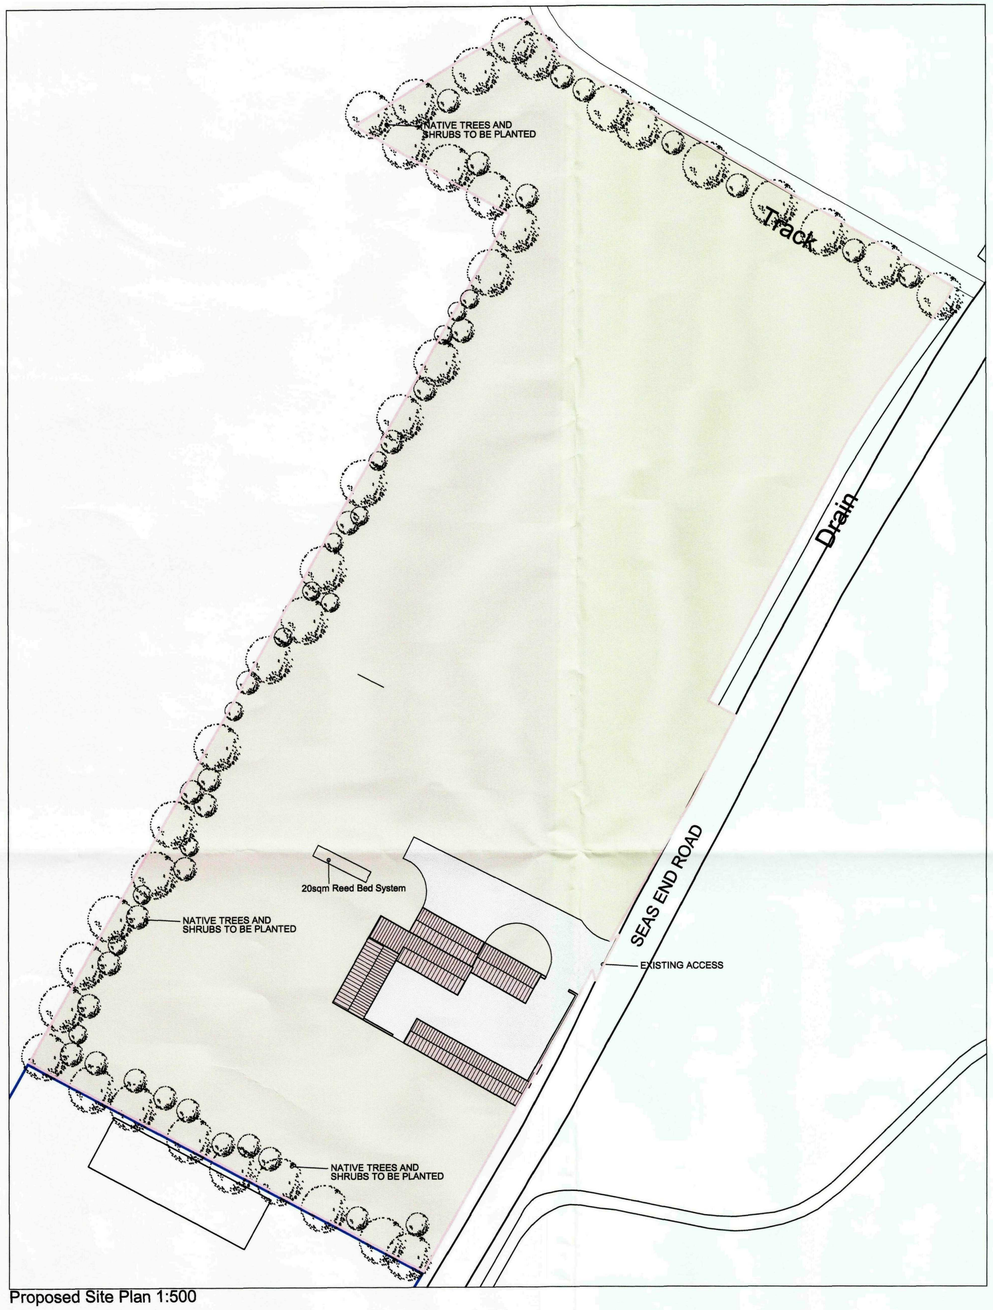

Proposed Site Plan 1:500



Existing Site Plan 1:500

SHDC
Planning & Development
27 JUL 2010
Ref: 0618-10

Peter Humphrey Associates Ltd
ARCHITECTURAL DESIGN AND BUILDIN

PROJECT
Holiday lets
Seas End Road
Moulton Seas End
Spalding
Lincs

DRAWING TITLE
Sketch scheme 1

CLIENT
D & B BUILDERS


DATE May 2009 SCALE 1:100 JOB No. 4431-SK03

DO NOT SCALE FROM THIS DRAWING

COPYRIGHT: THIS DRAWING MUST NOT BE ISSUED, LOANED OR COPIED WITHOUT THE CONSENT OF PETER HUMPHREY ASSOCIATES

Architectural
Peter Humphrey Associates
ARCHITECTURAL DESIGN AND BUILDING
TELEPHONE 01945 466 966
FAX 01945 466 433
E-MAIL: info@peterhumphrey.co.uk
30 OLD MARKET WISBECH CAMBS PE13 1NB

FILE COPY

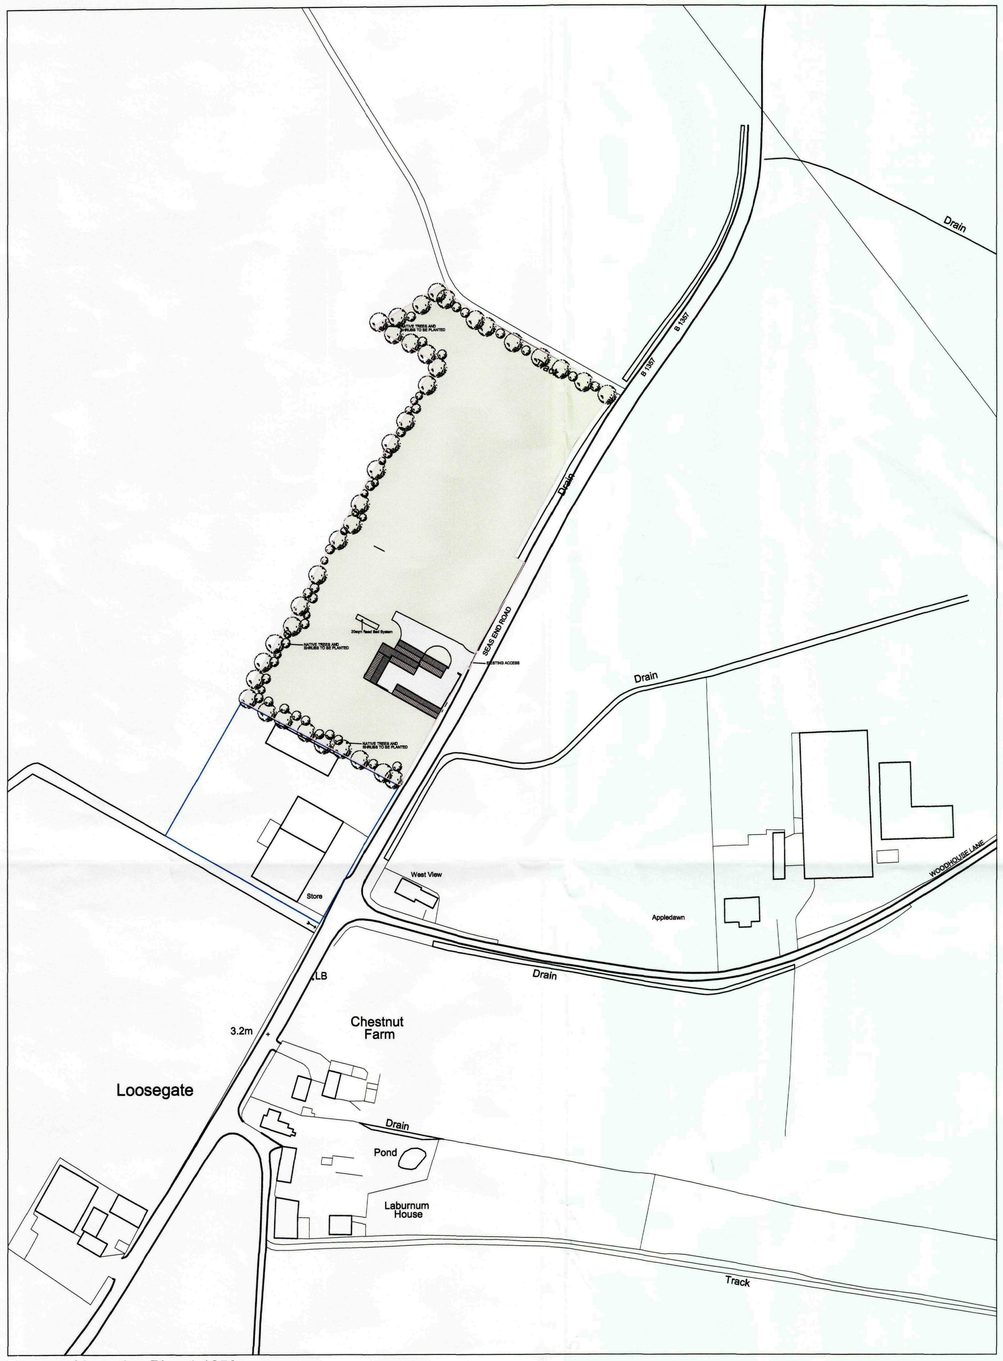

Proposed Location Plan 1:1250



Existing Location Plan 1:1250

SHDC
Planning & Development
27 JUL 2010
Ref: 0618-10

Peter Humphrey Associates Lt
ARCHITECTURAL DESIGN AND BUILDIN

PROJECT
Holiday lets
Seas End Road
Moulton Seas End
Spalding
Lincs

DRAWING TITLE
Sketch scheme 1


CLIENT
D & B BUILDERS

DATE May 2009 SCALE 1:100 JOB No. 4431-SK04

DO NOT SCALE FROM THIS DRAWING
COPYRIGHT: THIS DRAWING MUST NOT BE ISSUED, LOANED OR COPIED
WITHOUT THE CONSENT OF PETER HUMPHREY ASSOCIATES

Architectural
Peter Humphrey Associates
ARCHITECTURAL DESIGN AND BUILDING
TELEPHONE 01945 466 966
FAX 01945 466 433
E-MAIL: info@peterhumphrey.co.uk
30 OLD MARKET WISBECH CAMBS PE13 1NB


FILE COPY

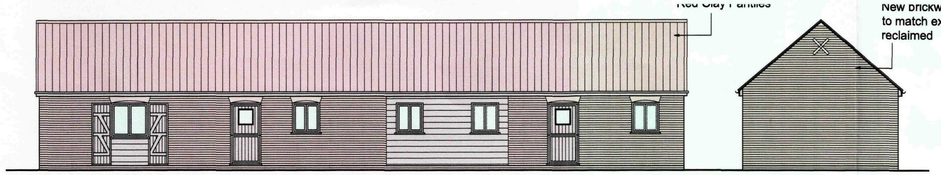

Proposed Front Elevation 1:100


Painted timber cladding to cover poor brickwork and aesthetically pleasing

Proposed Side Elevation 1:100

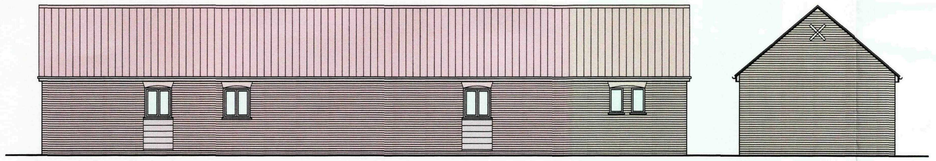


Proposed Rear Elevation 1:100

Proposed Side Elevation 1:100

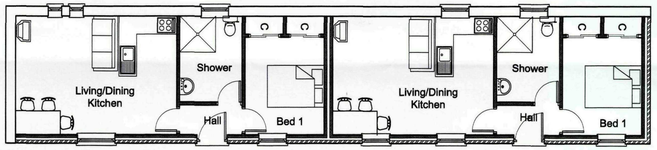

Proposed Ground Floor 1:100

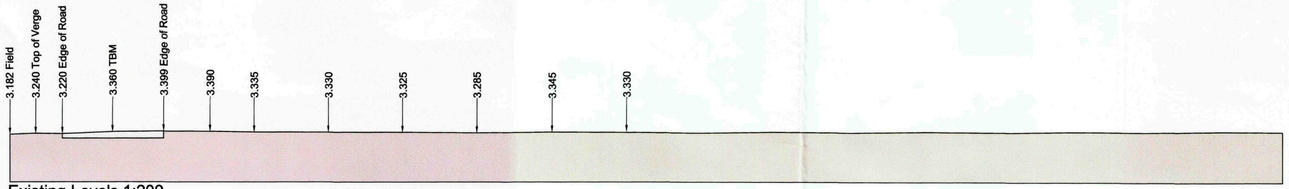

Existing Levels 1:200

Peter Humphrey Associates Ltd.
ARCHITECTURAL DESIGN AND BUILDING

PROJECT
Holiday lets
Seas End Road
Moulton Seas End
Spalding
Lincs

DRAWING TITLE
Sketch scheme 1

CLIENT
D & B BUILDERS

DATE May 2009 SCALE 1:100 JOB No. 4431-SK03

DO NOT SCALE FROM THIS DRAWING

COPYRIGHT: THIS DRAWING MUST NOT BE ISSUED, LOANED OR COPIED WITHOUT THE CONSENT OF PETER HUMPHREY ASSOCIATES

SHDC
Planning & Development
27 JUL 2010
Ref: 0618-10

Peter Humphrey Associates
ARCHITECTURAL DESIGN AND BUILDING
TELEPHONE 01945 466 966
FAX 01945 466 433
E-MAIL: info@peterhumphrey.co.uk
30 OLD MARKET WISBECH CAMBS PE13 1NB