stepfordhomes

Title:

Planning Booklet

Project:

Affordable Housing Development
Church Lane, Moulton
Spalding,
Lincolnshire.
PE12 6NP

Applicant & Agent:

Stepford Homes Ltd


Date:

August 2009


SHDC
Planning & Development
17 AUG 2009
Ref: 0632-09

stepfordhomes


©Design Copyright reserved. Written consent must be obtained before copying or reproducing this drawing. Do not scale from this drawing, use dimensioned figures only. Contractors are responsible for taking and checking site dimensions. Any discrepancy must be reported to Stepford Homes Ltd immediately.

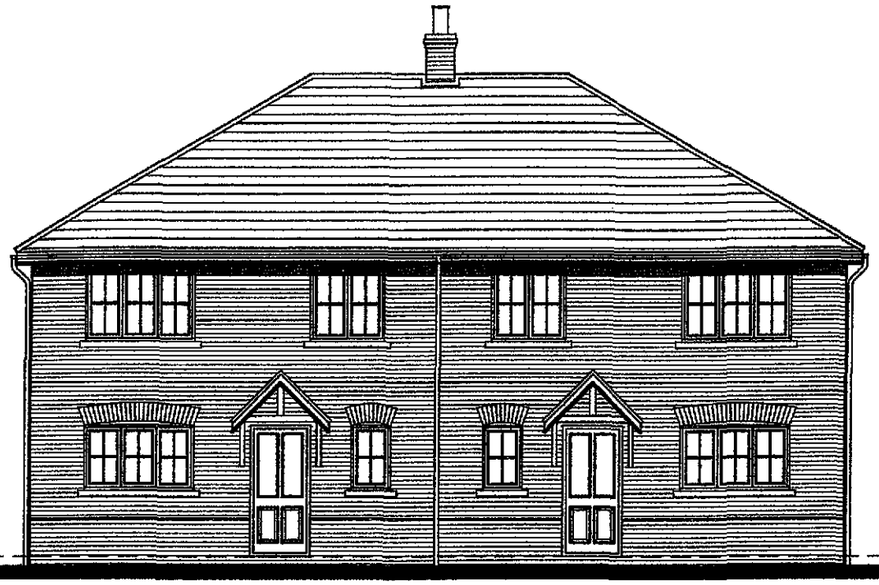


Front Elevation

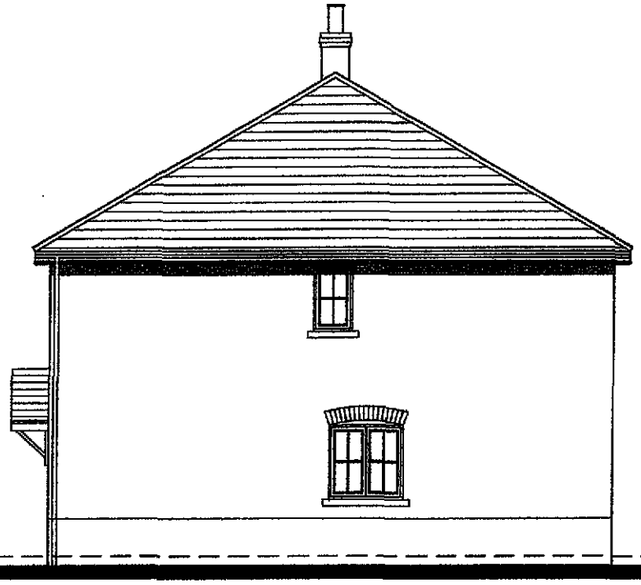

Side Elevations

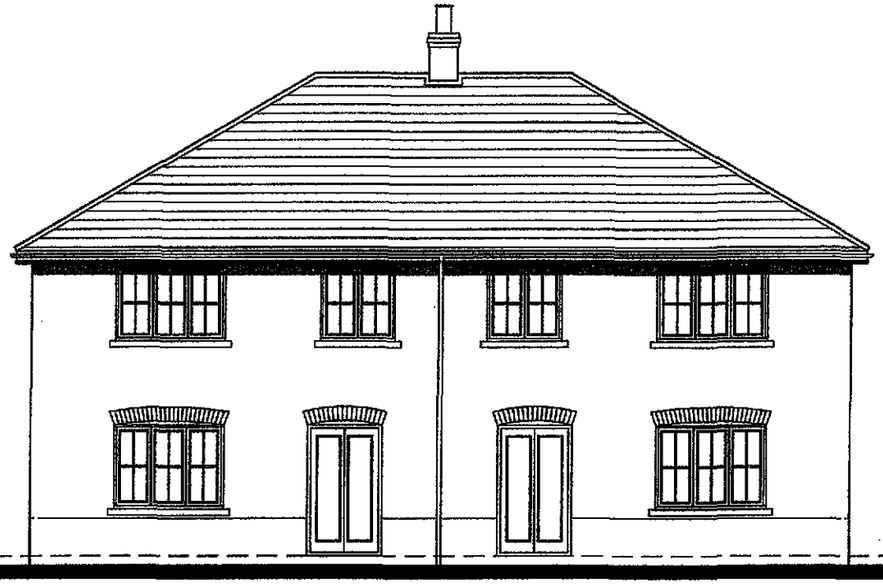


Rear Elevation

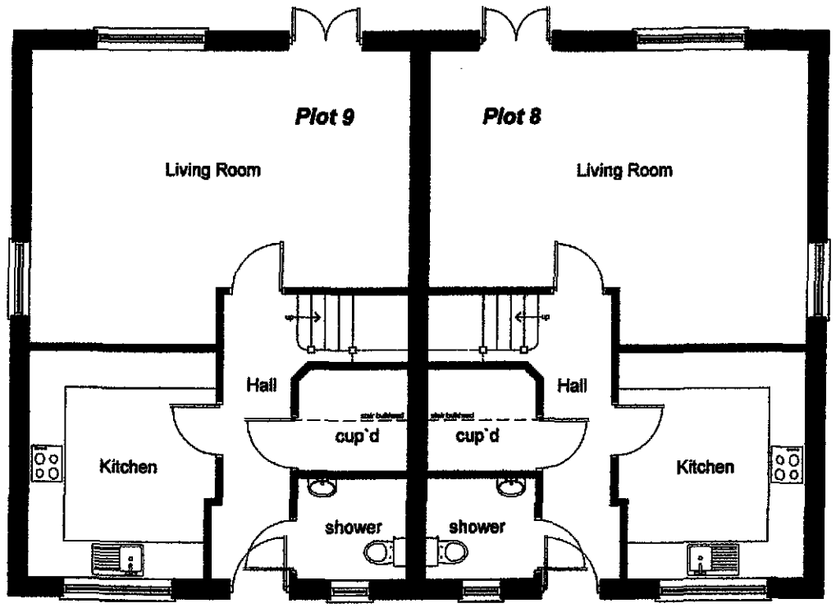

Ground Floor Layout

104m² (1119.5ft²)

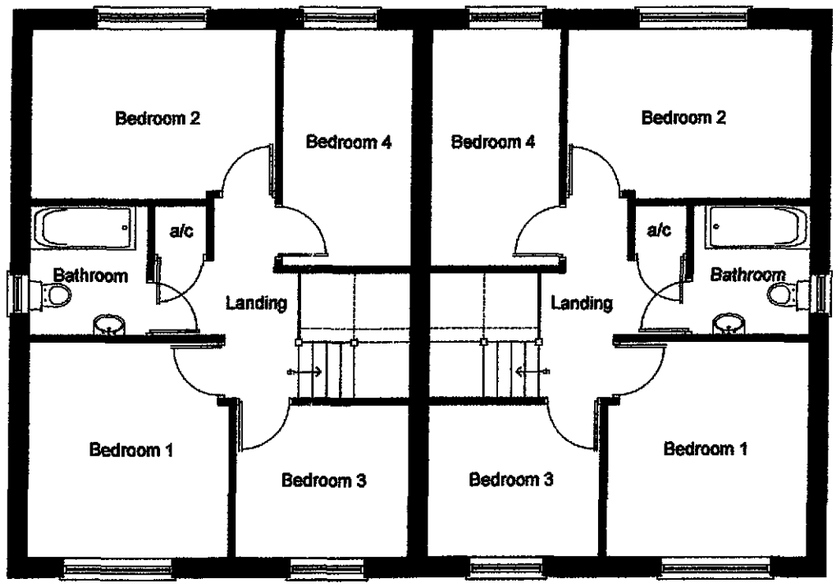

First Floor Layout

Rev	Description	Date

stepfordhomes

Heatherdown Elm Lane Low Fulney Spalding Lincs PE12 6EQ
T: 01775 720995 F: 01775 720996
www.stepfordhomes.com

House Type: The Brancaster (4 Bed - 6 Person)

Scale: 1:100 @ A3

Project: Affordable Housing Development
Church Lane, Moulton.
Spalding, Lincolnshire.
PE12 6NP

Date: Aug 2009

Drawing No.: 09/009/006

Title: Plots 8 & 9
Layouts & Elevations

Drawn.: MD

©Design Copyright reserved. Written consent must be obtained before copying or reproducing this drawing. Do not scale from this drawing, use dimensioned figures only. Contractors are responsible for taking and checking alle dimensions. Any discrepancy must be reported to Stepford Homes Ltd immediately.



s t r e e t s c e n e

Rev	Description	Date

stepfordhomes

Heatherdown Elm Lane Low Fulney Spalding Lincs PE12 6EQ
T: 01775 720995 F: 01775 720996
www.stepfordhomes.com

Project
Affordable Housing Development
Church Lane, Moulton.
Spalding, Lincolnshire.
PE12 6NP

Scale
NTS


Date
Aug 2009

Drawing No.
09/009/007


Title
Typical Street Scene

Drawn.
MD


©Design Copyright reserved. Written consent must be obtained before copying or reproducing this drawing. Do not scale from this drawing, use dimensioned figures only. Contractors are responsible for taking and checking site dimensions. Any discrepancy must be reported to Stepford Homes Ltd immediately.

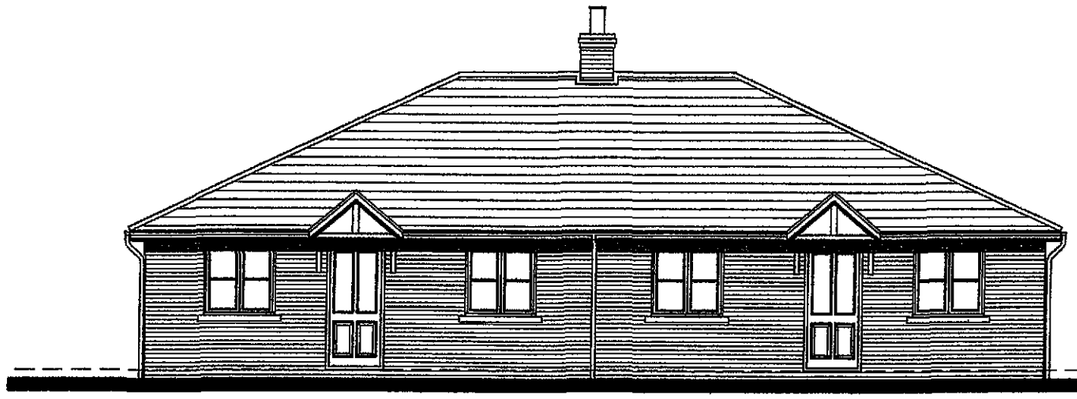

Front Elevation

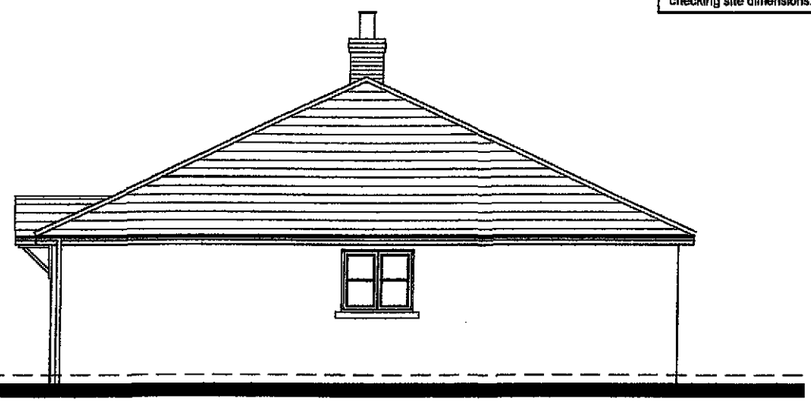


Side Elevations

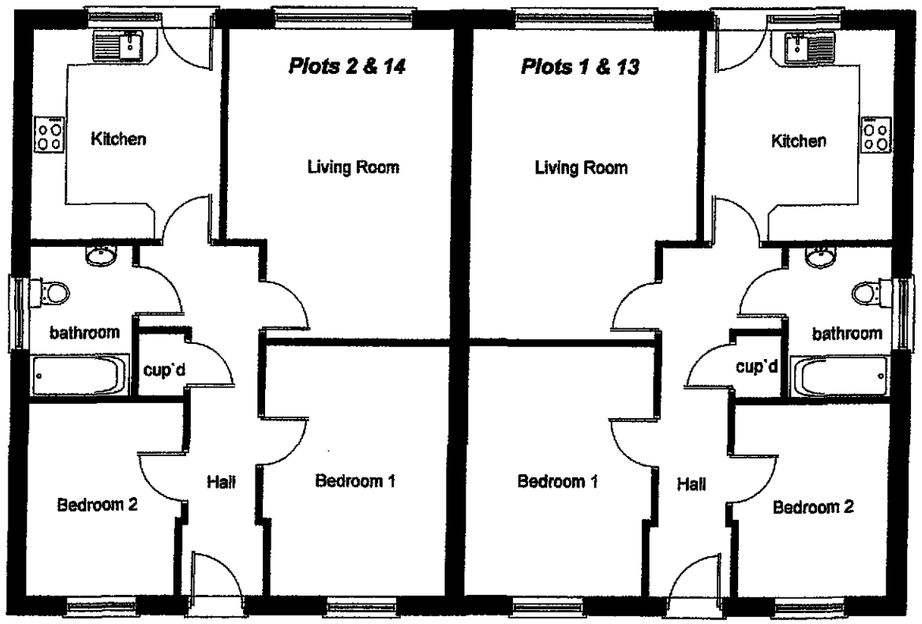

Ground Floor Layout

67m² (721.2ft²)

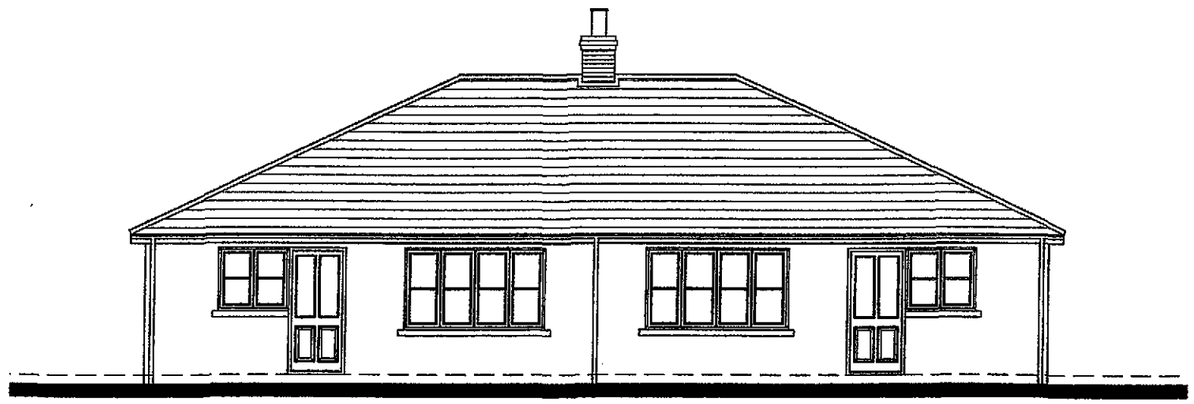

Rear Elevation

Rev	Description	Date

stepfordhomes

Heatherdown Elm Lane Low Fulney Spalding Lincs PE12 6EQ
T: 01775 720995 F: 01775 720996
www.stepfordhomes.com

House Type: The Fakenham (2 Bed - 3 Person)

Scale: 1:100 @ A3

Project: Affordable Housing Development
Church Lane, Moulton.
Spalding, Lincolnshire.
PE12 6NP


Date: Aug 2009

Drawing No.: 09/009/003

Title: Plots 1, 2 & 13, 14
Layouts & Elevations

Drawn: MD

©Design Copyright reserved. Written consent must be obtained before copying or reproducing this drawing. Do not scale from this drawing, use dimensioned figures only. Contractors are responsible for taking and checking site dimensions. Any discrepancy must be reported to Stepford Homes Ltd immediately.

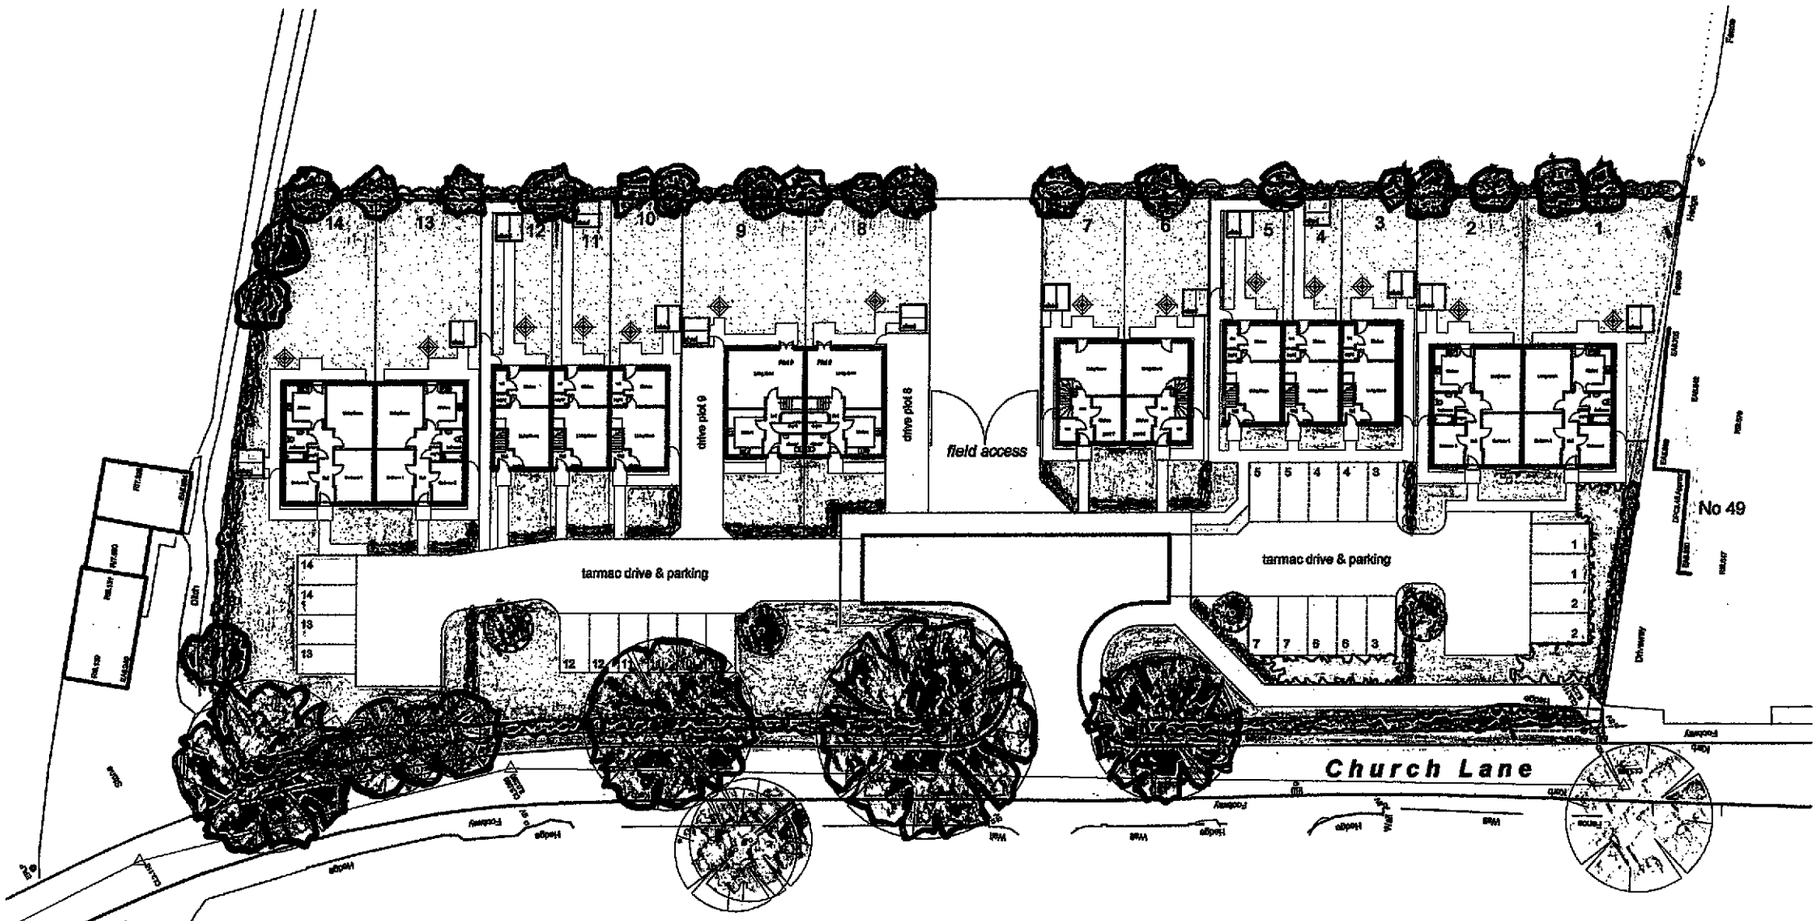

Site Layout

HOUSE TYPE LEGEND

Plots 1, 2, 13, 14	2 Bed / 3 person = 67m² (721.8ft²)
Plots 3-5 & 10-12	2 Bed / 4 Person = 70.3m² (756.7ft²)
Plots 6 & 7	3 Bed / 5 person = 82m² (882.6ft²)
Plots 8 & 9	4 bed / 6 person = 104m² (1119.5ft²)

Parking Spaces = 2 per unit

Total number of dwellings = 14

Rev	Description	Date

stepfordhomes

Heatherdown Elm Lane Low Fulney Spalding Lincs PE12 6EQ
T: 01775 720995 F: 01775 720996
www.stepfordhomes.com

Project

Affordable Housing Development
Church Lane, Moulton
Spalding,
Lincolnshire.
PE12 6NP

Scale
1:500

Date
Aug 2009

Drawing No.
09/ 009/002


Title
Site Layout

Revision


©Design Copyright reserved. Written consent must be obtained before copying or reproducing this drawing. Do not scale from this drawing, use dimensioned figures only. Contractors are responsible for taking and checking site dimensions. Any discrepancy must be reported to Stepford Homes Ltd immediately.




Front Elevation - from Daniels Gate

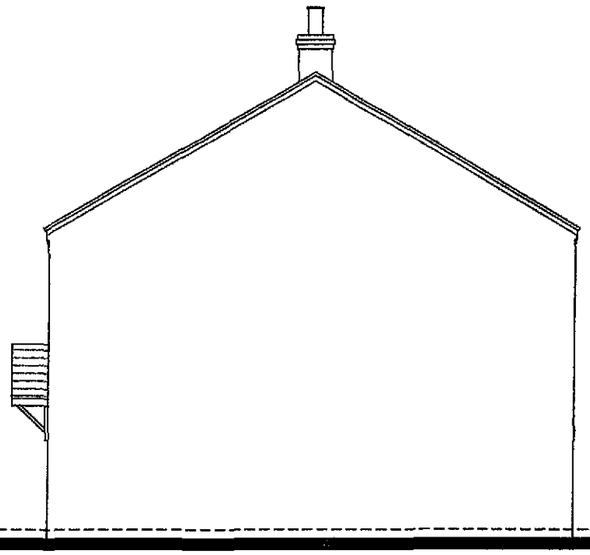

Side Elevations

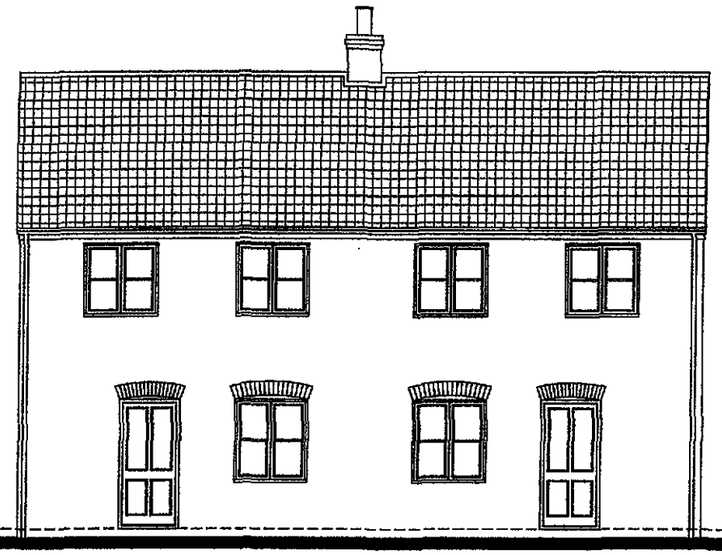


Rear Elevation

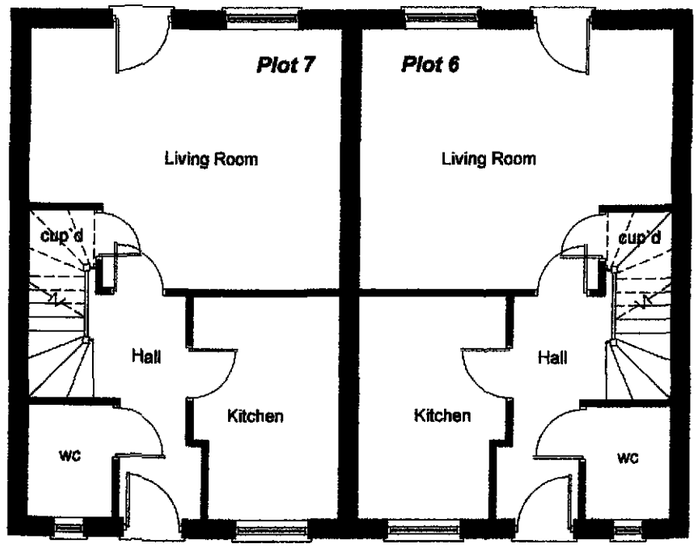

Ground Floor Layout

82m² (882.6ft²)

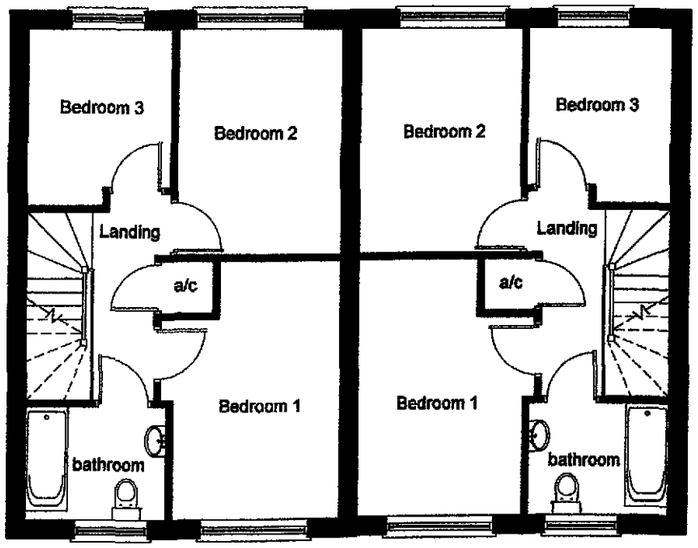

First Floor Layout

Rev	Description	Date

stepfordhomes

Heatherdown Elm Lane Low Fulney Spalding Lincs PE12 6EQ
T: 01775 720995 F: 01775 720996
www.stepfordhomes.com

House Type: The Hingham (3 Bed - 5 Person)

Scale: 1:100 @ A3

Project: Affordable Housing Development
Church Lane, Moulton.
Spalding, Lincolnshire.
PE12 6NP

Date: Aug 2009

Drawing No. 09/009/005

Title: Plots 6 & 7
Layouts & Elevations

Drawn. MD