



FRONT ELEVATION (E)

SCALE: 1:100

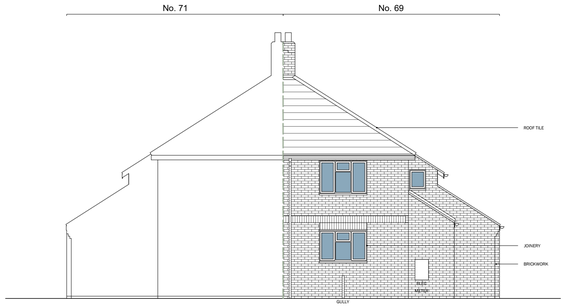


SIDE ELEVATION (N)

SCALE: 1:100

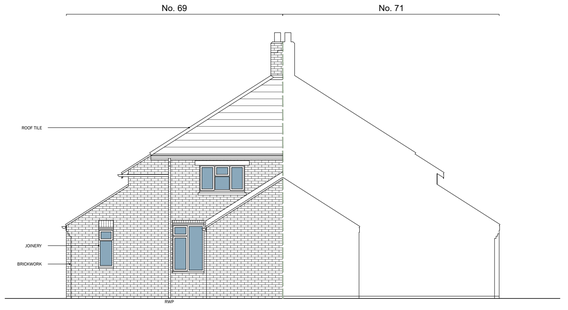

REAR ELEVATION (W)

SCALE: 1:100

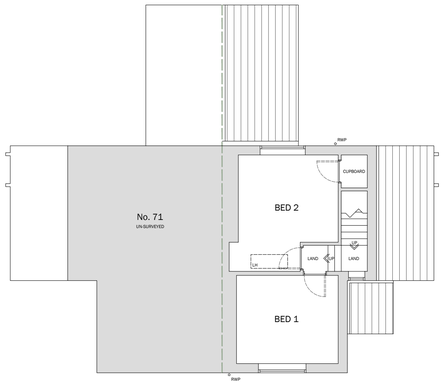

FIRST FLOOR PLAN


SCALE: 1:100



Ordinance Survey (c) Crown Copyright 2026. All rights reserved. Licence number 100022432


LOCATION PLAN

SCALE: 1:1250

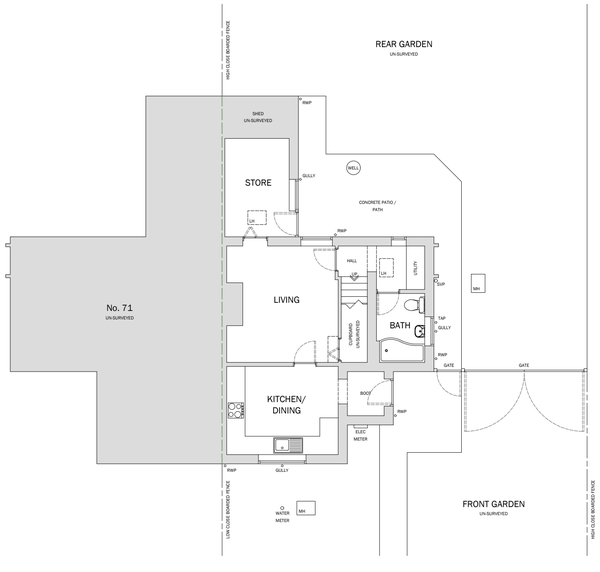

GROUND FLOOR PLAN

SCALE: 1:100

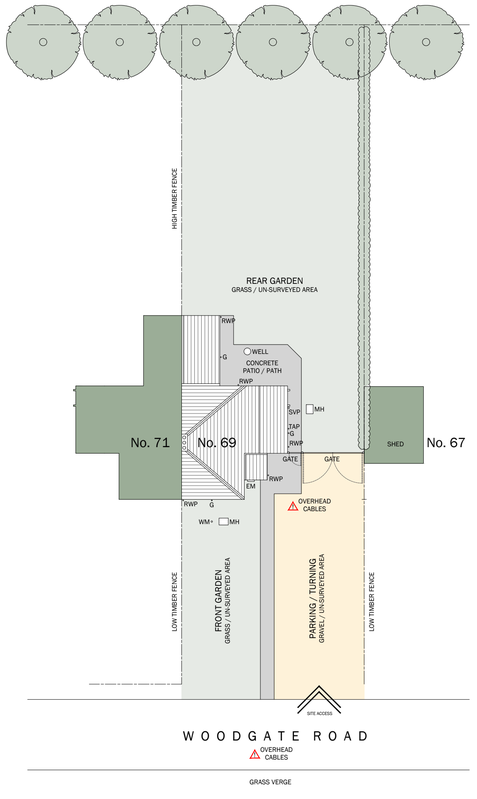

SITE PLAN

SCALE: 1:200

DRAWINGS, DOCUMENTS AND DESIGNS ARE NOT TO BE AMENDED OR REPRODUCED PARTLY OR WHOLLY WITHOUT WRITTEN PERMISSION. NO LIABILITY WILL BE ACCEPTED FOR AMENDMENTS MADE BY OTHER PERSONS.

FIGURED DIMENSIONS ONLY TO BE USED. ALL DIMENSIONS ARE SHOWN IN MM UNLESS STATED OTHERWISE. DIMENSIONS AND LEVELS TO BE CHECKED ON SITE BY ALL RELEVANT PARTIES PRIOR TO THE COMMENCEMENT OF ANY WORKS OR PURCHASE OF MATERIALS. ANY DISCREPANCIES ON SITE, DRAWING OR DOCUMENT ARE TO BE BROUGHT TO THE DESIGNERS ATTENTION.

ALL RELEVANT APPROVALS TO BE OBTAINED PRIOR TO COMMENCEMENT OF ANY WORK.

THE CONTRACTOR IS TO ACCURATELY LOCATE EXISTING SERVICES PRIOR TO THE COMMENCEMENT OF ANY WORK.

DRAWINGS TO BE READ IN CONJUNCTION WITH ALL OTHER RELEVANT PROJECT INFORMATION INCLUDING DRAWINGS, DOCUMENTS, SCHEDULES AND SPECIFICATIONS.

HEIM ARCHITECTURE

AS EXISTING

PROJECT	JOB NUMBER
Proposed Extension & Alterations	HA-0005
	DRAWING NUMBER
ADDRESS	001
69 Woodgate Road	
Moulton Chapel	ISSUE DATE
Spalding	03/05/2025
PE12 0XF	
	REVISION
FOR	-
-	-
	-
SURVEY DRAWING	-
Existing Floor Plans, Elevations, Location Plan & Site Plan	SHEET SIZE / SCALE A1 / As Shown