
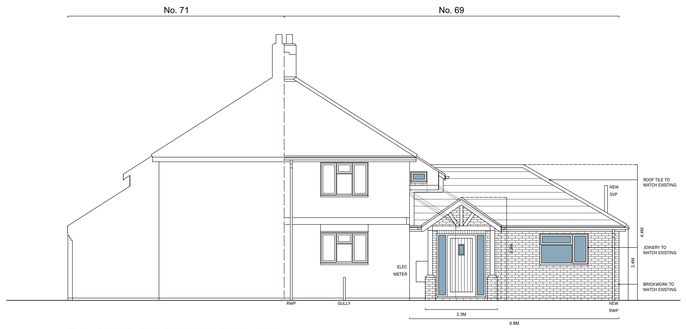



FRONT ELEVATION (E)

SCALE: 1:100

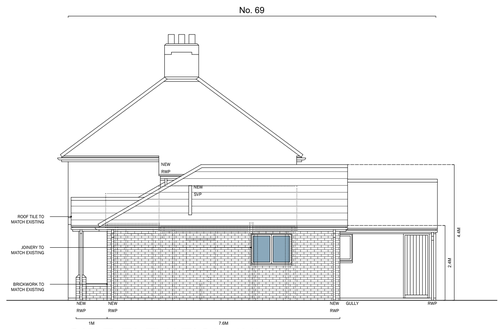

SIDE ELEVATION (N)

SCALE: 1:100

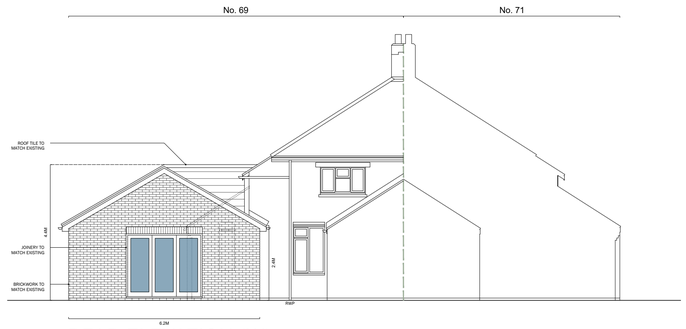

REAR ELEVATION (W)

SCALE: 1:100


DRAWINGS, DOCUMENTS AND DESIGNS ARE NOT TO BE AMENDED OR REPRODUCED PARTLY OR WHOLLY WITHOUT WRITTEN PERMISSION. NO LIABILITY WILL BE ACCEPTED FOR AMENDMENTS MADE BY OTHER PERSONS.

FIGURED DIMENSIONS ONLY TO BE USED. ALL DIMENSIONS ARE SHOWN IN MM UNLESS STATED OTHERWISE. DIMENSIONS AND LEVELS TO BE CHECKED ON SITE BY ALL RELEVANT PARTIES PRIOR TO THE COMMENCEMENT OF ANY WORKS OR PURCHASE OF MATERIALS. ANY DISCREPANCIES ON SITE, DRAWING OR DOCUMENT ARE TO BE BROUGHT TO THE DESIGNERS ATTENTION.

ALL RELEVANT APPROVALS TO BE OBTAINED PRIOR TO COMMENCEMENT OF ANY WORK.


THE CONTRACTOR IS TO ACCURATELY LOCATE EXISTING SERVICES PRIOR TO THE COMMENCEMENT OF ANY WORK.

DRAWINGS TO BE READ IN CONJUNCTION WITH ALL OTHER RELEVANT PROJECT INFORMATION INCLUDING DRAWINGS, DOCUMENTS, SCHEDULES AND SPECIFICATIONS.

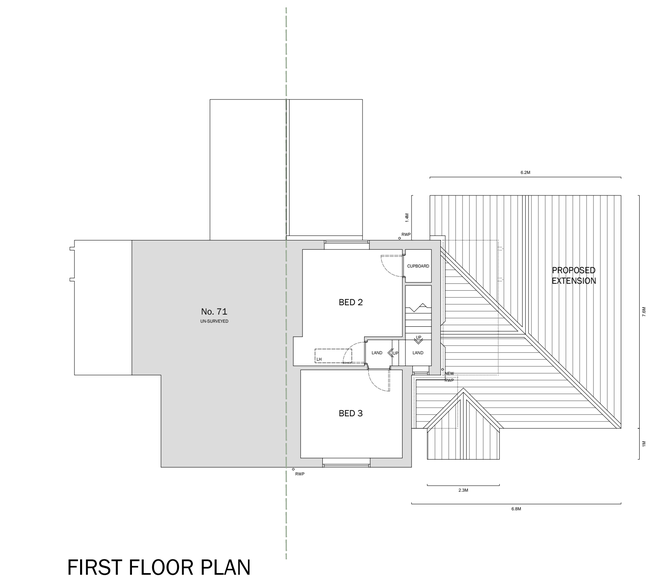

FIRST FLOOR PLAN

SCALE: 1:100

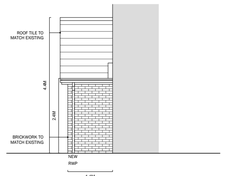

PARTIAL SIDE ELEVATION (S)

SCALE: 1:100

WALL KEY


- INDICATES EXISTING WALL
- INDICATES PROPOSED EXTERNAL WALL
- INDICATES PROPOSED WALL AT WIDTH TO MATCH EXISTING (TBC) (INTERNAL INSULATION)
- INDICATES PROPOSED INTERNAL WALL
- INDICATES FEATURES TO BE DEMOLISHED



Ordnance Survey (c) Crown Copyright 2026. All rights reserved. Licence number 100022432


LOCATION PLAN

SCALE: 1:1250

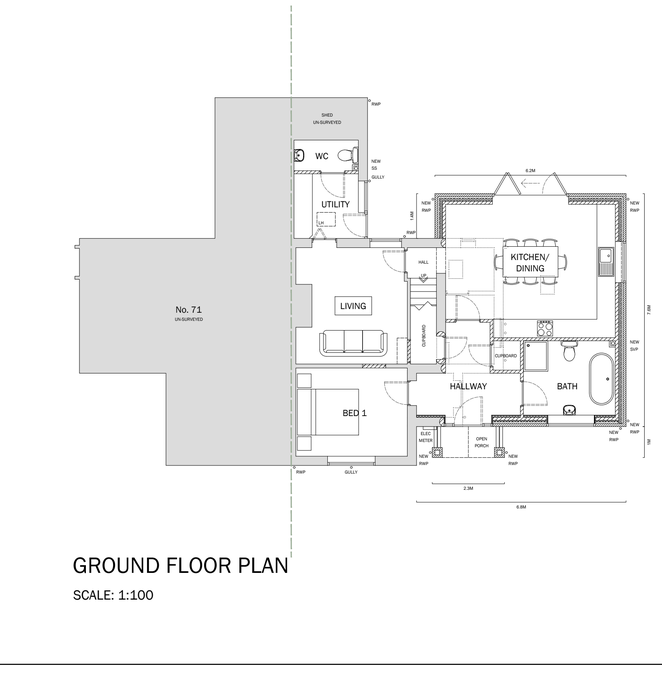


GROUND FLOOR PLAN

SCALE: 1:100

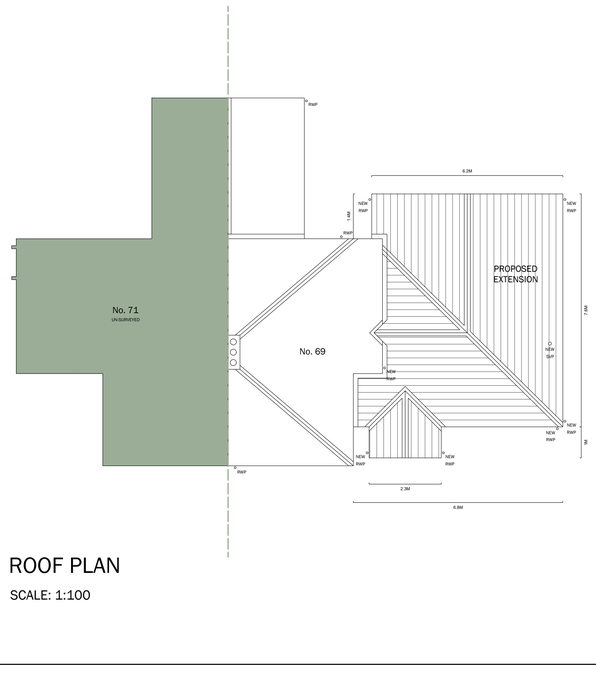

ROOF PLAN

SCALE: 1:100

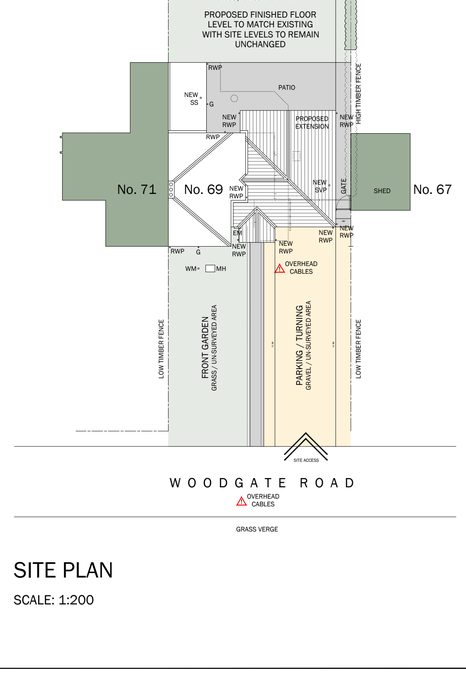

SITE PLAN

SCALE: 1:200

HEIM ARCHITECTURE

FOR APPROVAL

PROJECT	JOB NUMBER
Proposed Extension & Alterations	HA-0005
	DRAWING NUMBER
ADDRESS	010
69 Woodgate Road	
Moulton Chapel	ISSUE DATE
Spalding	03/07/2026
PE12 0XF	
	REVISION
FOR	-
Mrs Baczkur	-
	-
PLANNING DRAWING	-
Proposed Floor Plans, Elevations, Location Plan & Site Plan	SHEET SIZE / SCALE A1 / As Shown