

Do not scale directly from this drawing. All discrepancies are to be brought to the attention of the Practice.
The copyright to this drawing is owned by Trevor A Clay RIBA Ltd.

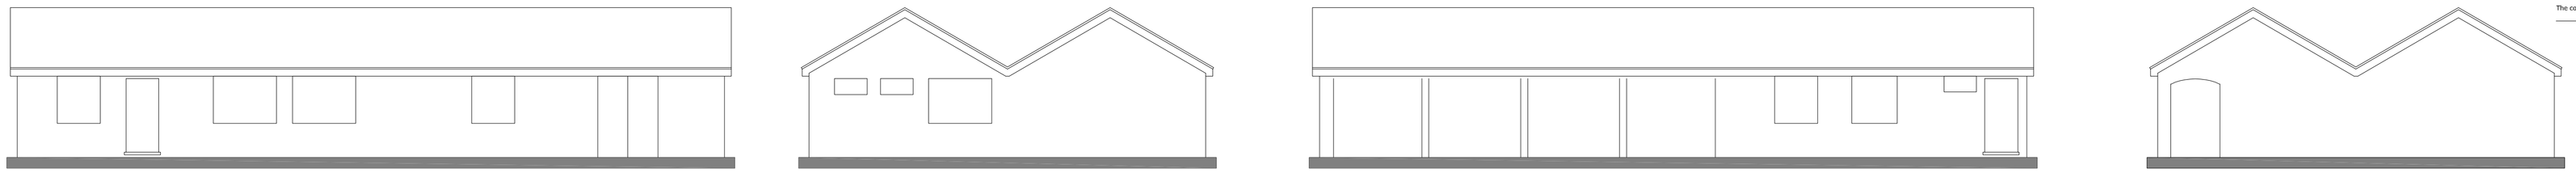


EXISTING ELEVATIONS


NOTE:
All materials to match existing

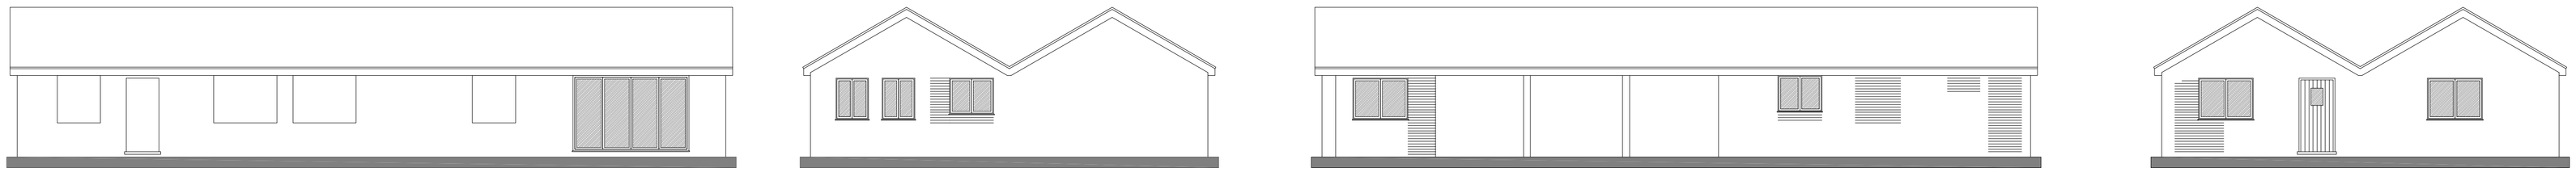


PROPOSED ELEVATIONS

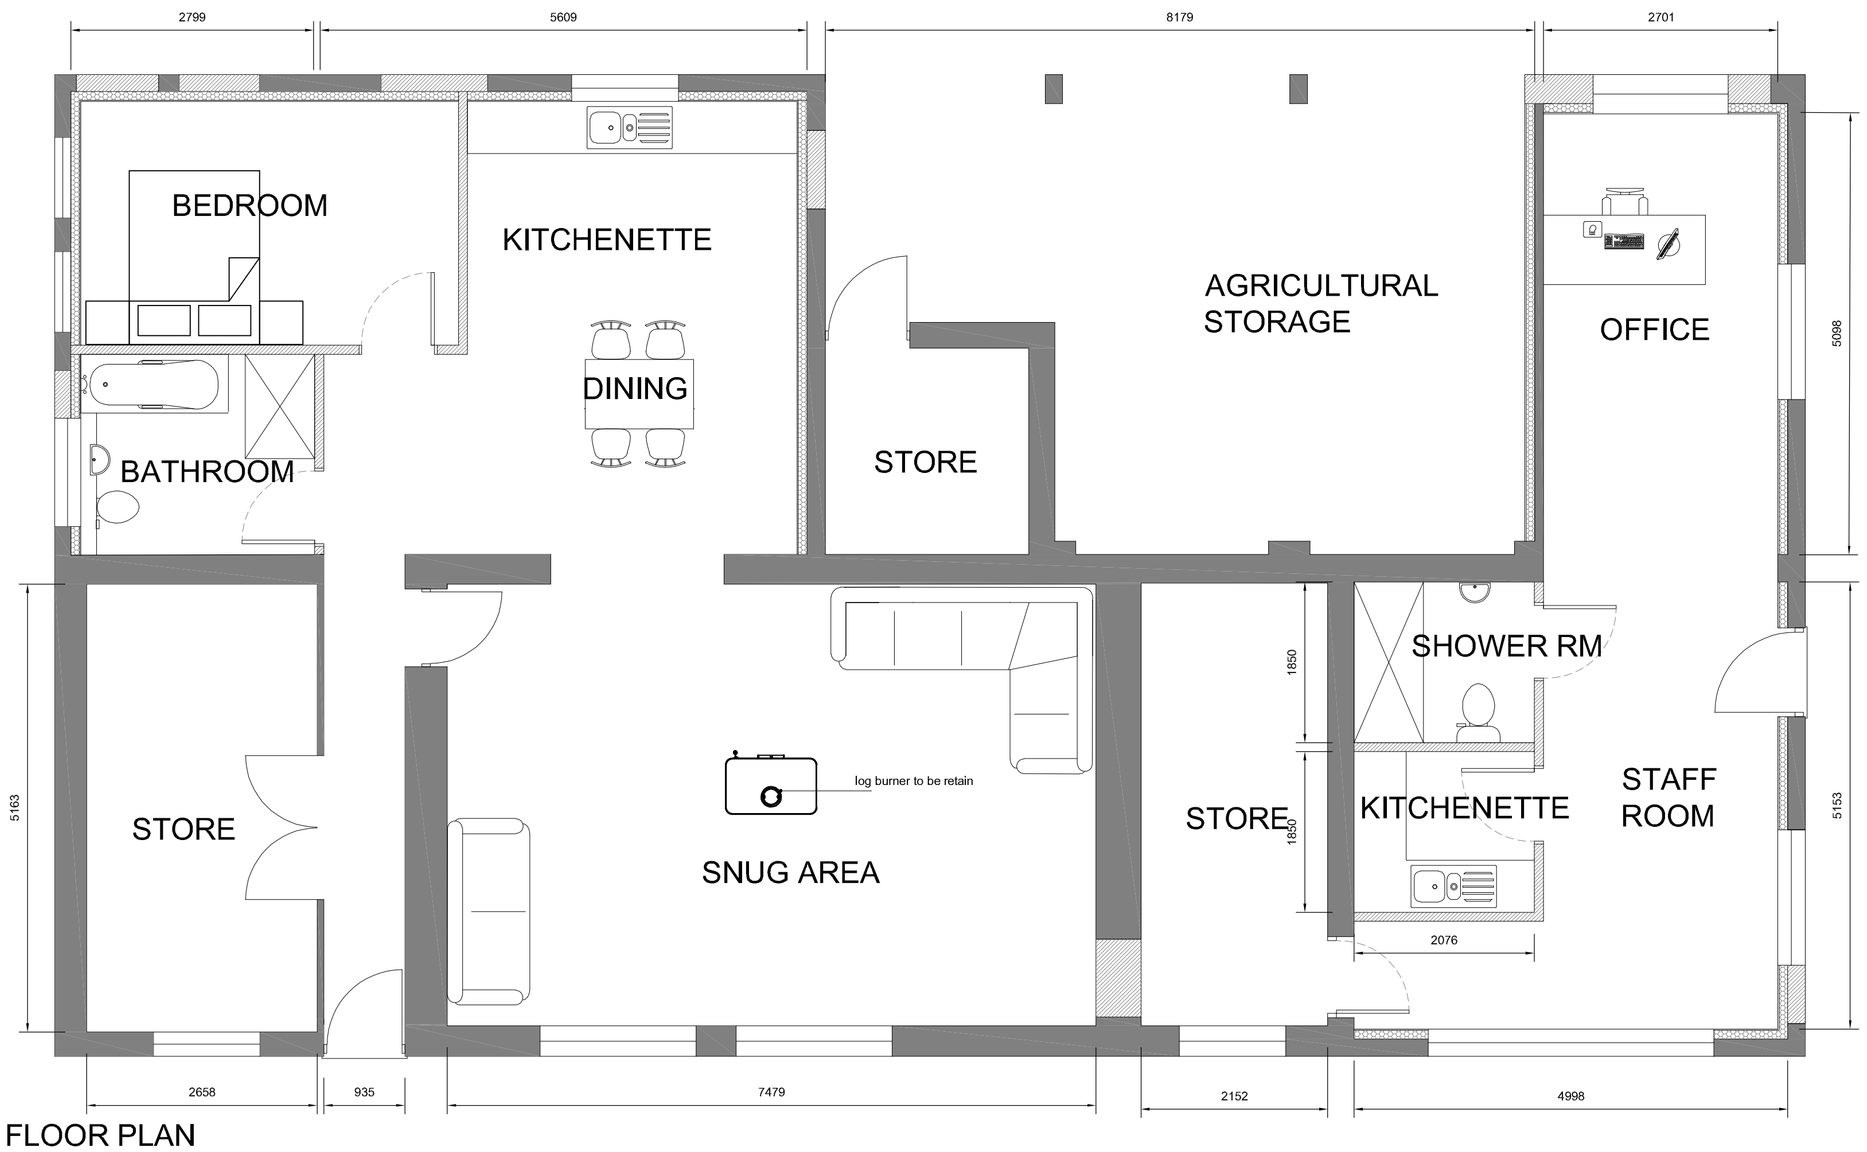

PROPOSED FLOOR PLAN

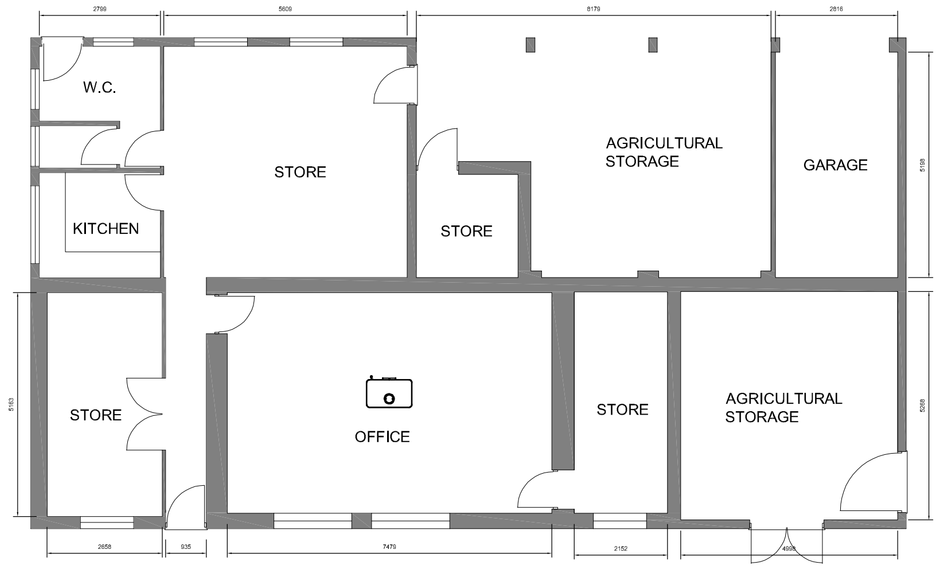

EXISTING FLOOR PLAN

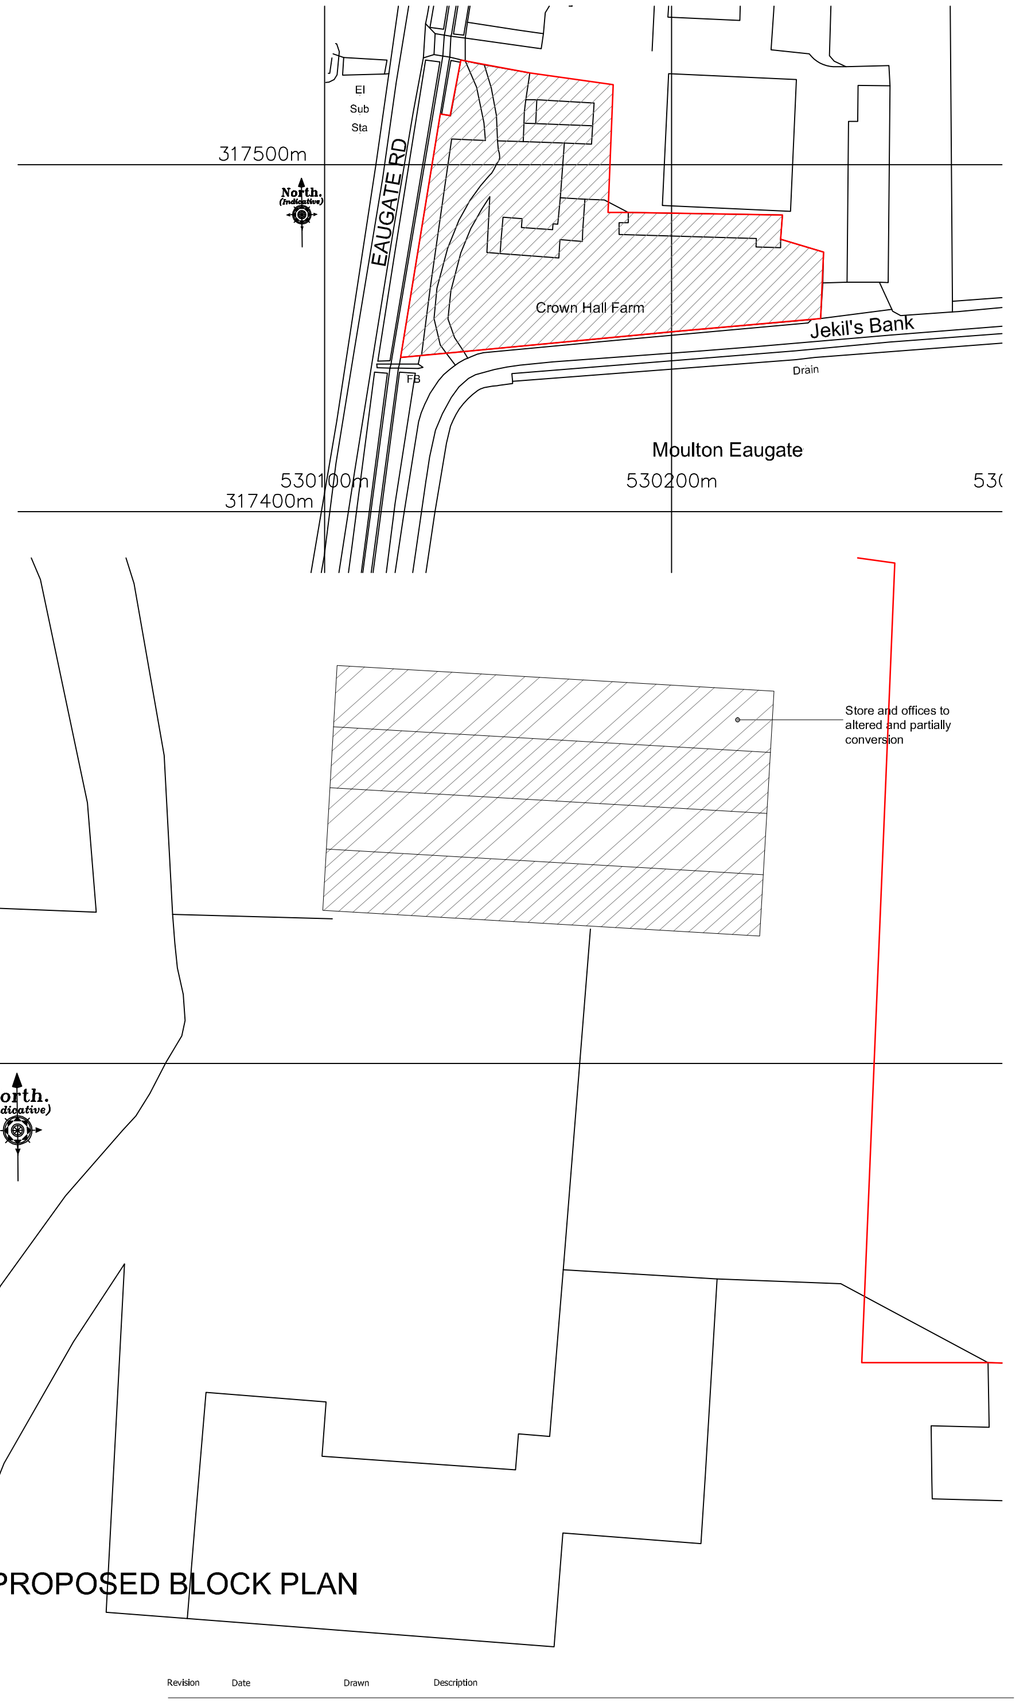

PROPOSED BLOCK PLAN

Revision	Date	Drawn	Description

Client Tawny Homes

Project Proposed alteration and partially conversion of office/store at Crown Hall Farm, 60 Eaugate Rd, PE12 0XJ

Drawing Planning

Scale 1:50, 1,100, 1:200, 1:1250 @ A1 Drawn AWM Checked TAC Date 14/08/2024

Drawing No. 24/663/PA/001

TaC ARCHITECTS
Trevor A Clay RIBA Ltd, 14 Old Fendike Road, Weston Hills, Spalding, Lincs. PE126DD
01406 380027 07778 597975 trevor@tacarchitects.co.uk www.tacarchitects.co.uk