Do not scale directly from this drawing. All discrepancies are to be brought to the attention of the Practice.
The copyright to this drawing is owned by Trevor A Clay RIBA Ltd.




PROPOSED FRONT ELEVATION (east)




PROPOSED REAR ELEVATION (west)




PROPOSED SIDE ELEVATIONS

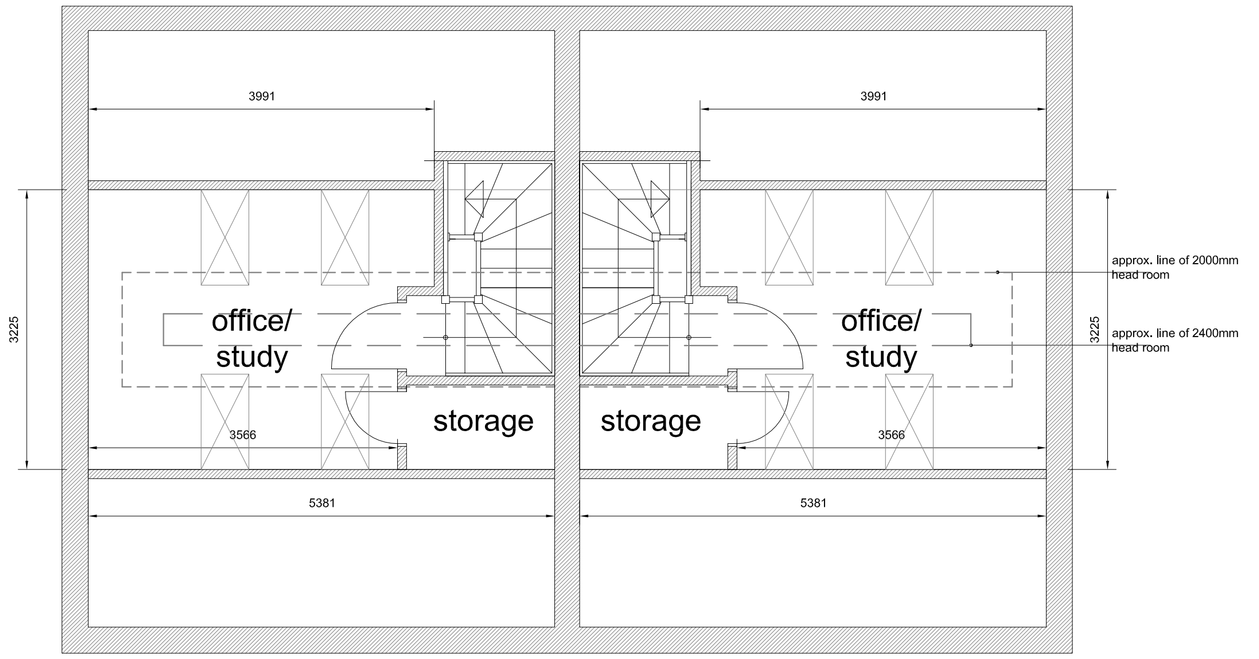

PROPOSED SECOND FLOOR PLAN

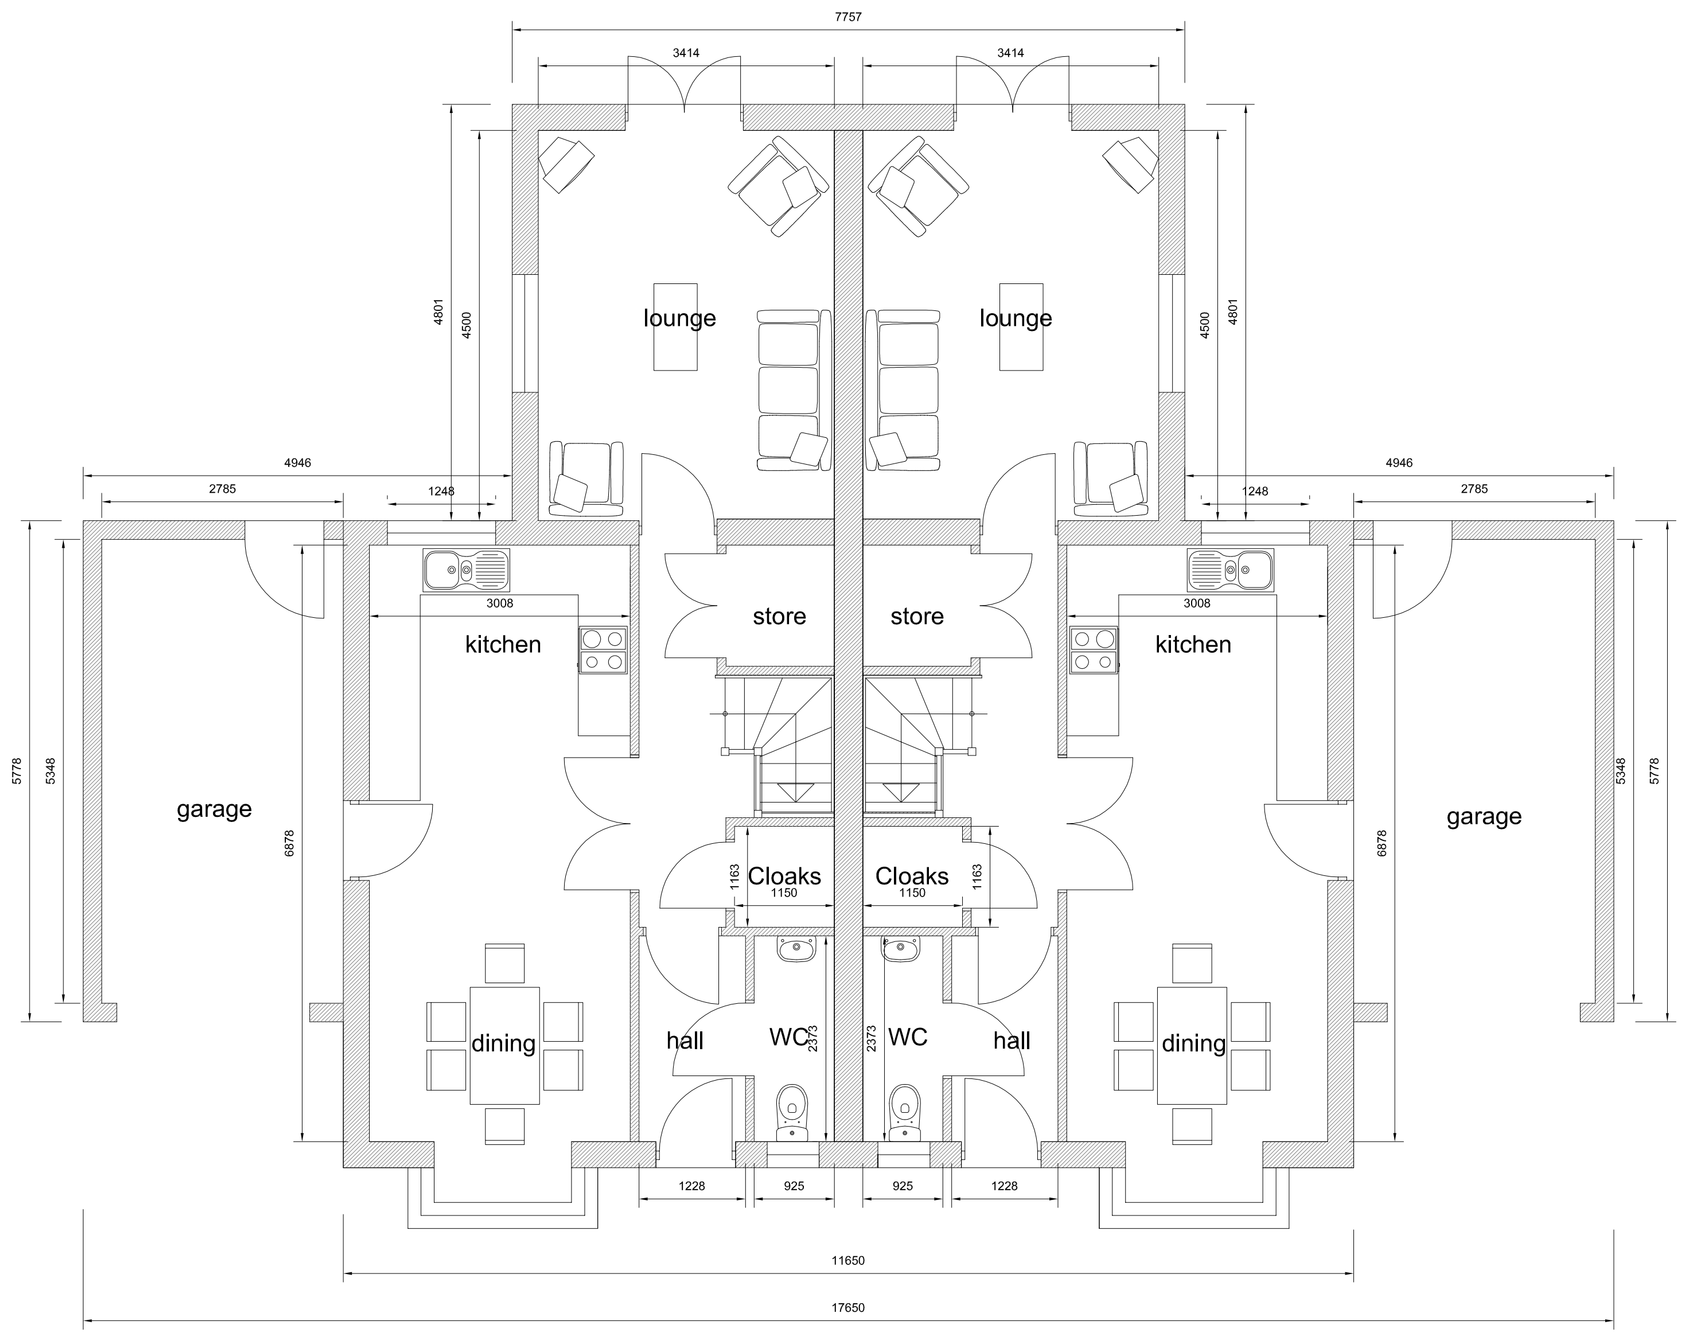

PROPOSED GROUND FLOOR PLAN

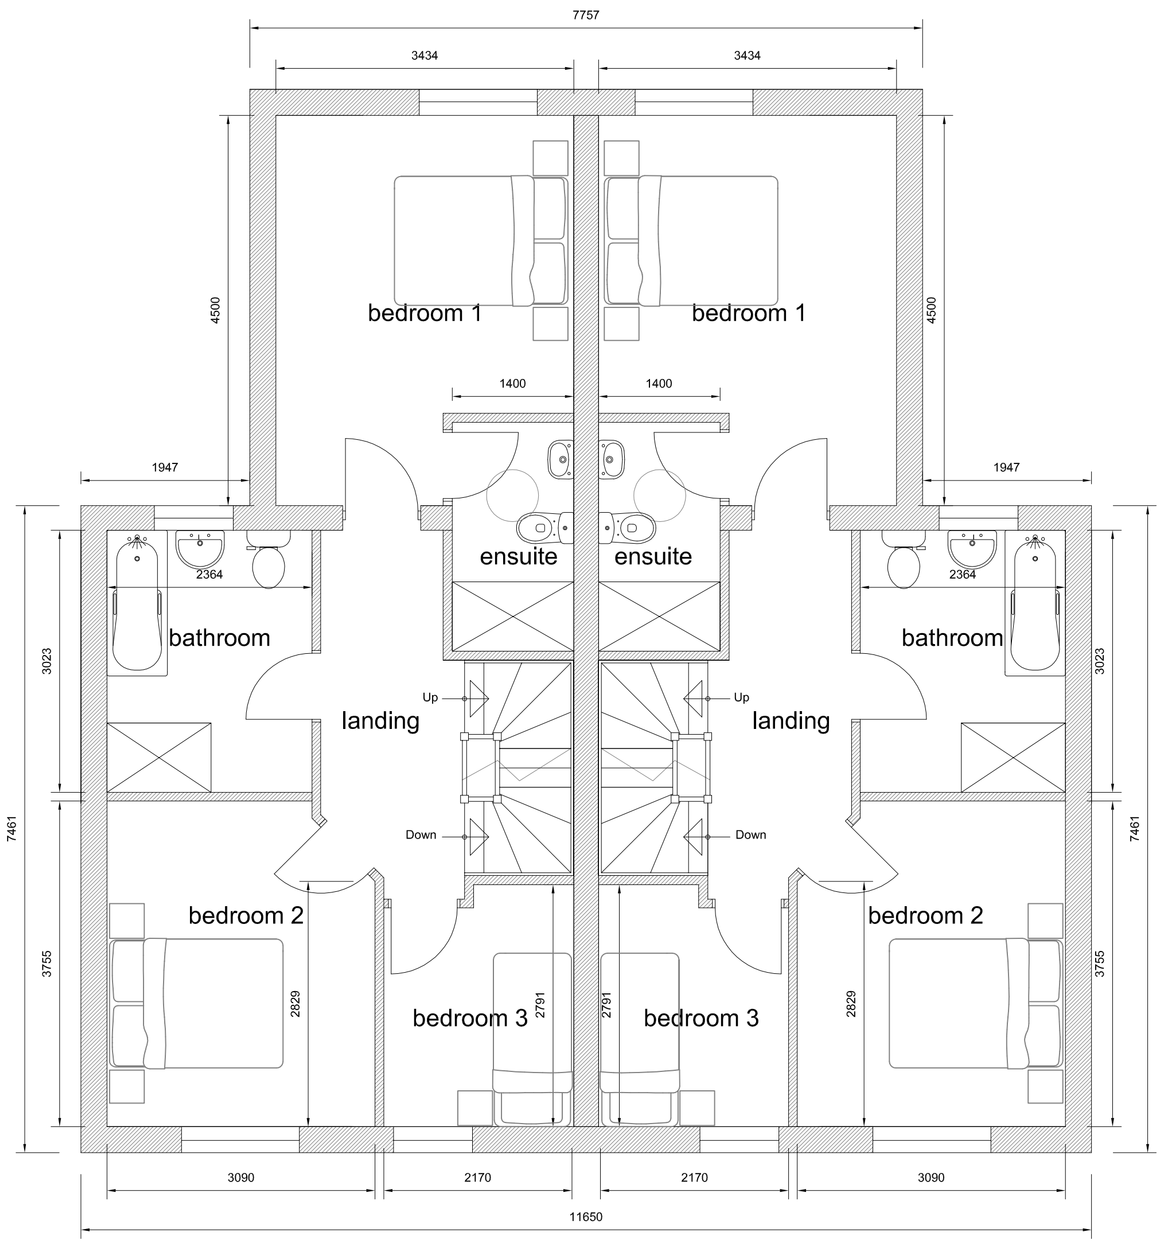

PROPOSED FIRST FLOOR PLAN

A Revision	06/07/16 Date	AWM Drawn	Alterations due to variation of condition application Description

Client: Enchantment Homes

Project: Development Adj. to 37 Woodgate Road, Moulton Chapel

Drawing: Planning (Semi-detached House, elevations & floor plans)

Scale 1:50, 1:100 @ A1 Drawn AWM Checked TAC Date 02/04/2015

Drawing No. 15/404/PA/004A

Trevor A Clay RIBA Ltd, 14 Old Fendike Road, Weston Hills, Spalding, Lincs. PE126DD
01406 380027 07778 597975 trevor@tacarchitects.co.uk www.tacarchitects.co.uk