Do not scale directly from this drawing. All discrepancies are to be brought to the attention of the Practice.

The copyright to this drawing is owned by Trevor A Clay RIBA Ltd.



PROPOSED STREET SCENE



Tradition Brick & Stone
Farmhouse Antique facing brick



PROPOSED FRONT ELEVATION (east)




PROPOSED REAR ELEVATION (west)




PROPOSED SIDE ELEVATION (north)




PROPOSED SIDE ELEVATION (south)

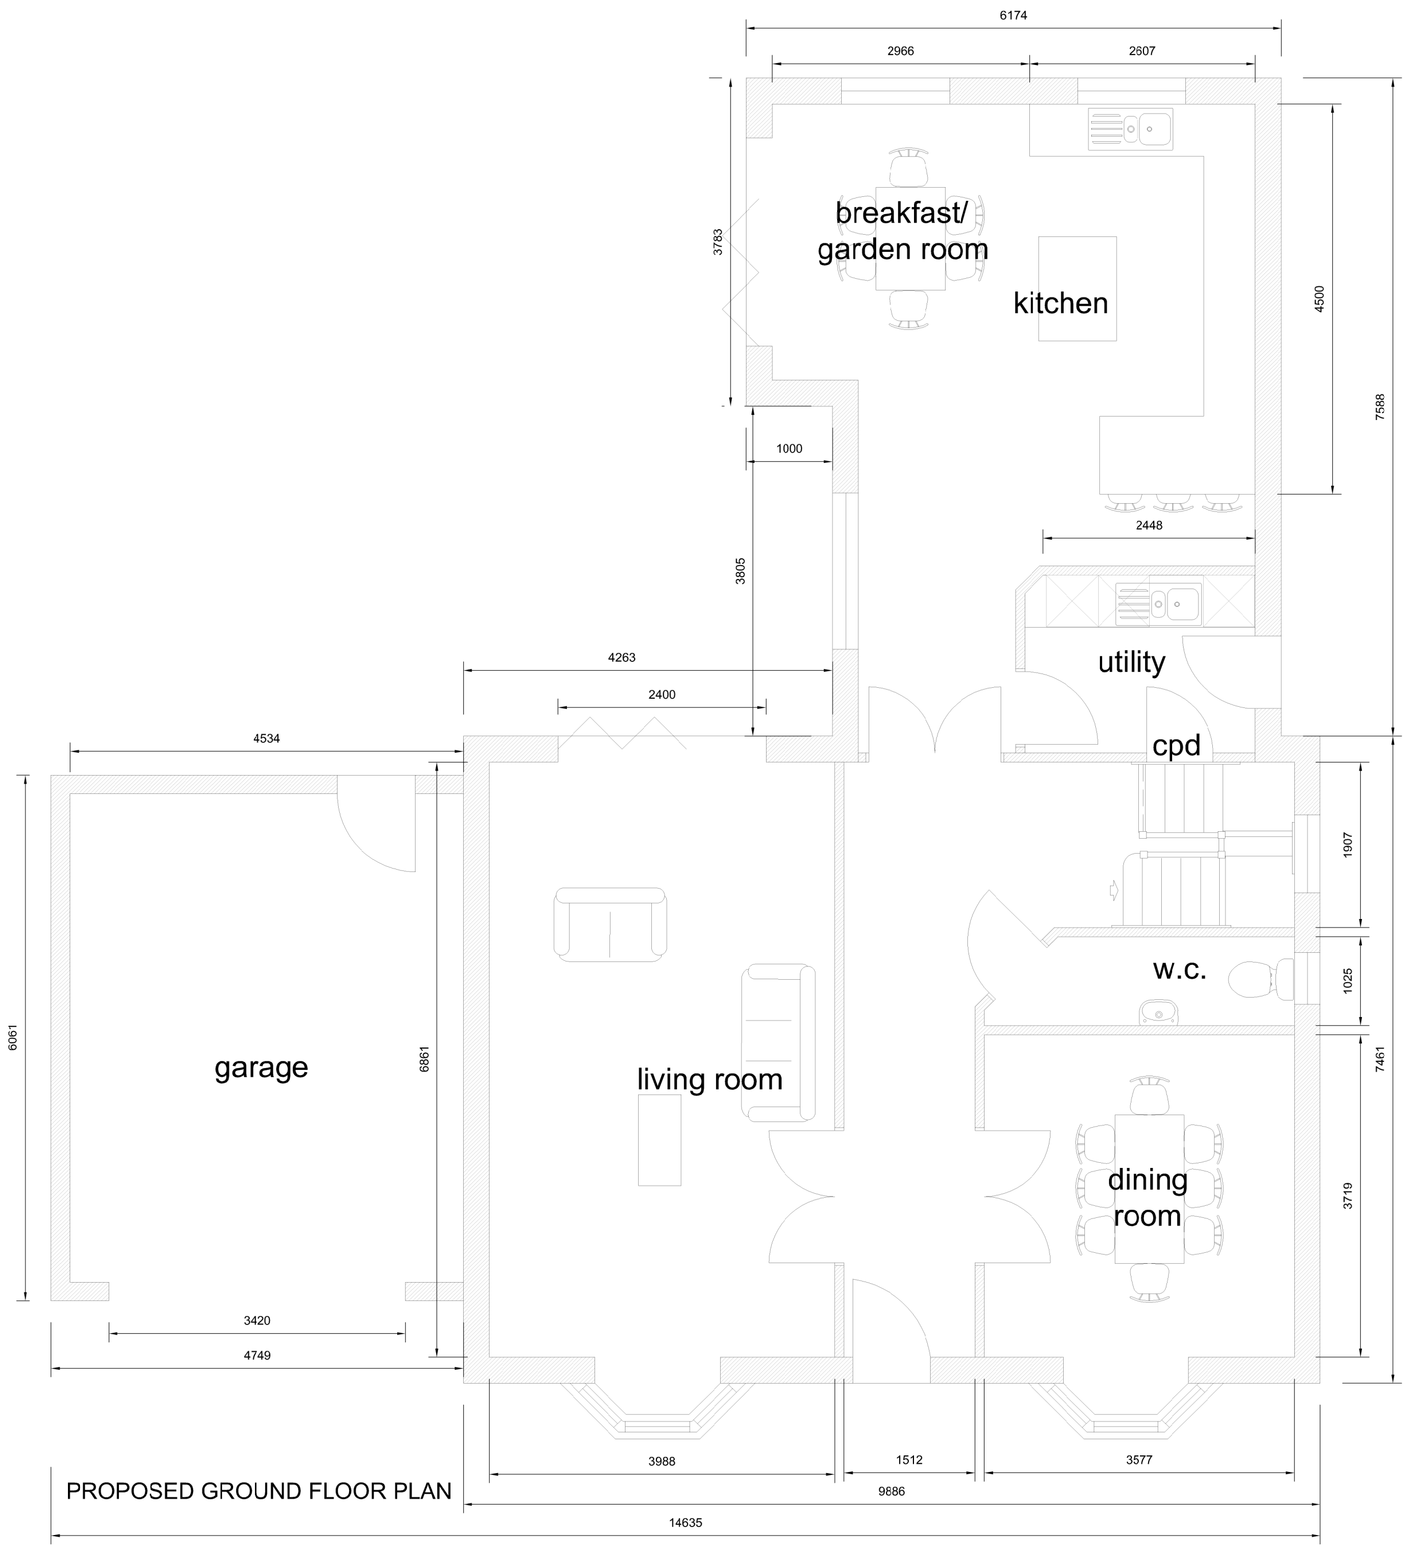

PROPOSED GROUND FLOOR PLAN

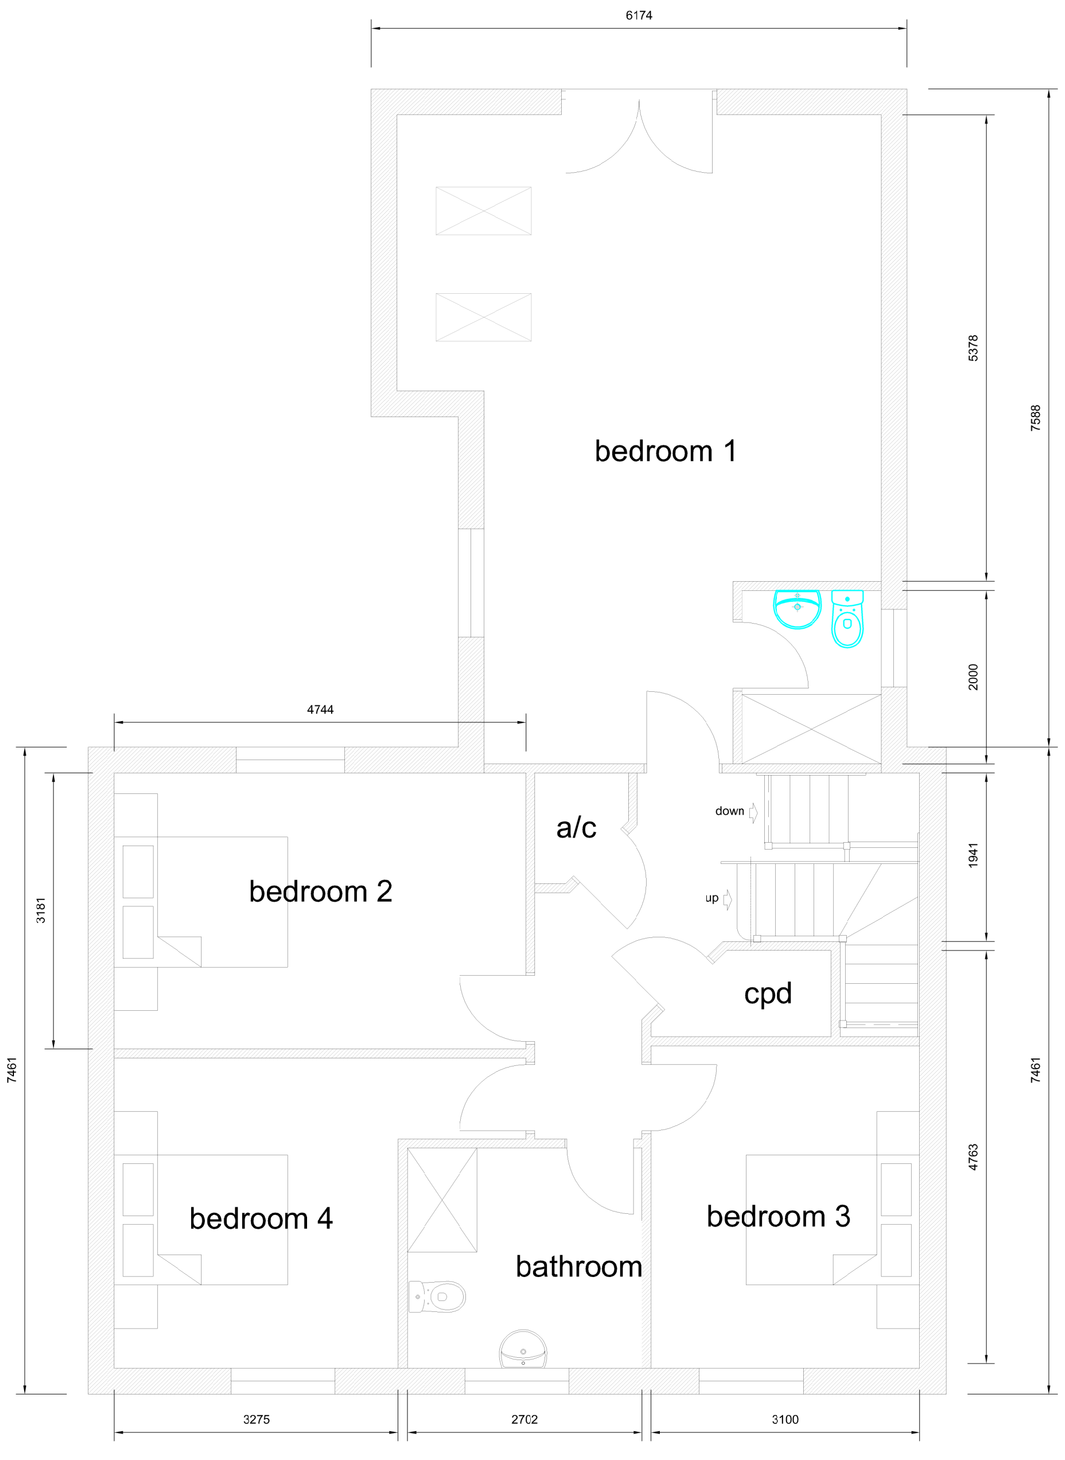

PROPOSED FIRST FLOOR PLAN

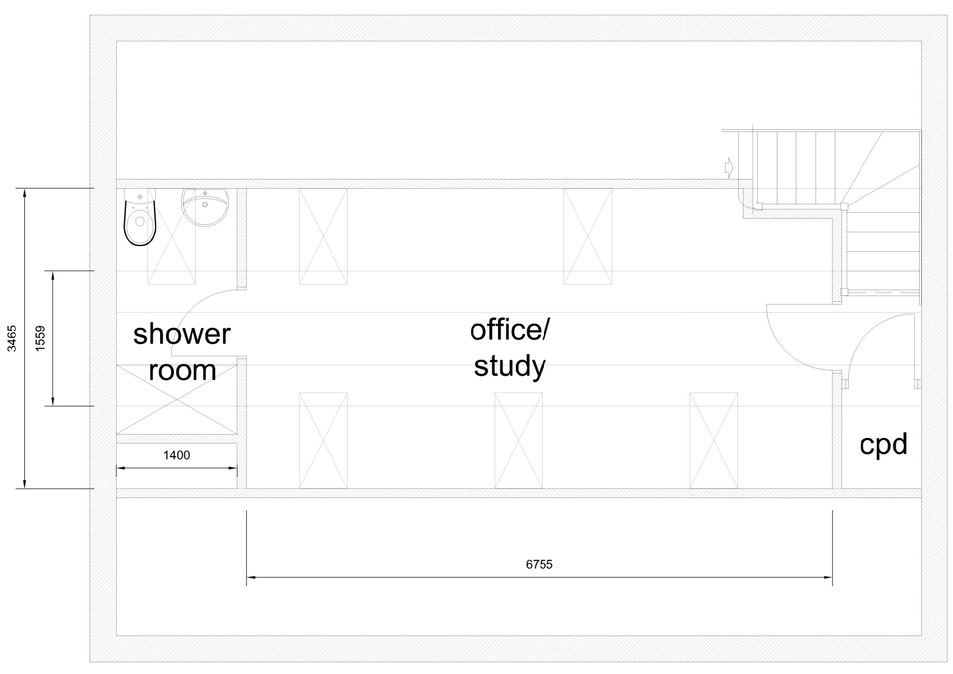

PROPOSED SECOND FLOOR PLAN

A	06/07/16	AWM	Alterations due to variation of condition application
Revision	Date	Drawn	Description

Client: Enchantment Homes

Project: Development Adj. to 37 Woodgate Road, Moulton Chapel

Drawing: Planning (Street Scene, Detached House Type, elevations & floor plans)

Scale 1:50, 1:100 @ A1 Drawn AWM Checked TAC Date 02/04/2015

Drawing No. 15/404/PA/003A

Trevor A Clay RIBA Ltd, 14 Old Fendike Road, Weston Hills, Spalding, Lincs. PE126DD
01406 380027 07778 597975 trevor@tacarchitects.co.uk www.tacarchitects.co.uk