

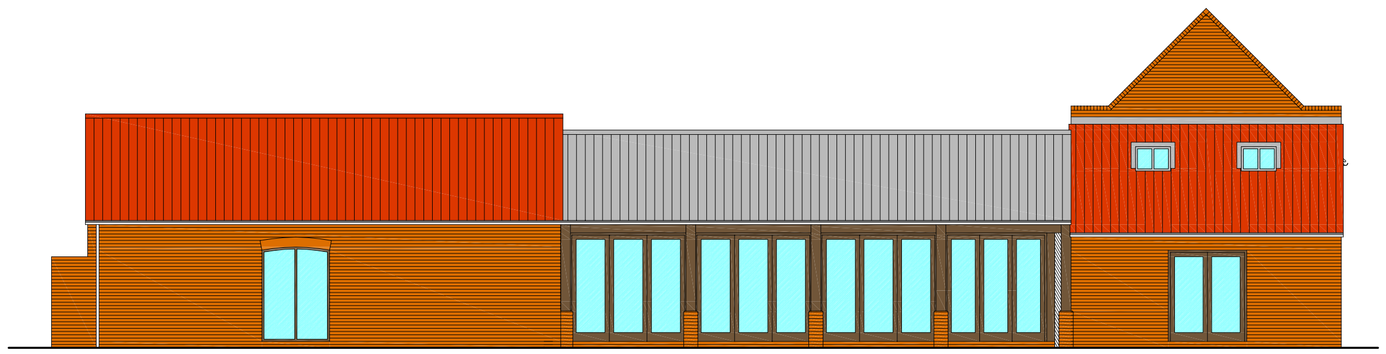


North East Elevation (1:100)

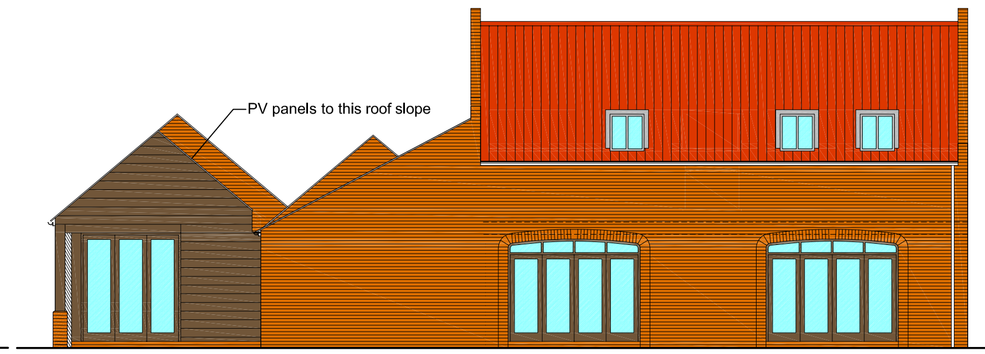

North West Elevation

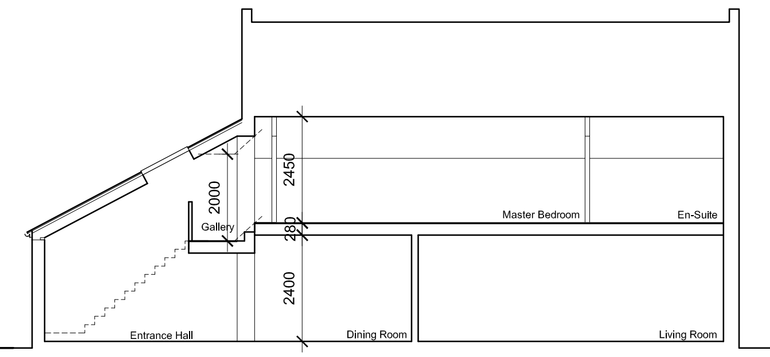

Longitudinal Section

All dimensions to be verified on site by Main Contractor before the start of any shop drawings or work whatsoever either on their own behalf or that of sub-contractors.

Report any discrepancies to the Contract Administrator at once.

This drawing is to be read with all relevant Architect's and Engineer's drawings and other relevant information.

Andrew M Wright Ltd. Registered in England & Wales No. 9399024. Registered office: 22 Church Street, Holbeach, Spalding, Lincs. PE12 7LL

LEGEND: DO NOT SCALE

Materials:-

Materials are all as per those approved under planning permission H13-0058-14.

The following additions apply to the proposals shown on this drawing:-


Link - Facing brickwork to walls and tiled roof.




South West Elevation




South East Elevation

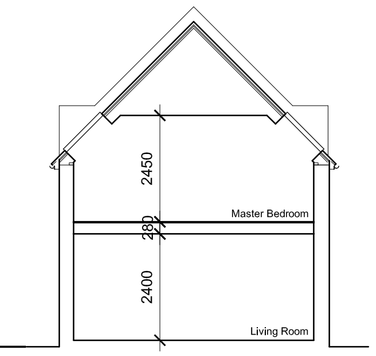


Cross Section

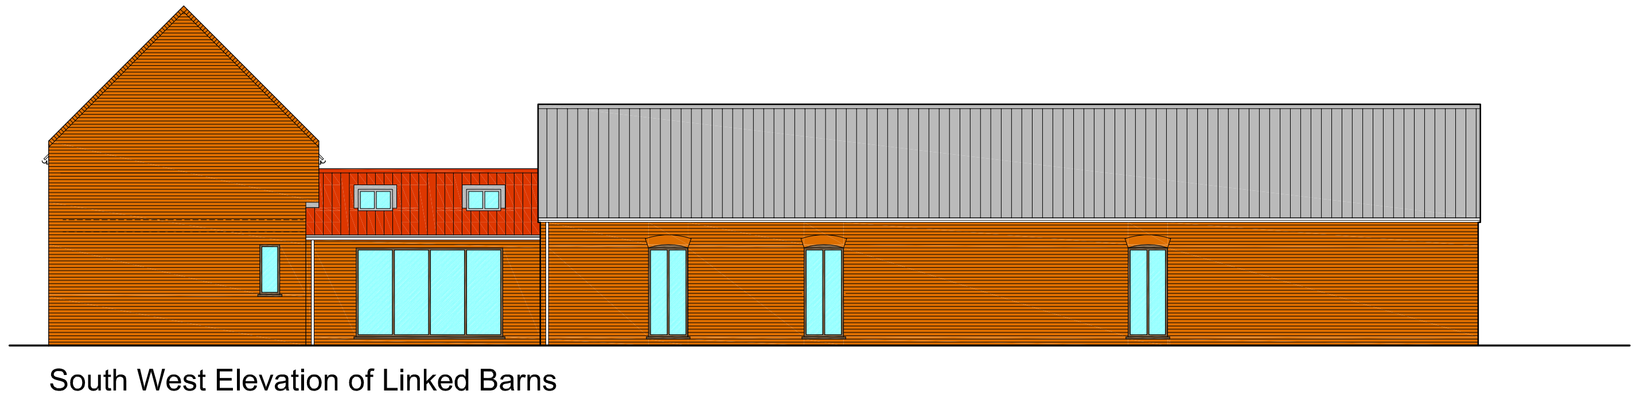


South West Elevation of Linked Barns

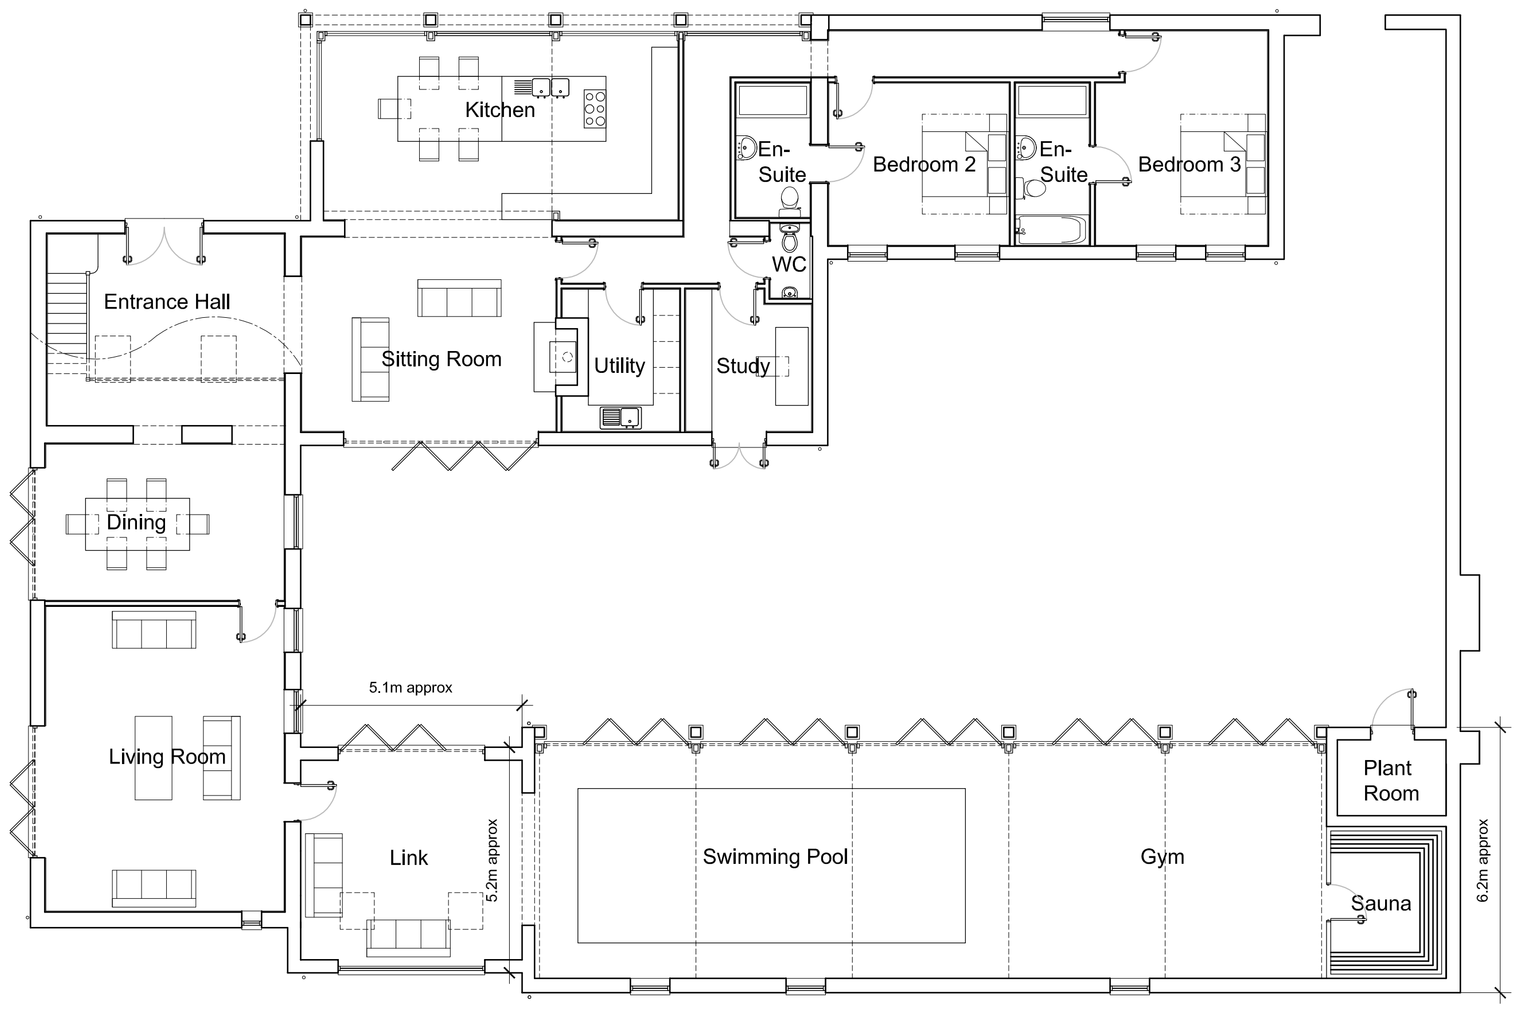


Ground Floor Plan (1:100)

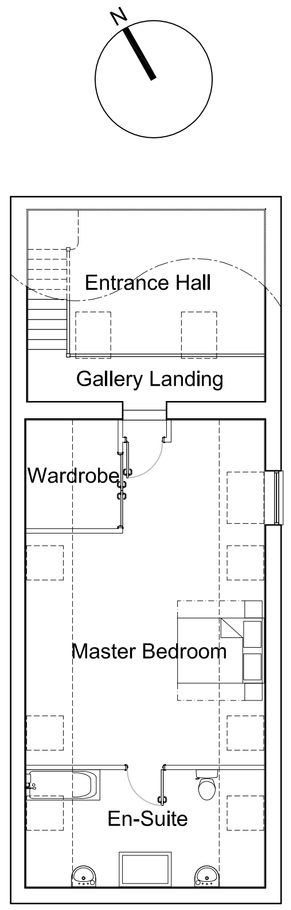

First Floor Plan (1:100)

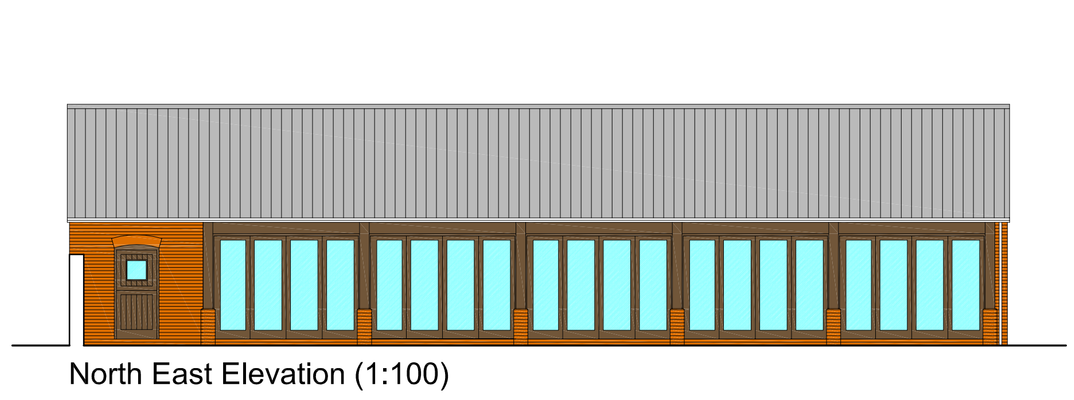


North East Elevation (1:100)

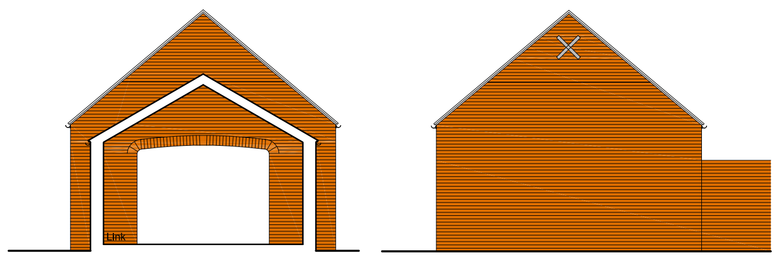


North West Elevation

South East Elevation

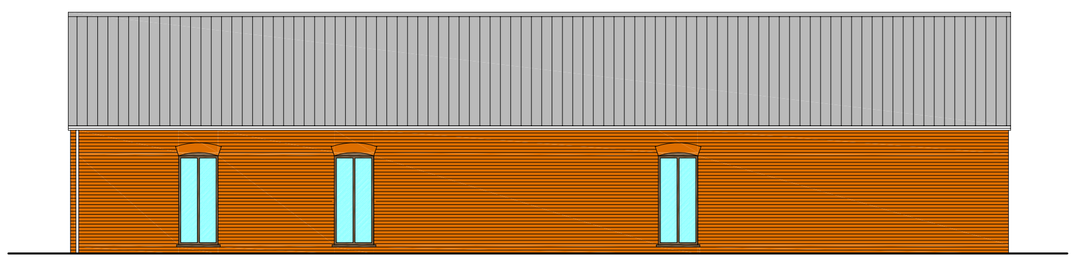

South West Elevation

Elevations of Gym/Pool Barn

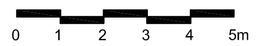

Revision:	Date:	Description:	Drw:	Chk:
P2	20.07.15	Planning Issue -	AMW	AMW

ANDREW M WRIGHT LTD
CHARTERED ARCHITECT

26 Joys Bank, Holbeach St Johns, Spalding, Lincs, PE12 8SD
Telephone: 01406 540573 Mobile: 07940 914778

Project:
Barns
Seas End Road
Spalding
Lincs

Drawing Title:
Proposed Plans, Elevations & Sections

Client:
D Brown Building Contractors Ltd

Drawn:	Checked:	Date:	Scale:	Paper Size:
AMW	AMW	05.02.15	1:100	A1

Job No.:	Dwg No.:	Stage:	Revision:
061301	PD102	Planning	P2