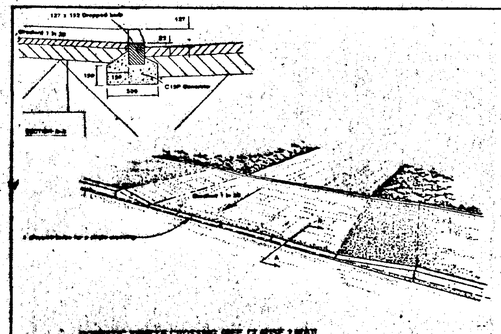


DOMESTIC VEHICLE CROSSING (REF. CLAUSE 7.9(h))

DOMESTIC VEHICLE CROSSING
(Flexible Construction)

1. Excavate for as necessary and compact the formation prior to laying any foundation material. Provide, lay and compact using vibrating compaction equipment 380mm finished thickness of non-frost susceptible crushed rock, crushed slag or crushed concrete to Type 1 grading. If CBR values are below 2% an approved Geotextile or an extra 150mm of sub-base will be required.
2. Provide, lay and compact 50mm finished thickness of 20mm nominal size dense bitumen macadam basecourse to BS: 4987 using 100 pen bitumen binder. Void content 2.8%.
3. Provide, lay and compact 25mm finished thickness of 6mm nominal size bitumen macadam wearing course to BS: 4987 using 100 pen bitumen binder. Void content 2.10%.

LANDSCAPING & TREE PLANTING SCHEME


A	HAWTHORN (CRATAEGUS OXYACANTHOIDES) FEATHERED
B	WHITEBEAM (SORBUS ARIA LUTESCENS) FEATHERED
C	SILVER BIRCH (BETULA PENDULA) FEATHERED
D	BEECH (FAGUS SYLVATICA) FEATHERED
E	EXISTING FRONTAGE HEDGE TO BE RETAINED AT A HEIGHT OF AT LEAST 1 METRE.

ALL BOUNDARIES TO BE DEFINED BY CONCRETE POST & WIRE FENCES.

All planting to be in accordance with BS 4428:1989 and amendment No. 1 (1991)

All trees to be planted with minimum 0.6m² plastic mulch mat and to be staked, tied and tubed.

1/3 to 1/2 bag of peat free tree and shrub planting compost to be incorporated into backfill for each tree hole.

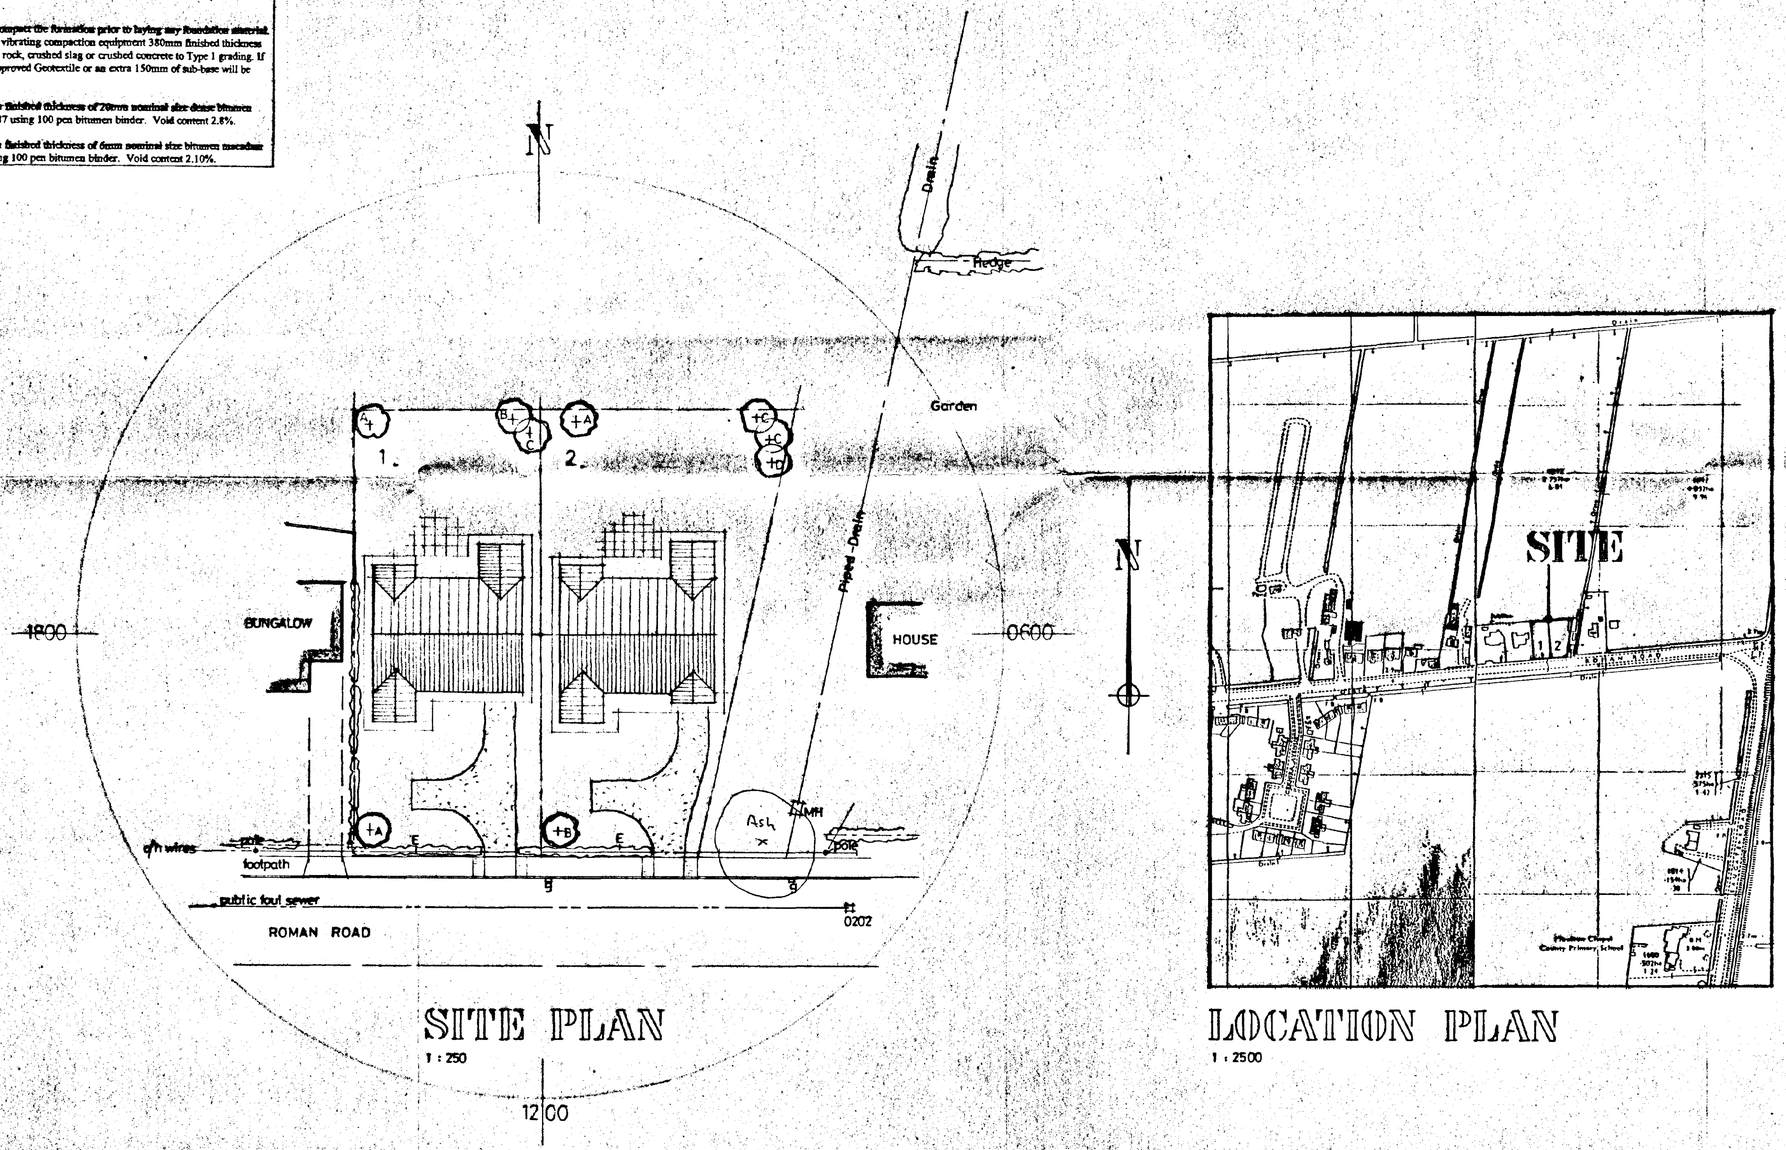

SITE PLAN
1 : 250

LOCATION PLAN
1 : 2500

SOUTH HOLLAND DC
HOUSING & PLANNING
06 JUL 1998
Ref: 0631/98

SOUTH HOLLAND DC
HOUSING & PLANNING
19 JUN 1998
Ref: 0630/98

G. R. MERCHANT
I.ENG AMICE, FIWO,
ARCHITECTURAL, STRUCTURAL
& LAND DRAINAGE CONSULTANT
TEL: HOLBEACH (01406) 490800

PROJECT:
RESIDENTIAL DEVELOPMENT
ROMAN ROAD
MOULTON CHAPEL

CLIENT:
C.J. BOLAND

DETERMINED PLAN


SCALES:	DATE:
AS INDICATED	*JUNE 1998*
G.R.MERCHANT	DRAWING No.: *CJB.MC.01*

REVISIONS:


DO NOT SCALE FROM THIS DRAWING
This drawing is copyright and may not be altered, traced, photographed or used for any purpose other than that for which it is issued.
The General Contractor is to check all dimensions on site and report discrepancies to the Architect.
All details shown on this drawing including foundations are based upon typical site conditions related to the area. No responsibility can be accepted for abnormal conditions which may be discovered during construction unless reported to the Architect so that design amendments may be considered. Site soil surveys are recommended in respect of foundations to establish specific site conditions before foundation work is undertaken.

SUMMIT 2299 4961

9046 1194T

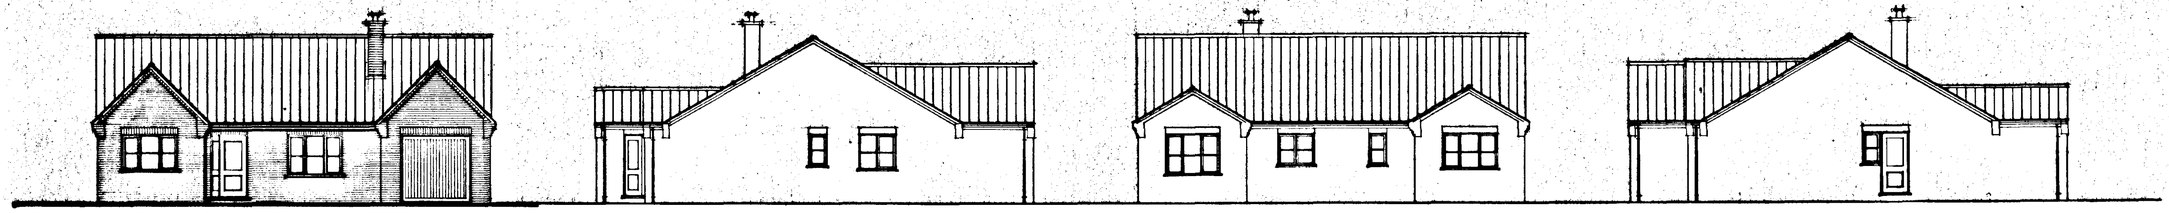

FRONT SIDE REAR SIDE

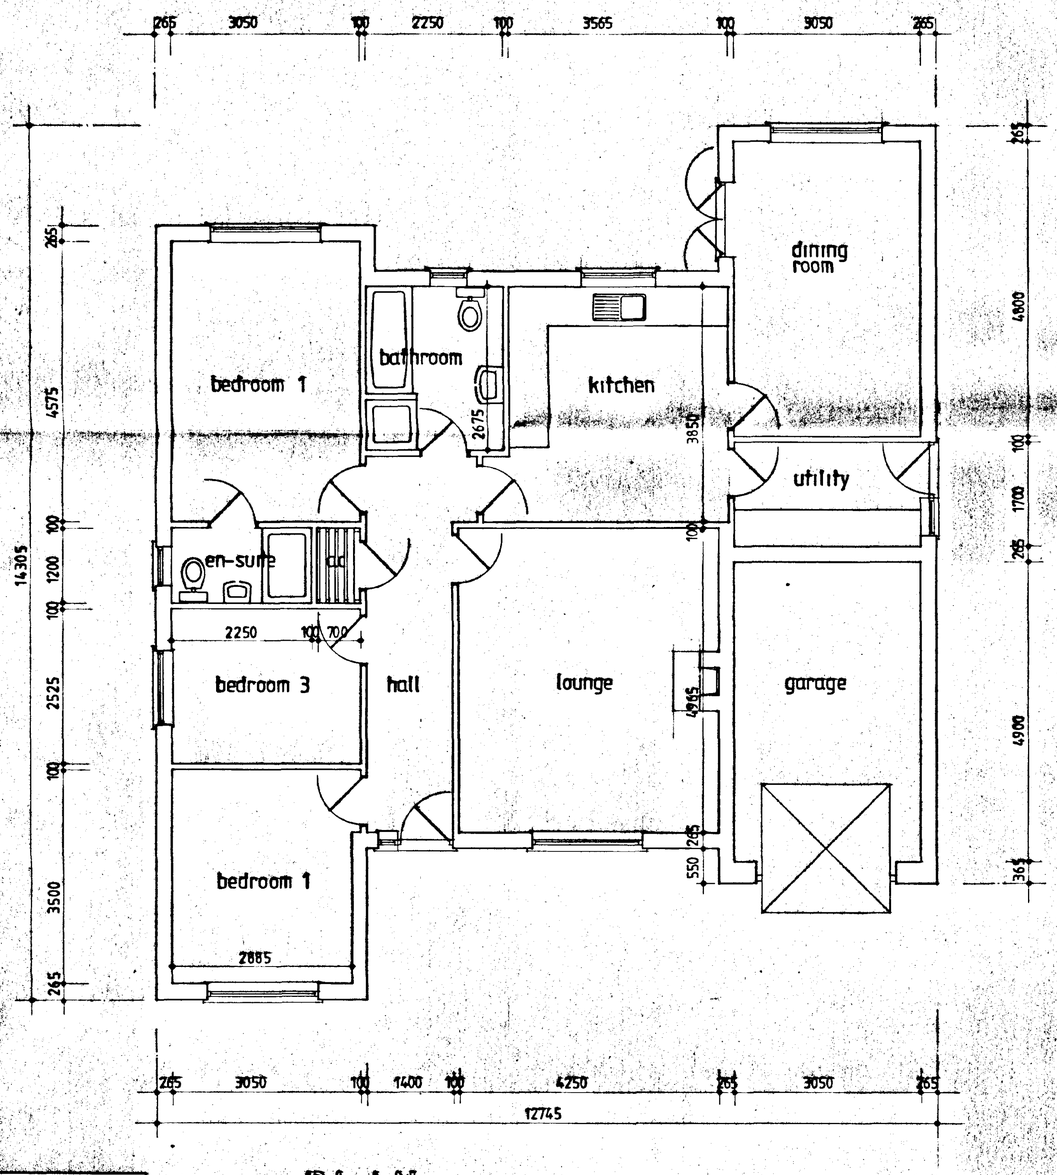

PLAN

DO NOT SCALE FROM THIS DRAWING

This drawing is copyright and may not be altered, traced, photographed or used for any purpose other than that for which it is issued. The General Contractor is to check all dimensions on site and report discrepancies to the Architect.

All details shown on this drawing including foundations are based upon typical site conditions related to the area. No responsibility can be accepted for abnormal conditions which may be discovered during construction unless reported to the Architect so that design amendments may be considered. Site soil surveys are recommended in respect of foundations to establish specific site conditions before foundation work is undertaken.

SUMMIT 2299 4967

SOUTH HOLLAND DC
HOUSING & PLANNING
06 JUL 1998
Ref: 0694/98

SOUTH HOLLAND DC
HOUSING & PLANNING
19 JUN 1998
Ref: 0630/98

G. R. MERCHANT
I.ENG AMICE, FIWO,
ARCHITECTURAL, STRUCTURAL
& LAND DRAINAGE CONSULTANT
TEL: HOLBEACH (01406) 490800

PROJECT:
3 BEDROOM BUNGALOW & GARAGE

CLIENT:
C.J. BOLAND

DETERMINED
PLAN

SCALES: *1/50 1/100*

DATE: *JUNE 1998*

DRAWING No.: *CJB-MC.2*

REVISIONS:

PLOT 2

8048-11947