




FRONT

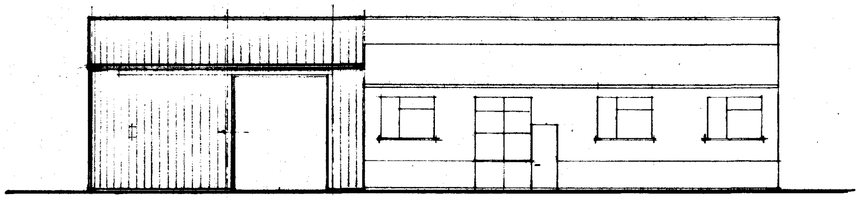


SIDE

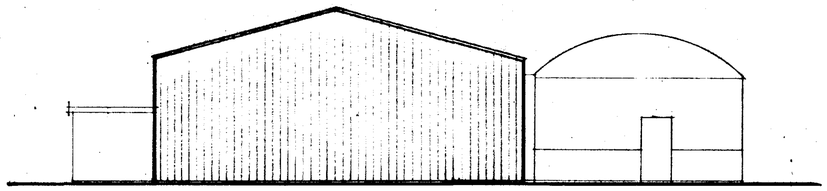


REAR

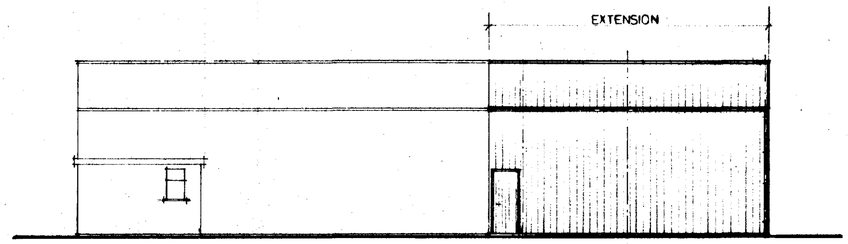

SIDE

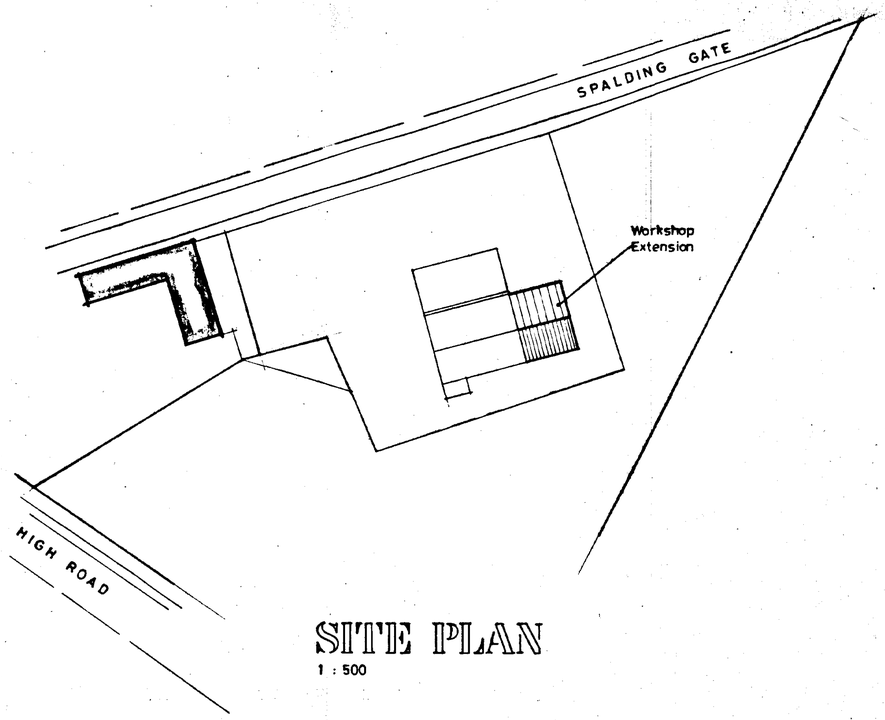

SITE PLAN
1 : 500

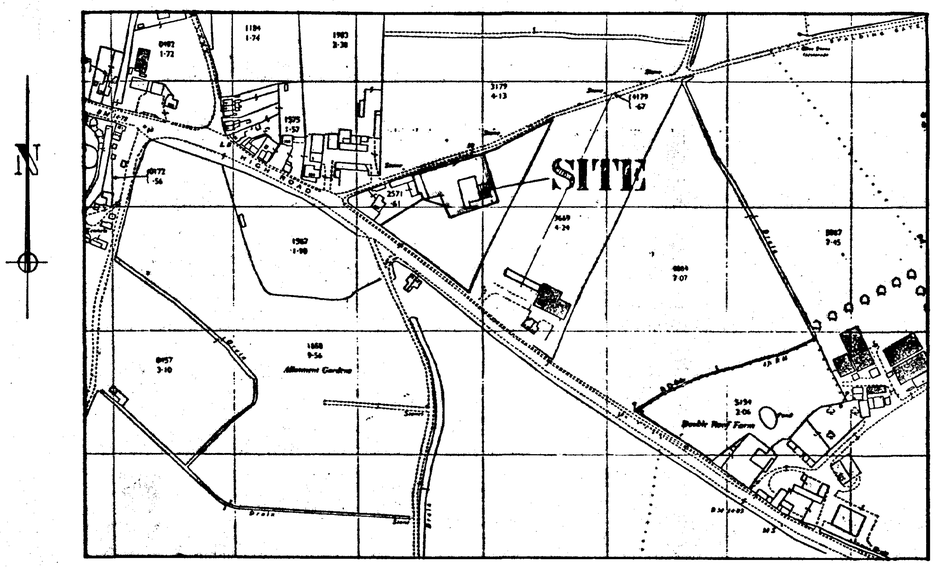

LOCATION PLAN
1 : 2500

DETERMINED PLAN

SOUTH HOLLAND DC
HOUSING & PLANNING
-1 JUN 2000
Ref: 0697/00

DO NOT SCALE FROM THIS DRAWING
This drawing is copyright and may not be altered, traced, photographed or used for any purpose other than that for which it is issued.
The General Contractor is to check all dimensions on site and report discrepancies to the Architect.
All details shown on this drawing including foundations are based upon typical site conditions related to the area. No responsibility can be accepted for abnormal conditions which may be discovered during construction unless reported to the Architect so that design amendments may be considered. Site soil surveys are recommended in respect of foundations to establish specific site conditions before foundation work is undertaken.

G. R. MERCHANT
I.ENG AMICE, FIWO,
ARCHITECTURAL, STRUCTURAL
& LAND DRAINAGE CONSULTANT
TEL: HOLBEACH (01406) 490800


PROJECT:
EXTENSION TO AGRICULTURAL WORKSHOP
SPALDING GATE
MOULTON

CLIENT:
G & D ENGINEERING (MOULTON) LTD

SCALES:	DATE:
1/100 (unless otherwise stated)	*MAY 2000*
G.R. MERCHANT.	DRAWING No.: *017/00/01*

REVISIONS:

Burrows DS (UK) 99562

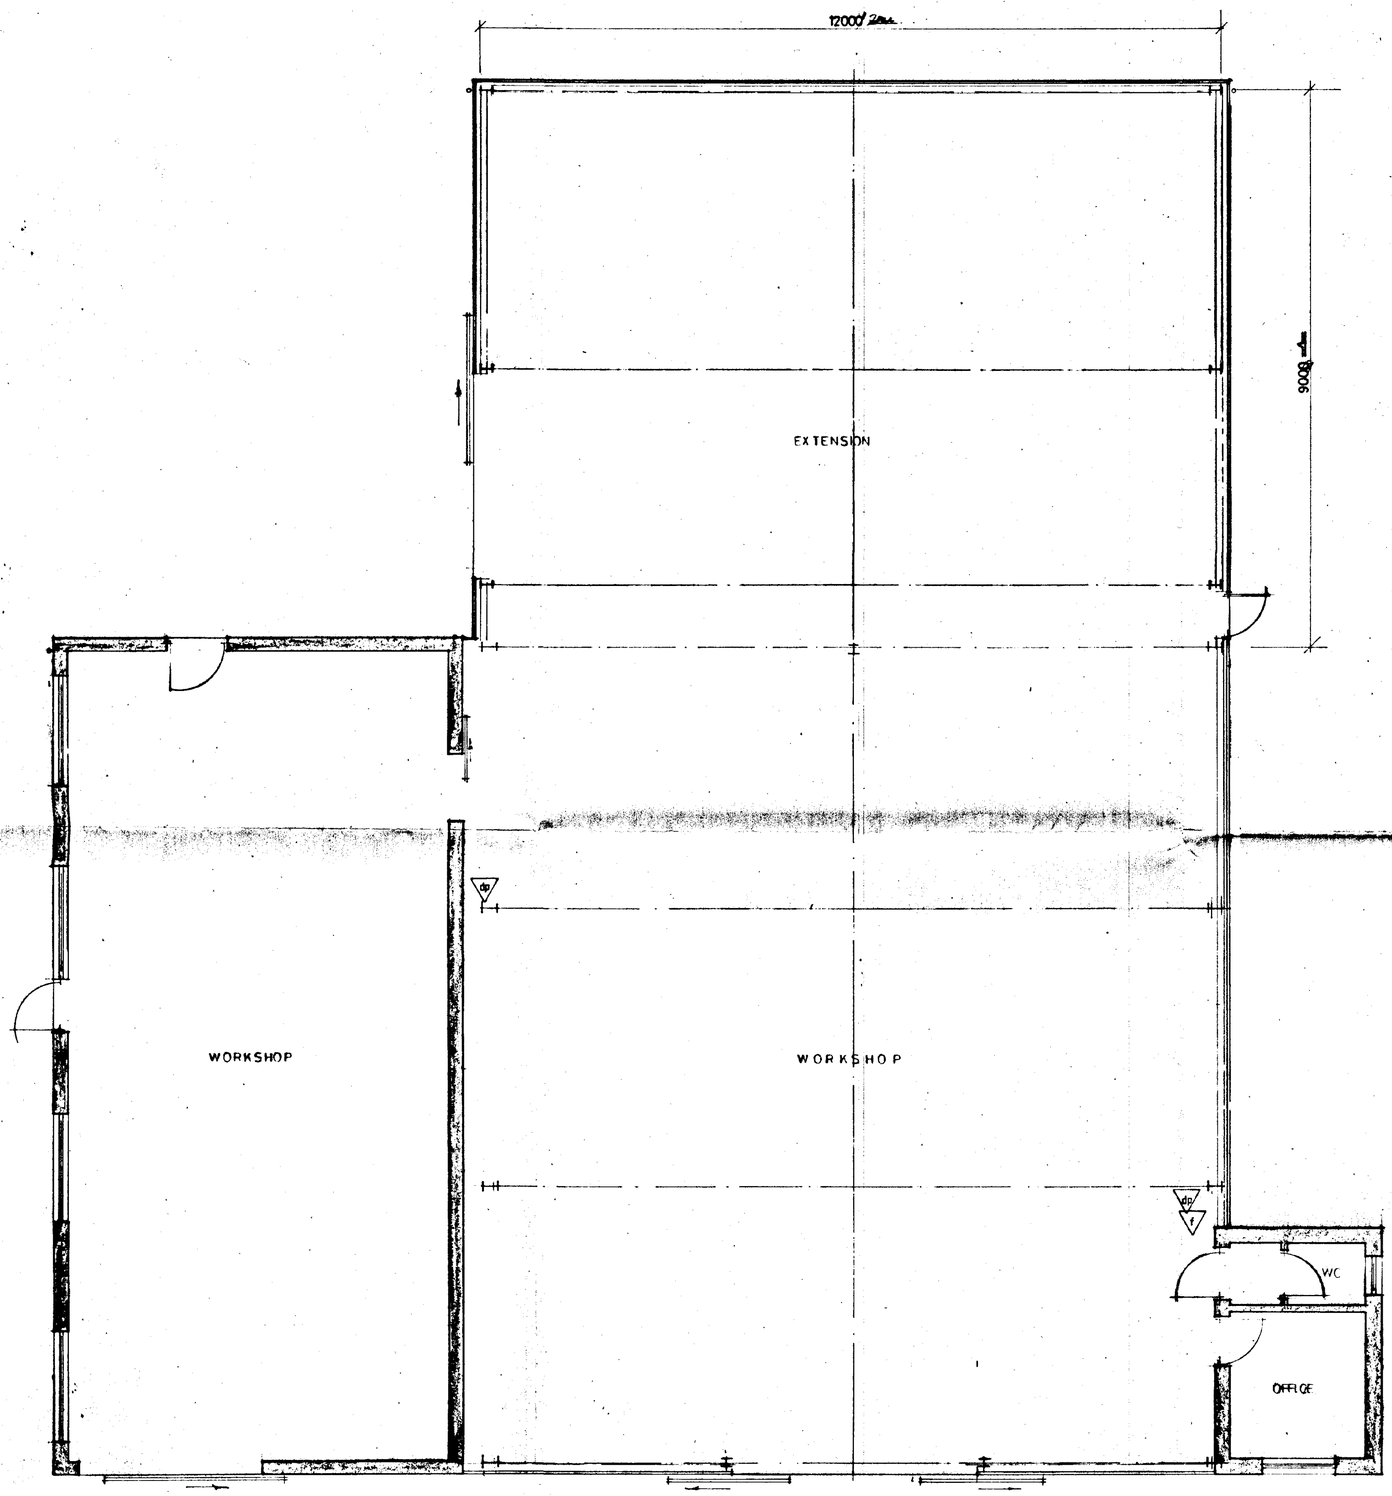

PLAN

DETERMINED PLAN

SOUTH HOLLAND DC
HOUSING & PLANNING
-1 JUN 2000
Ref: 0699/00

G. R. MERCHANT
I.ENG AMICE, FIWO,
ARCHITECTURAL, STRUCTURAL
& LAND DRAINAGE CONSULTANT
TEL: HOLBEACH (01406) 490800

PROJECT:
EXTENSION TO AGRICULTURAL WORKSHOP
SPALDING GATE
MOULTON

CLIENT:
G & D ENGINEERING (MOULTON) LTD

SCALES: *1/50*
DATE: *MAY 2000*
G.R. MERCHANT
DRAWING No.: *017/00/02*
REVISIONS:

DO NOT SCALE FROM THIS DRAWING
This drawing is copyright and may not be altered, traced, photographed or used for any purpose other than that for which it is issued.
The General Contractor is to check all dimensions on site and report discrepancies to the Architect
All details shown on this drawing including foundations are based upon typical site conditions related to the area. No responsibility can be accepted for abnormal conditions which may be discovered during construction unless reported to the Architect so that design amendments may be considered. Site soil surveys are recommended in respect of foundations to establish specific site conditions before foundation work is undertaken.

Summit DS (UK) 99962