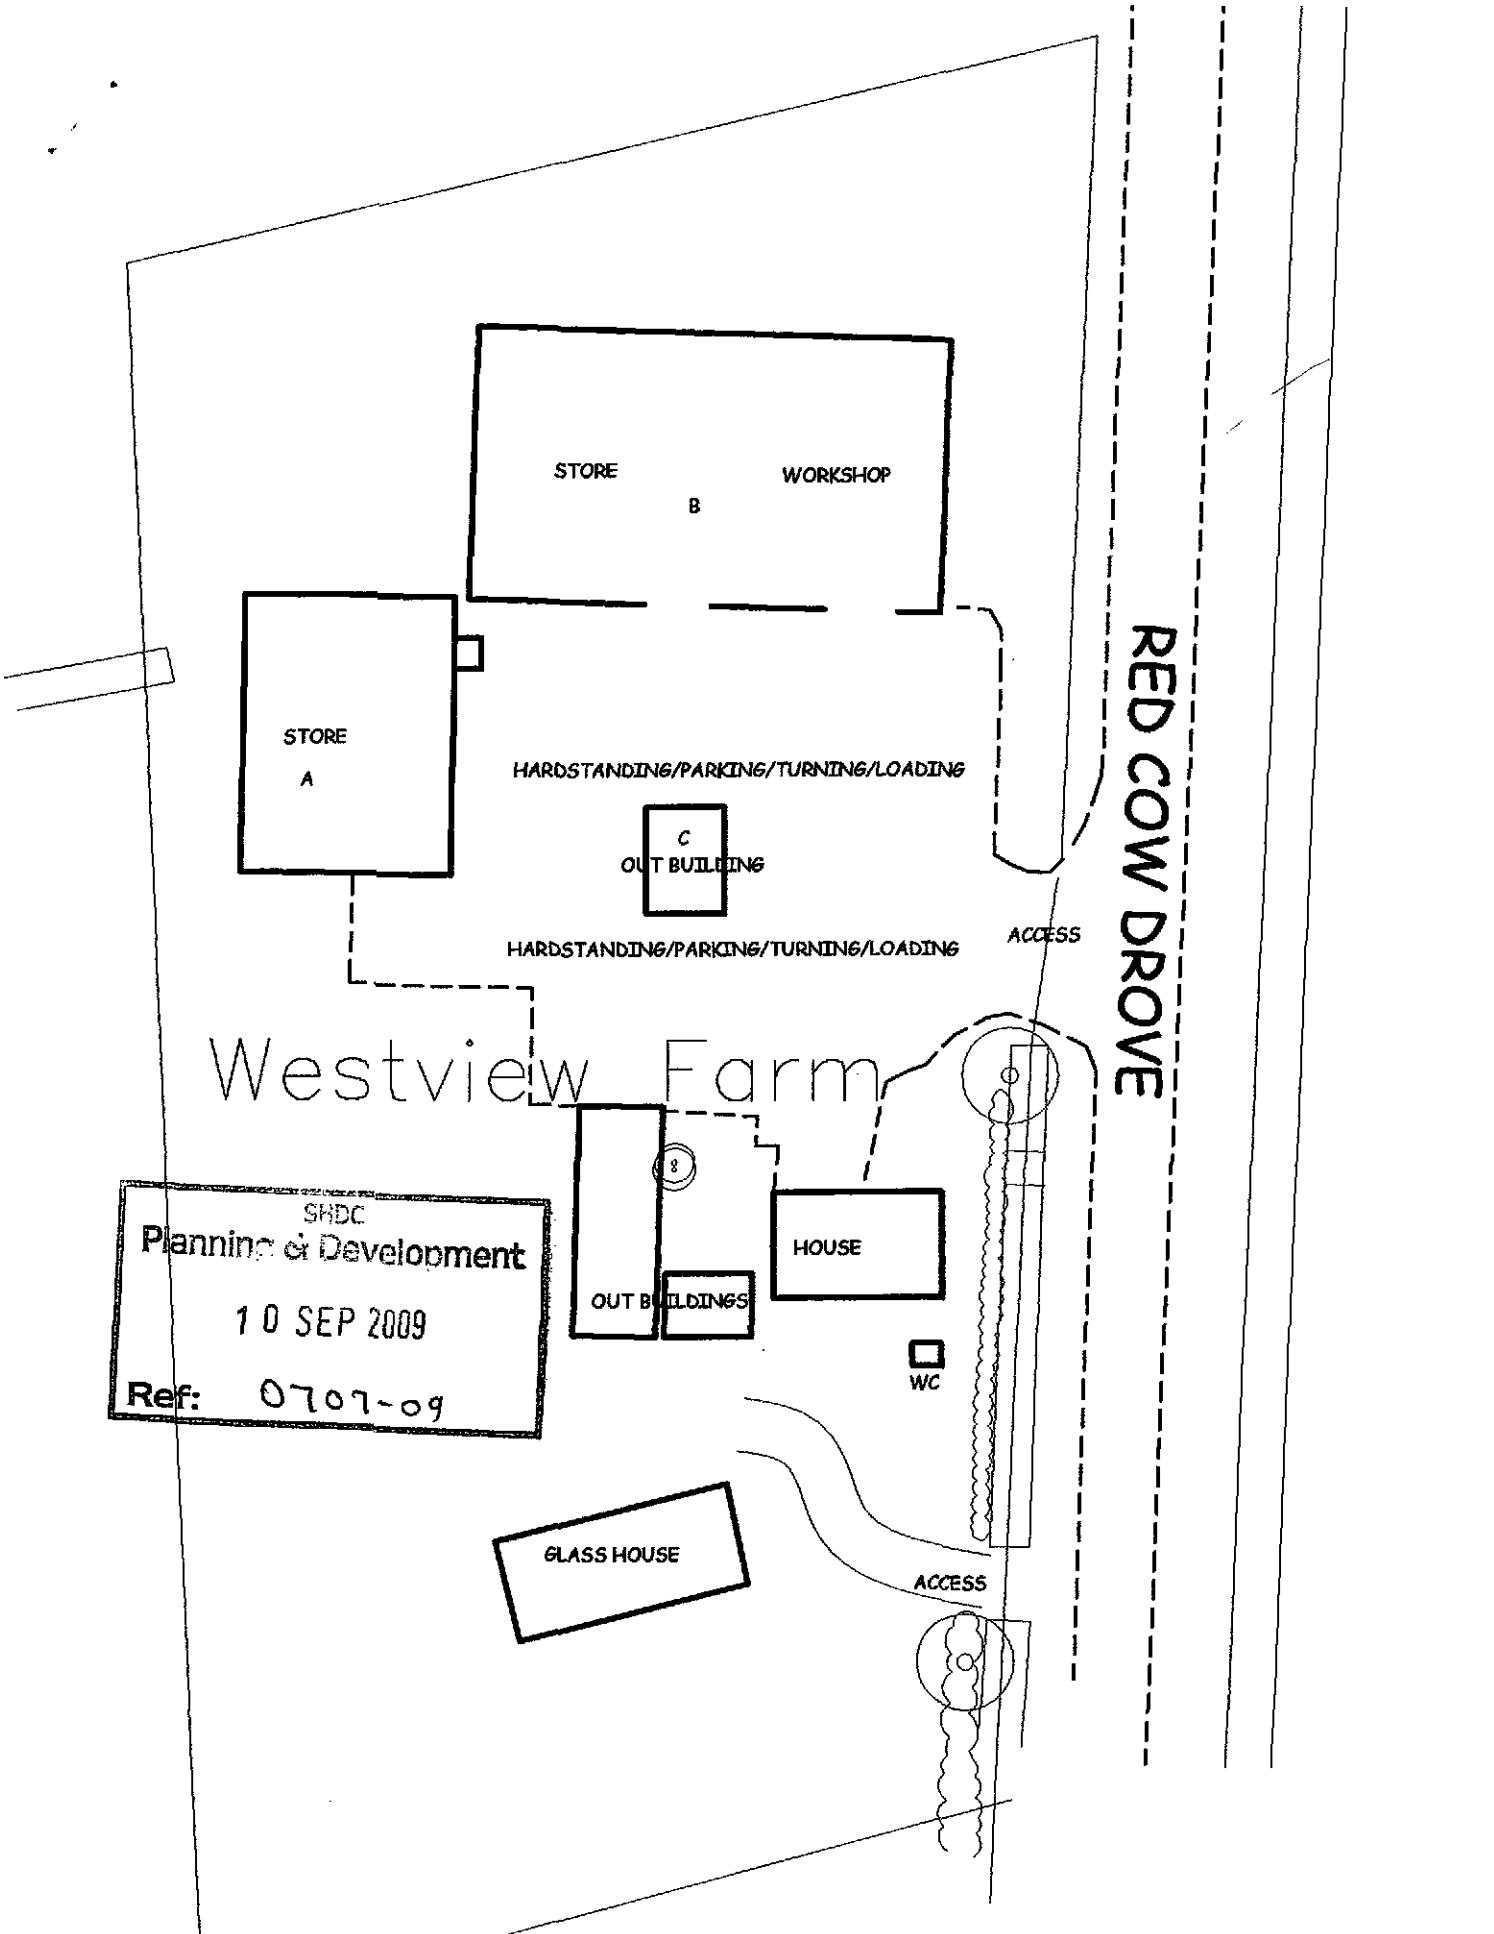


SHDC
Planning & Development
10 SEP 2009
Ref: 0707-09

DO ARCHITECTURAL SERVICES LIMITED
ARCHITECTURAL AND PLANNING SERVICES
The Barn, Partney Mill, Spilsby, Lincolnshire, PE24 4PE
TEL NO. 01790 752865 & 01529 300611

Client MR S HOLBROOK

Project CHANGE OF USE AND DEMOLITION OF SHED

Drawing Title Existing Site Plans

Drawing number Dc/89H/01


Scale 1:500

Drawn db


Revision

Date JULY 09


Checked

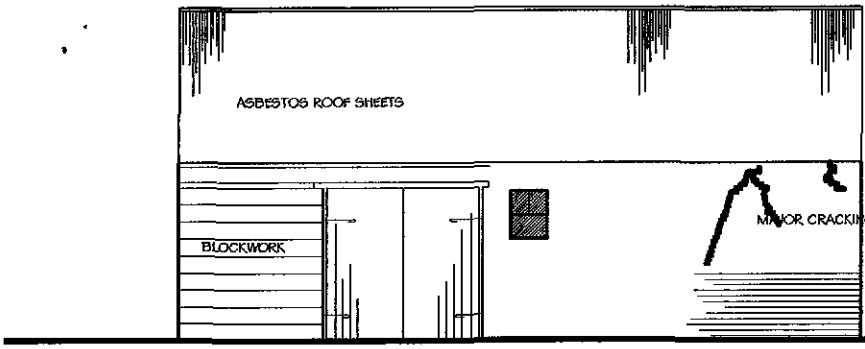


NORTH ELEVATION

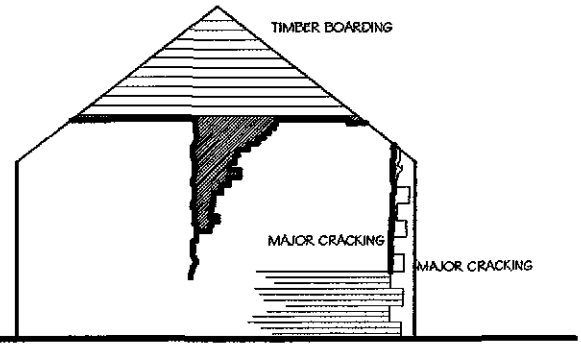


EAST ELEVATION

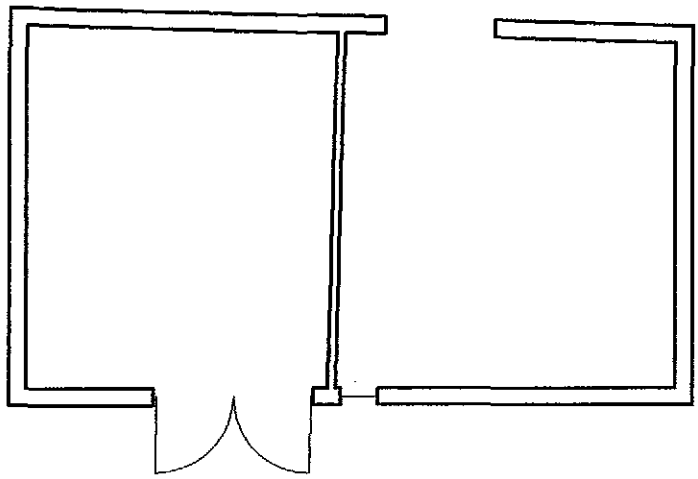

EXISTING GROUND FLOOR PLAN

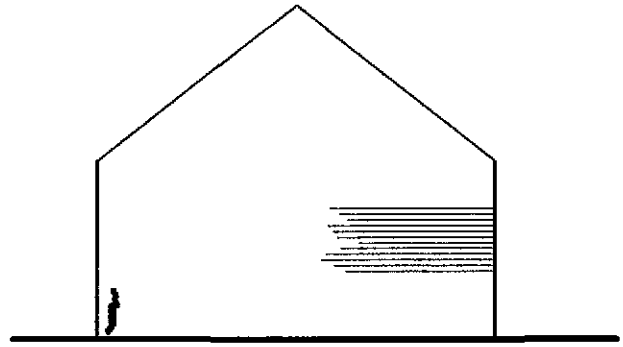

WEST ELEVATION

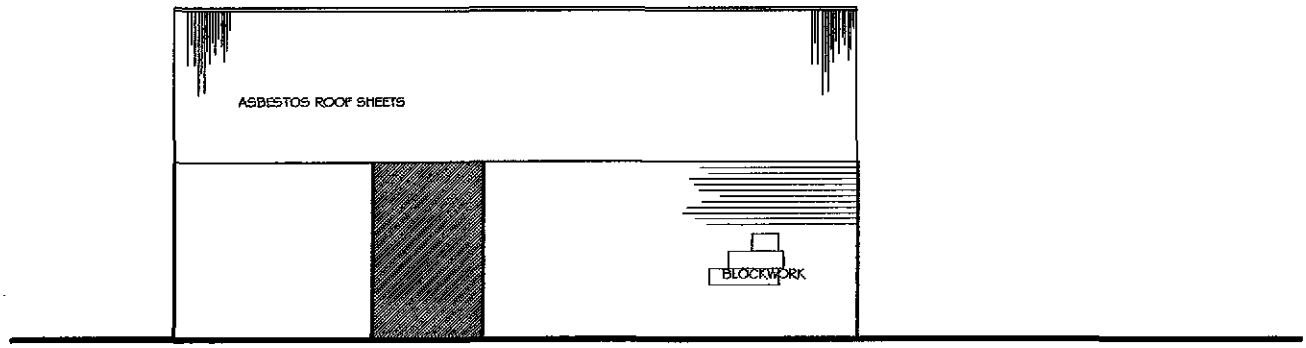

SOUTH ELEVATION

DO ARCHITECTURAL SERVICES LIMITED
ARCHITECTURAL AND PLANNING SERVICES
The Barn, Partney Mill, Spilsby, Lincolnshire, PE24 4PE
TEL NO. 01790 752865 & 01529 309611

Client: MR S HOLBROOK

Project: CHANGE OF USE AND DEMOLITION OF SHED

Drawing Title: Shed Plans and Elevations

Drawing number: Dc/89H/04


Scale: 1:100

Drawn:

Revision:

Date: JULY 09


Checked:

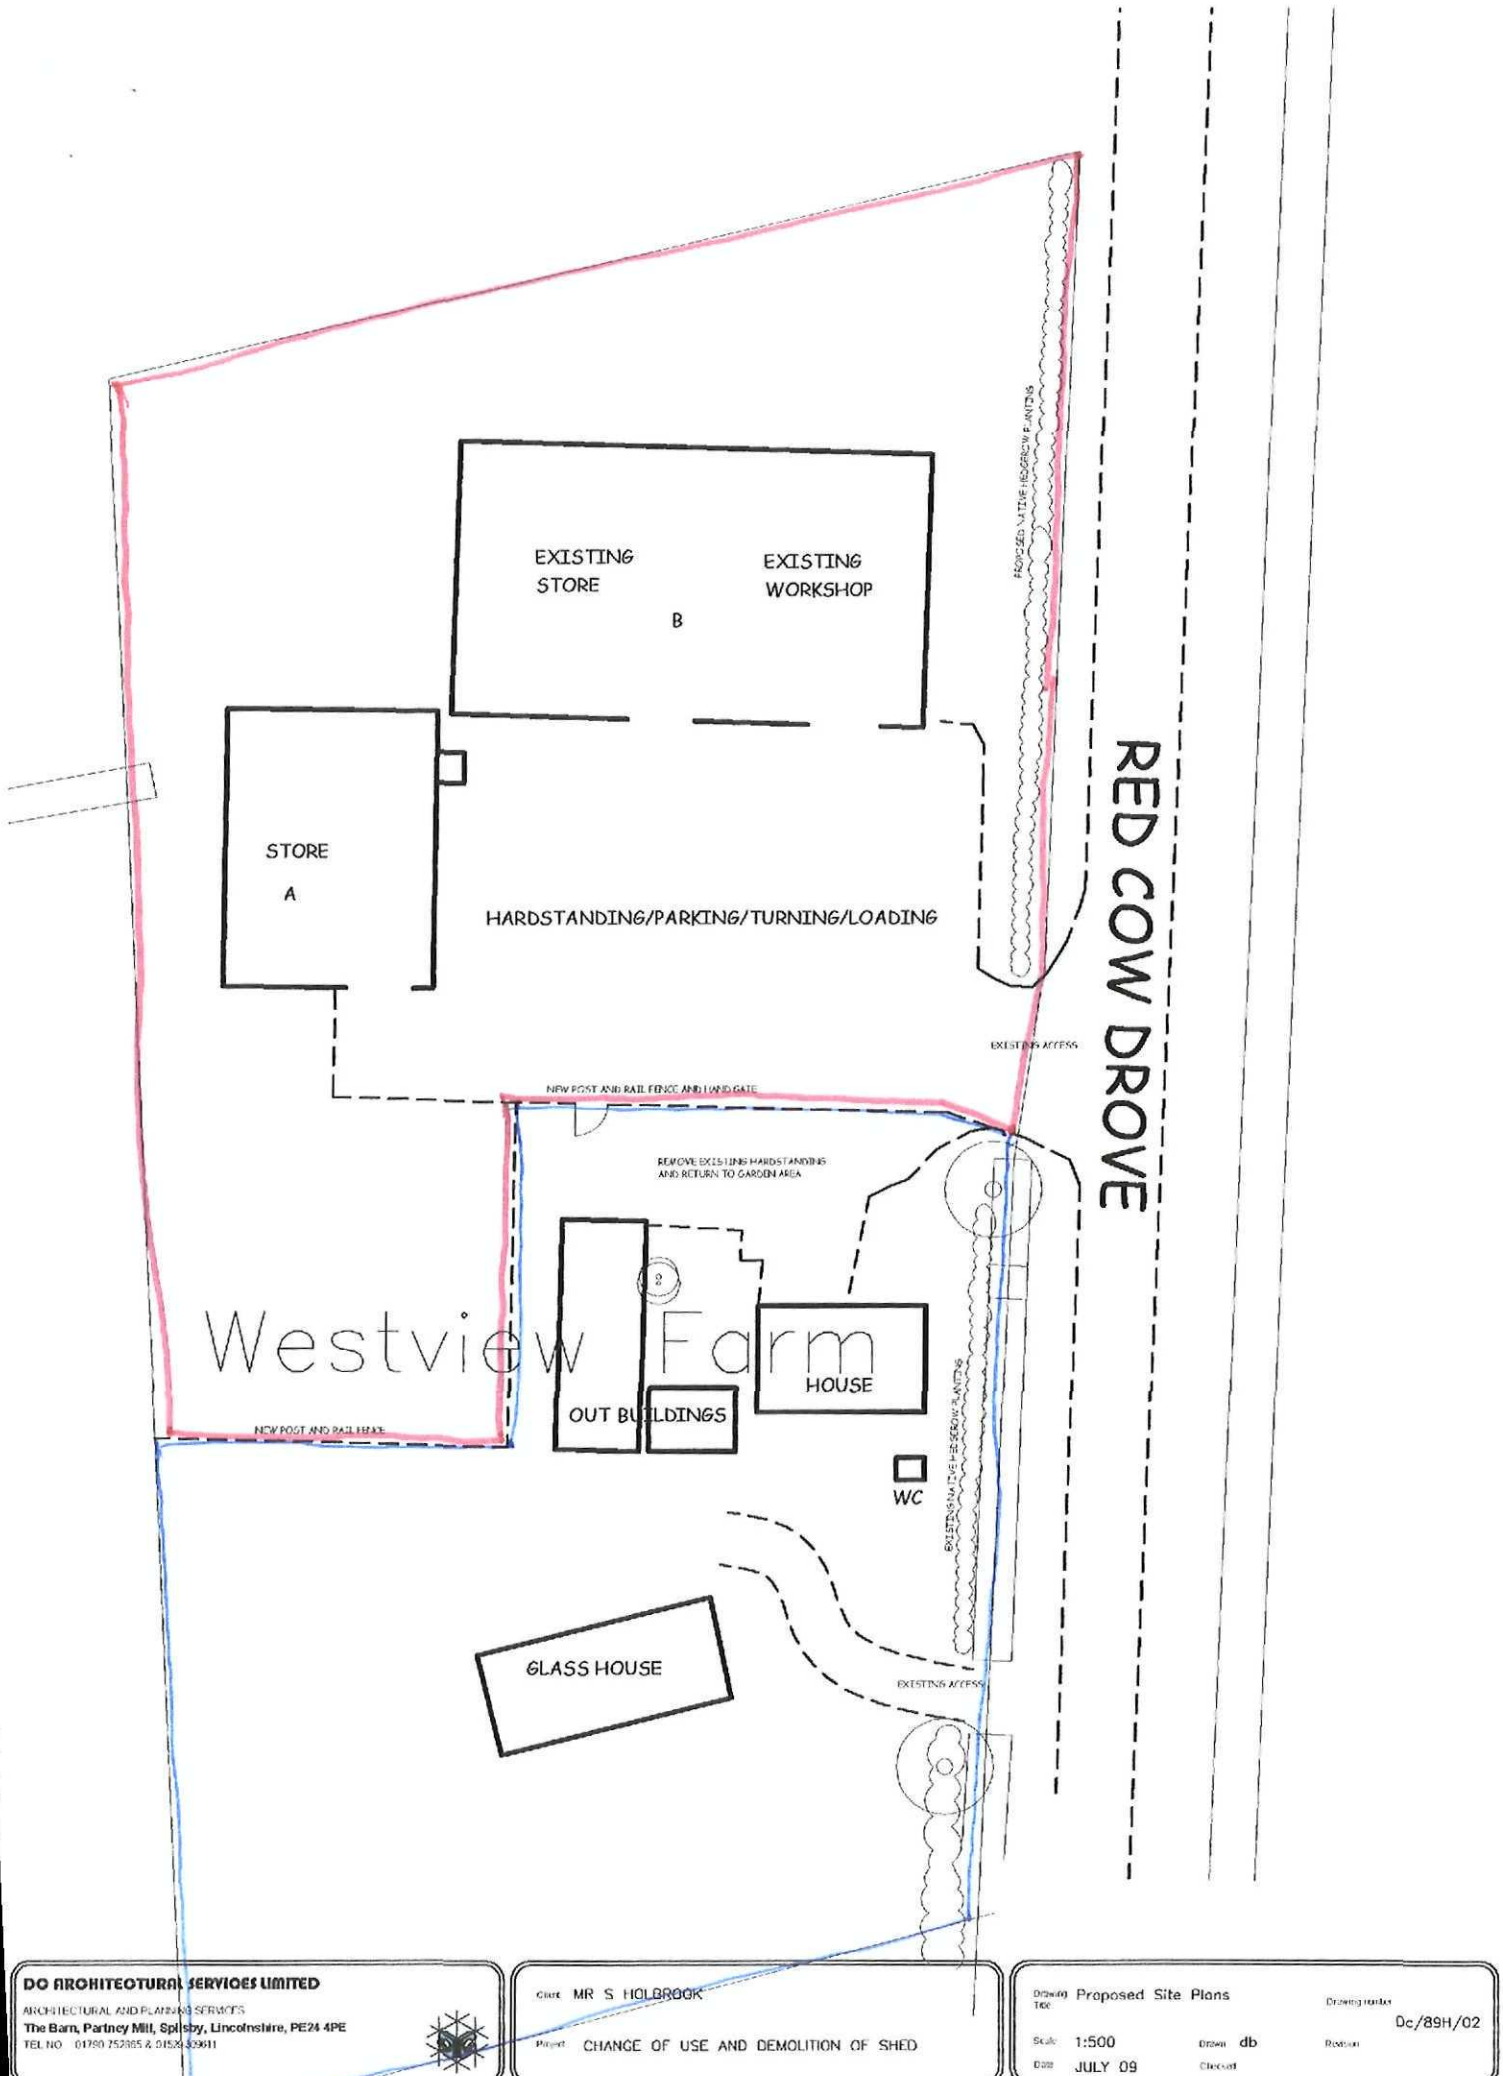

DO ARCHITECTURAL SERVICES LIMITED
ARCHITECTURAL AND PLANNING SERVICES
The Barn, Partney Mill, Spilsby, Lincolnshire, PE24 4PE
TEL NO 01790 752385 & 01526 359611

Client MR S HOLBROOK
Project CHANGE OF USE AND DEMOLITION OF SHED

Drawing Title: Proposed Site Plans
Drawing number: Dc/89H/02
Scale: 1:500
Drawn: db
Revision:
Date: JULY 09
Checked:

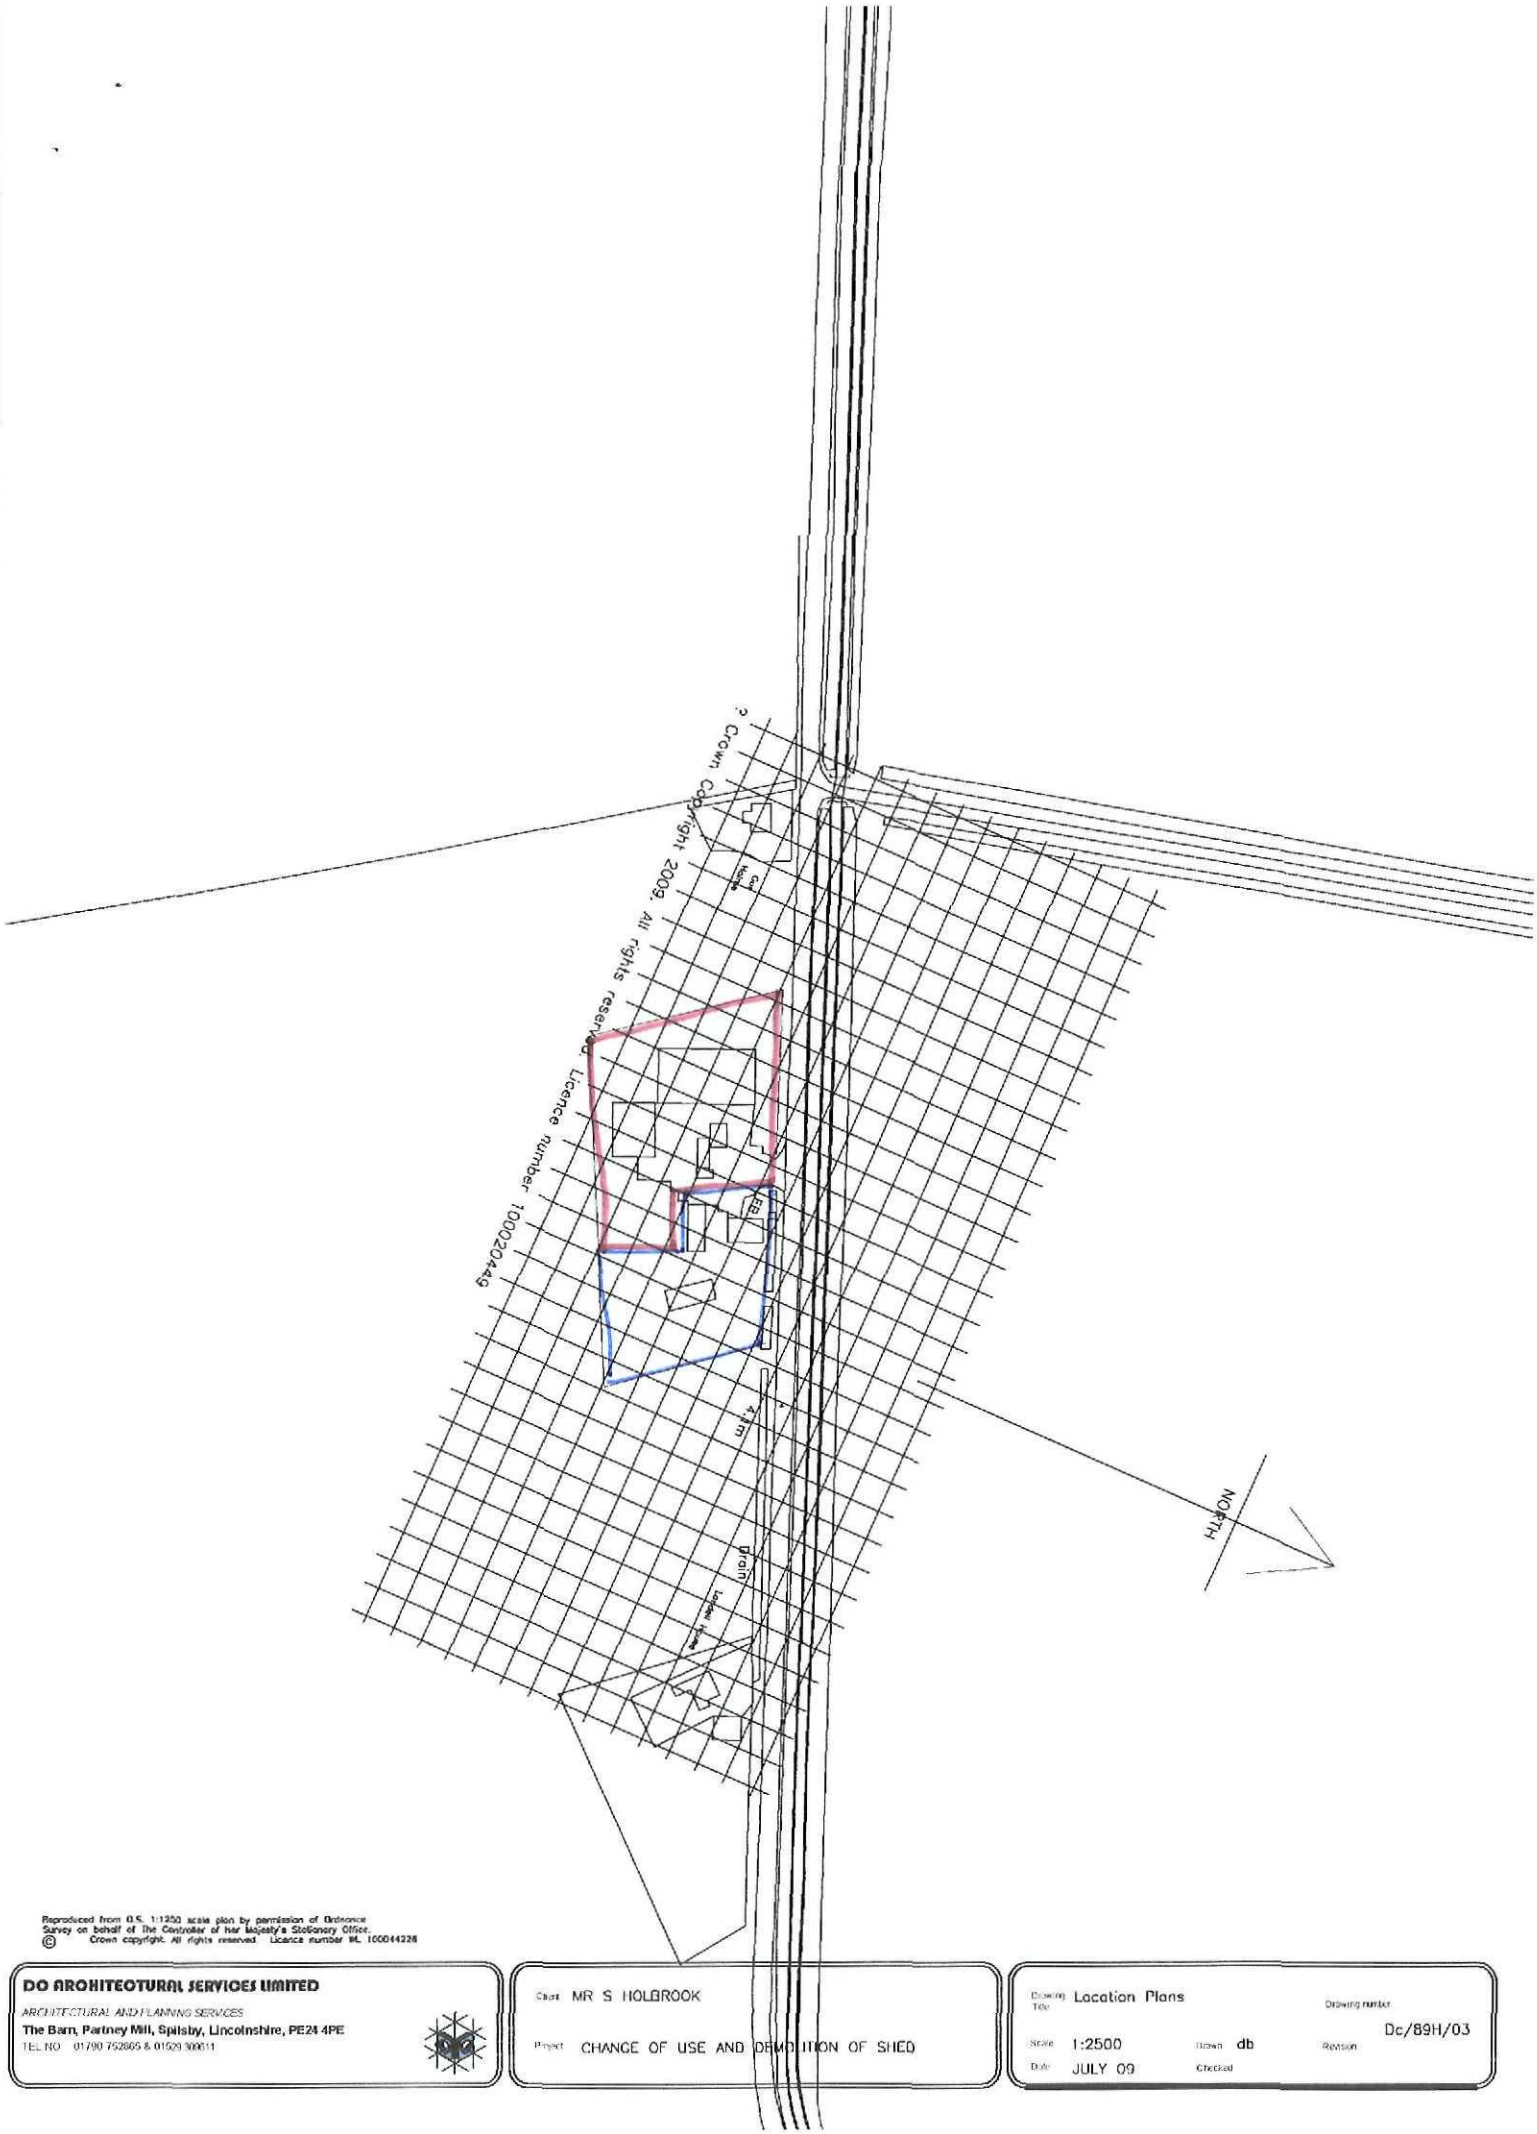

Reproduced from O.S. 1:1250 scale plan by permission of Ordnance Survey on behalf of the Controller of her Majesty's Stationery Office. © Crown copyright. All rights reserved. Licence number ML 100044228

DO ARCHITECTURAL SERVICES LIMITED
ARCHITECTURAL AND PLANNING SERVICES
The Barn, Partney Mill, Spilsby, Lincolnshire, PE24 4PE
TEL NO 01790 752865 & 01529 300011

Client MR S HOLBROOK

Project CHANGE OF USE AND DEMOLITION OF SHED

Drawing Title: Location Plans

Drawing number: Dc/89H/03

Scale: 1:2500 Drawn: db Revision:

Date: JULY 09 Checked: