

© 2000 Waldeck Associates Ltd

NOTES


1. DO NOT SCALE THIS DRAWING.
2. ALL DIMENSIONS ARE IN MILLIMETRES UNLESS STATED OTHERWISE.
3. THIS DRAWING IS TO BE READ IN CONJUNCTION WITH ALL OTHER RELEVANT DRAWINGS.

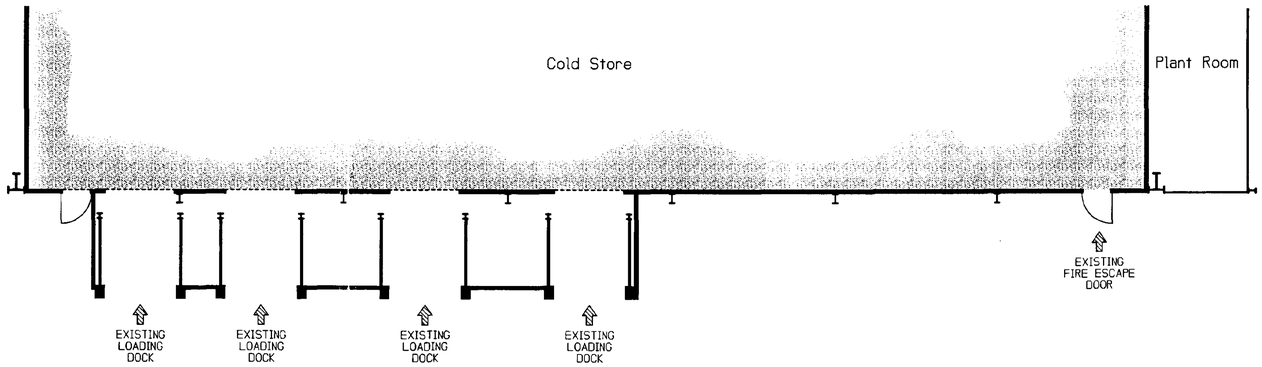

EXISTING FLOOR PLAN ON LOADING DOCK AREA
(Scale 1:100)

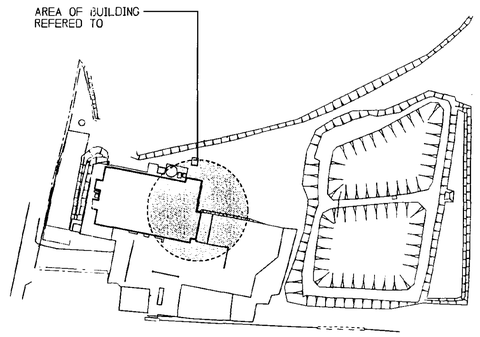

KEY PLAN SHOWING SITE
(Scale 1:2000)

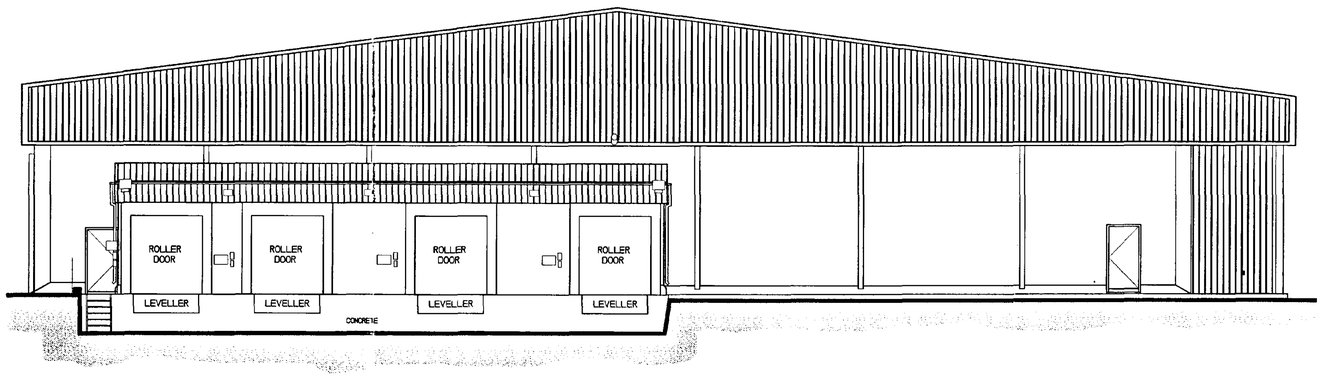

EXISTING ELEVATION ON LOADING DOCK AREA
(Scale 1:100)

SOUTH HOLLAND DC
HOUSING & PLANNING
13 SEP 2000
Ref: 0709/98

Size: A1

Rev.	Amendments	Rev'd By	Date

Client: Christian Salvesen

Project: PROPOSED ADDITIONAL LOADING DOCKS TO EXISTING WAREHOUSE WASHWAY ROAD, MOULTON ROAD HOLBEACH, LINCOLNSHIRE.

Title: EXISTING PLAN AND ELEVATION ON LOADING DOCK AREA


Job No	32563
Drawing No	32563/A1/01
Status	PRELIMINARY
Scale	1:100
Date	SEP 00
Project Engineer	PW
Drawn By	RS
Checked By	

Waldeck Associates
Consulting Civil & Structural Engineers
Kesteven Business Centre,
Kesteven Street,
Sleaford,
Lincs,
NG34 7DT
Tel: 01529 415939
Fax: 01529 414844
E-mail: enq@waldeckassociates.co.uk


© 2000 Waldeck Associates Ltd

NOTES


1. DO NOT SCALE THIS DRAWING.
2. ALL DIMENSIONS ARE IN MILLIMETRES UNLESS STATED OTHERWISE.
3. THIS DRAWING IS TO BE READ IN CONJUNCTION WITH ALL OTHER RELEVANT DRAWINGS.

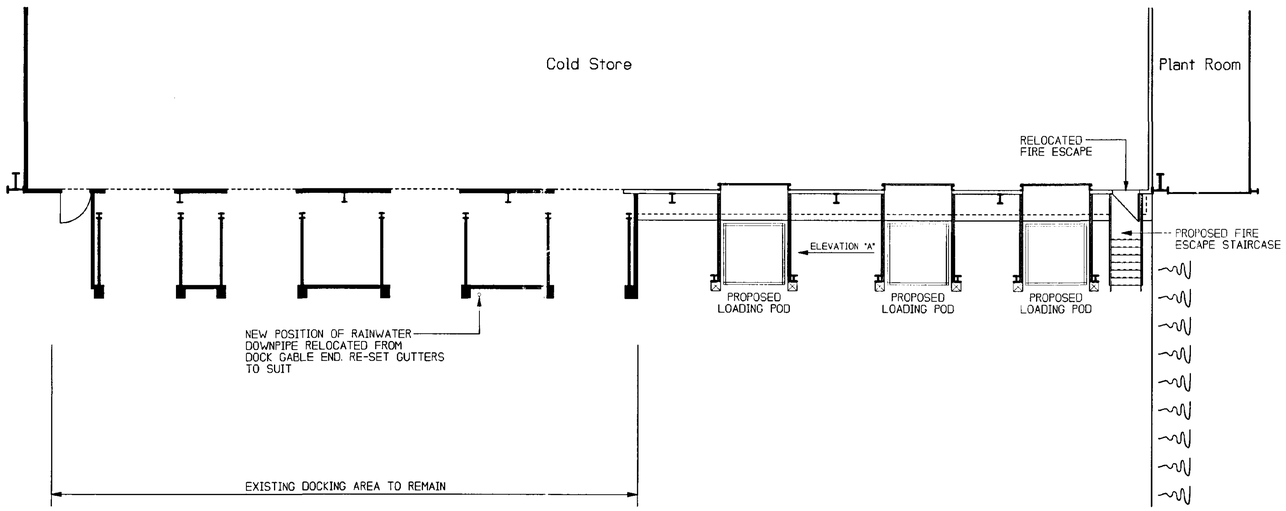


PROPOSED FLOOR PLAN ON LOADING PODS
(Scale 1:100)

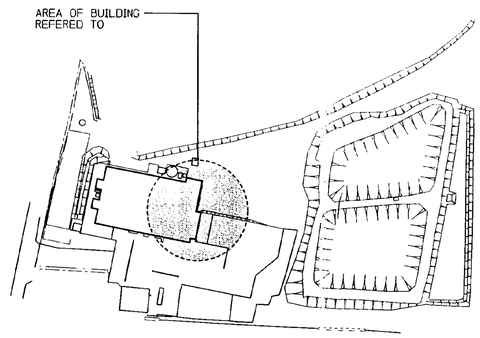


KEY PLAN SHOWING SITE
(Scale 1:2000)

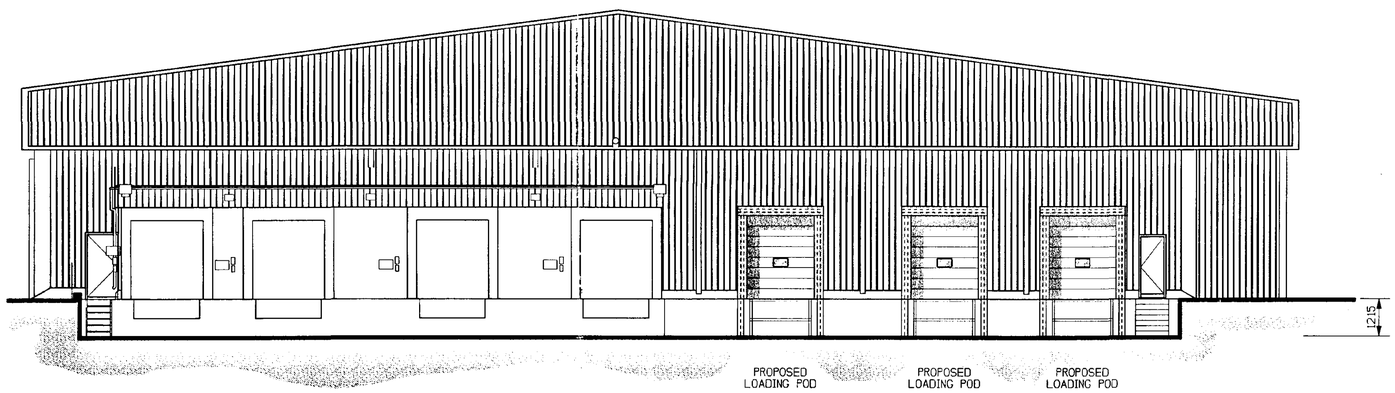

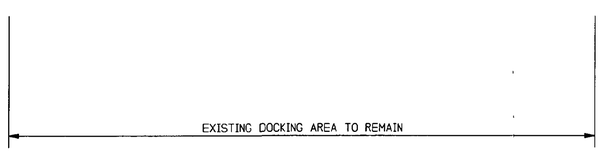

PROPOSED ELEVATION ON LOADING PODS
(Scale 1:100)

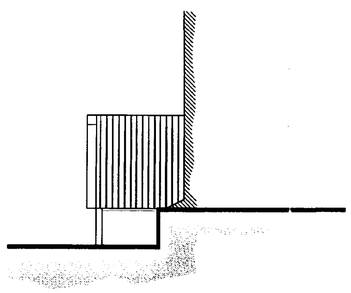

ELEVATION "A" ON LOADING POD
(Scale 1:100)

SOUTH HOLLAND DC
HOUSING & PLANNING
13 SEP 2000
Ref. 0769/98
Rec'd
Rev. A1

Rev	Amendments	Rev'd By	Date

Client: Christian Salvesen

Project: PROPOSED ADDITIONAL LOADING DOCKS TO EXISTING WAREHOUSE WASHWAY ROAD, MOULTON ROAD HOLBEACH, LINCOLNSHIRE.


Title: PROPOSED PLAN, SECTION AND ELEVATION ON NEW LOADING DOCK AREA

Job No	32563
Drawing No	32563/A1/02
Status	PRELIMINARY
Scale	1:100
Date	SEP 00
Project Engineer	PW
Drawn By	RS
Checked By	


Waldeck Associates
Consulting Civil & Structural Engineers
Kesteven Business Centre,
Northgate,
Sleaford,
Lincs.,
NG34 7BX
Tel 01529 415929
Fax 01529 415944
E-mail Waldeck@popmedia.co.uk

ALL DIMENSIONS AND SETTING OUT ARE TO BE VERIFIED ON SITE AND ALL DISCREPANCIES REFERRED TO THE ARCHITECT BEFORE WORK COMMENCES. — COPYRIGHT RESERVED


REV.	DATE	DESCRIPTION

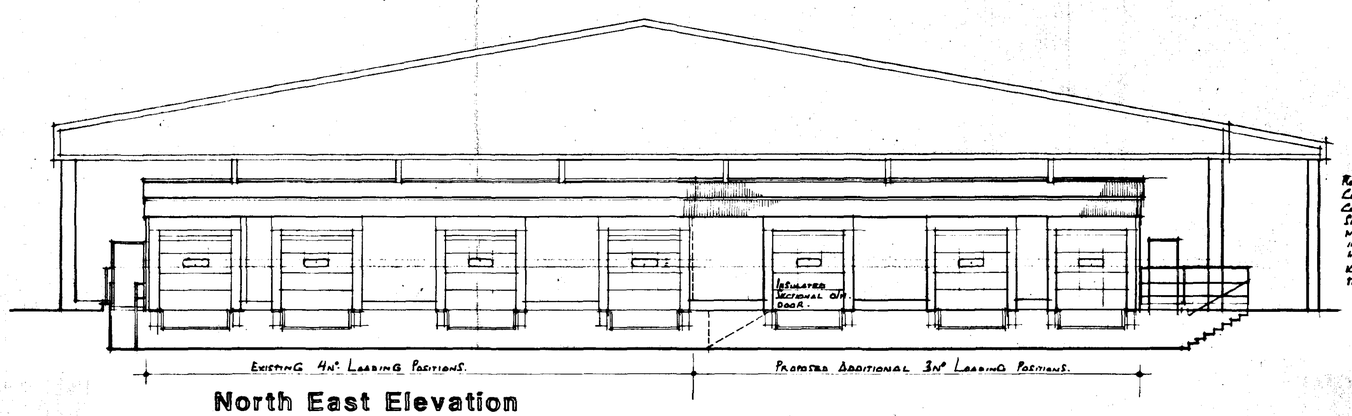


North East Elevation

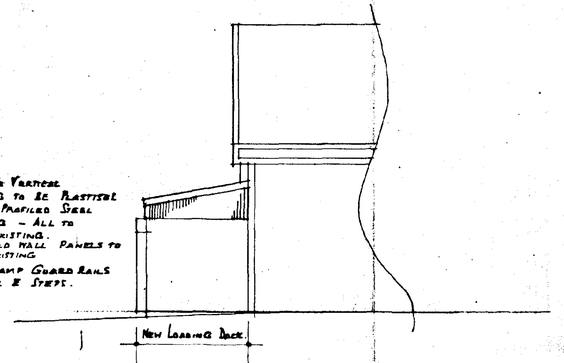

North West Elevation

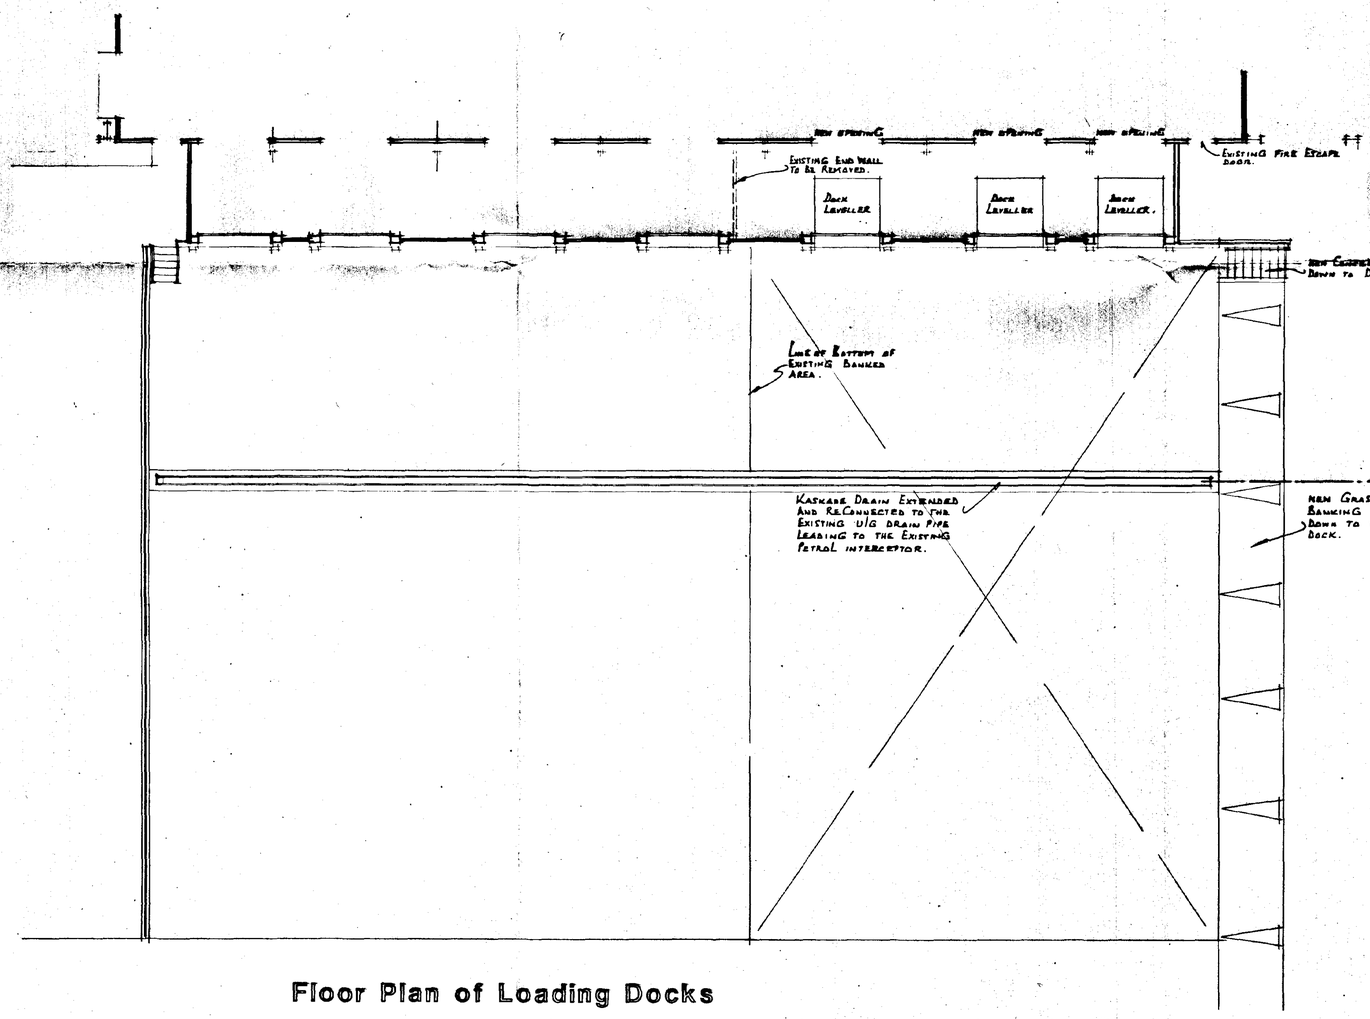

Floor Plan of Loading Docks

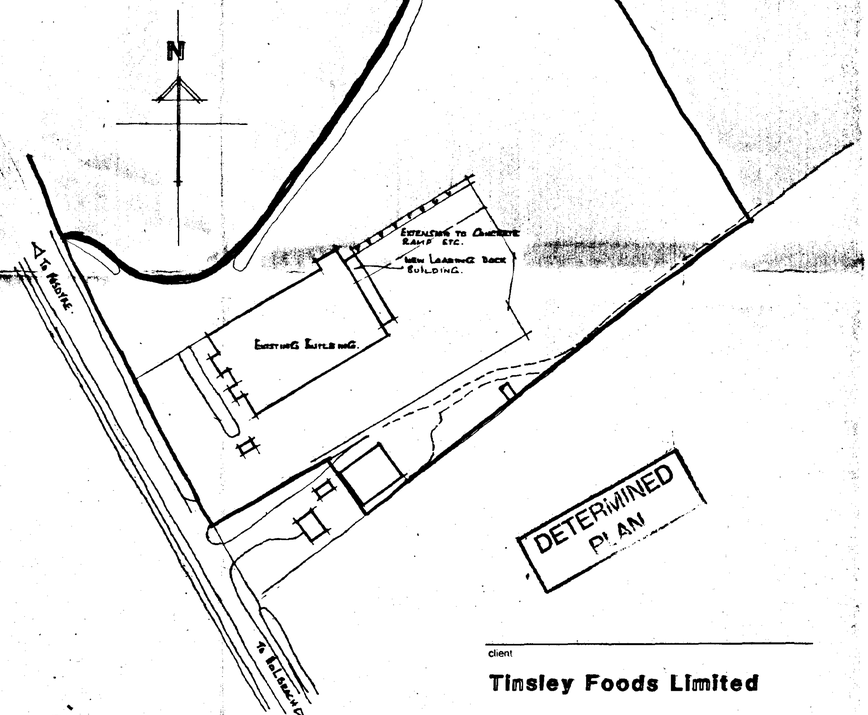

Site Location Plan
1:1250

DETERMINED PLAN

SOUTH HOLLAND DC HOUSING & PLANNING 09 JUL 1998 Ref:

client

Tinsley Foods Limited

project

Proposed additional loading docks to unit at Moulton Marsh, Holbeach, Lincolnshire.

drawing

Proposals

scale	date	drawn	checked
1:100	29/6/98	CPD	

drawing no. — revision

5442T:10

JOHN ROBERTS ARCHITECTS LIMITED
ARCHITECTS DESIGN AND PLANNING CONSULTANTS

1 James Street Lincoln LN2 1QD Tel. 01522 533441 Fax 01522 512888