



LOCATION PLAN

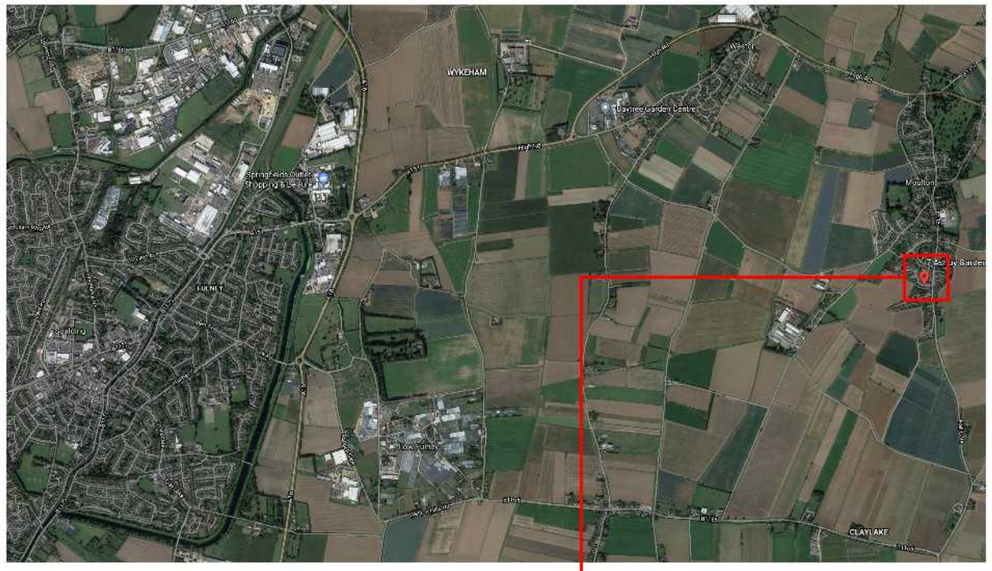

BLOCK PLAN
SCALE: 1:1000

0 10 20 30 40 50 60 70 80 90 100m

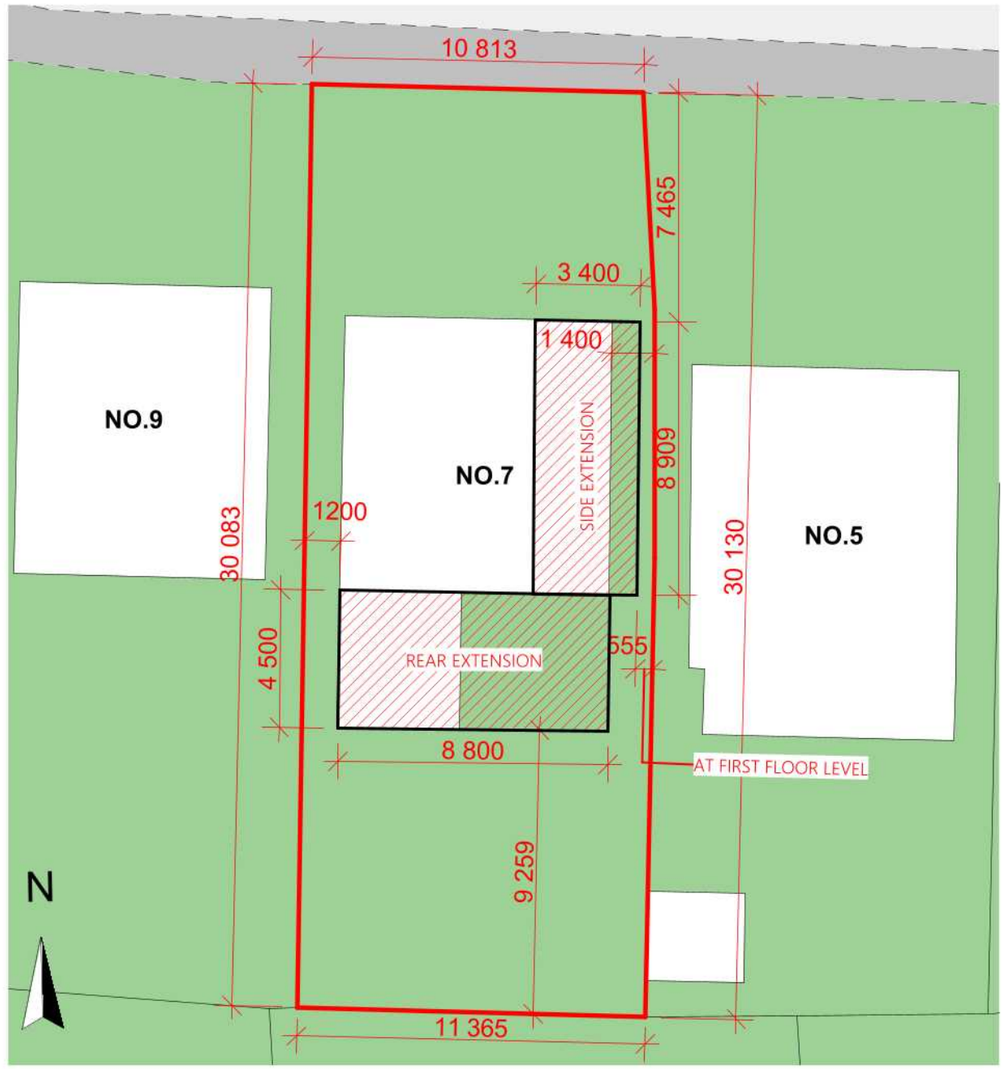

SITE PLAN
SCALE: 1:200

2 0 1 2 3 4 5 6 7 8 9 10m

KEY PLAN

NOTES

THIS DRAWING IS COPYRIGHT OF URBANLI DESIGNS LTD AND MAY NOT BE REPRODUCED IN ANY FORM NOR TRANSFERRED TO OTHER PARTIES BY ELECTRONIC MEANS WITHOUT PRIOR WRITTEN CONSENT. NO DIMENSIONS TO BE SCALED FROM THIS DRAWING.

LAYOUT BASED ON SURVEY DRAWINGS, SUBJECT TO VALIDATION OF SITE SURVEY

ID	REV	DESCRIPTION	DATE	DRAWN BY	STATUS	APPROVED BY
04	02	Planning Amendment	06/07/2021	RL	S4	RL
03	01	Formal Issue for Planning	29/06/2021	RL	S4	RL

SCALE @ A3: 1:200, 1:1000
ISSUING OFFICE: DESIGN STUDIO SPALDING
PROJECT NO. (INTERNAL REFERENCE): 0016

CLIENT APPROVAL

X	A - APPROVED
-	B - APPROVED WITH COMMENTS
-	C - DO NOT USE

STATUS: S4
PURPOSE OF ISSUE: PLANNING

URBANLI DESIGNS

PROJECT DETAILS
RESIDENTIAL HOME EXTENSION
7 Ashby Gardens, Moulton, Spalding

DRAWING TITLE
Location, Block & Site Plan

CLIENT
Mr and Mrs Li

PROJECT	ORIGINATOR	VOLUME	LEVEL	TYPE	ROLE	NUMBER	REV
ASH	ULD	XX	XX	DR	A	020101	02