

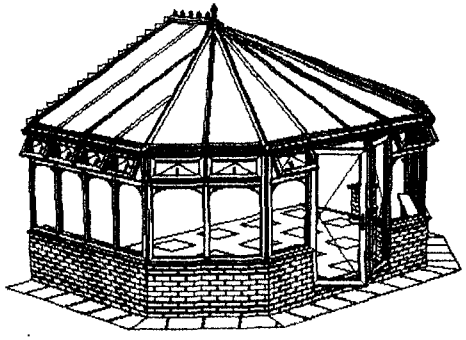


3D view from left

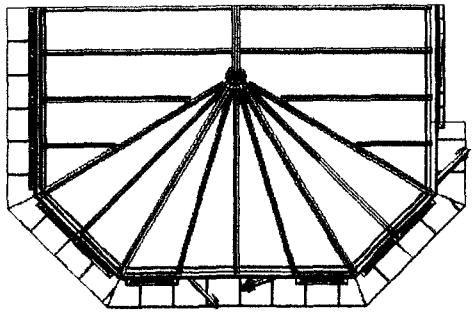


Plan view

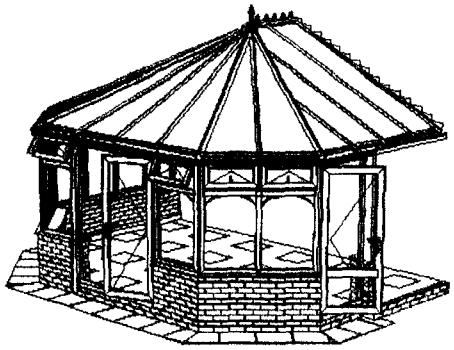


3D view from right


SHDC
Planning & Deve
10 JUN 2003
0743/03

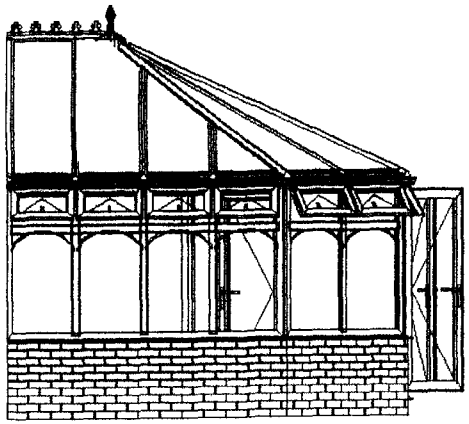

Left elevation

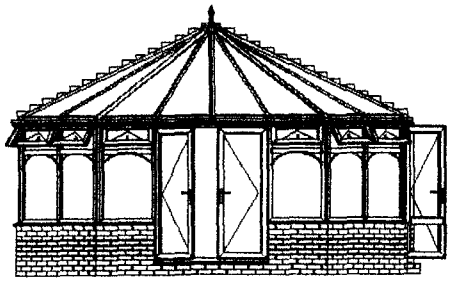

Front elevation

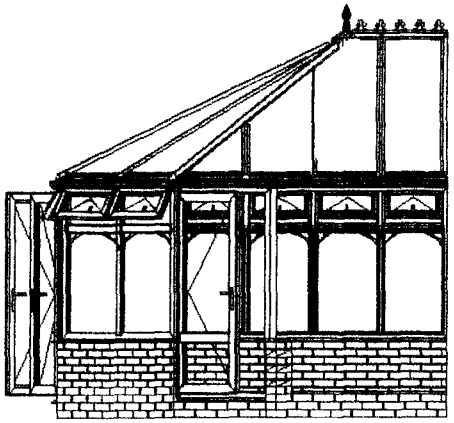


Right elevation


Prepared for:		Quote No.:	394	O/A Width:	5999
		Reference:	Alan	O/A Depth:	4000
		Date:	20/ 5/2003	Internal Ridge:	3000
		Volume:	54.3	Frame Height:	2100
				Dwarf Height:	600

DETERMINED
PLAN

Prepared By: This is a Sales Representation only. Subject to Final Survey

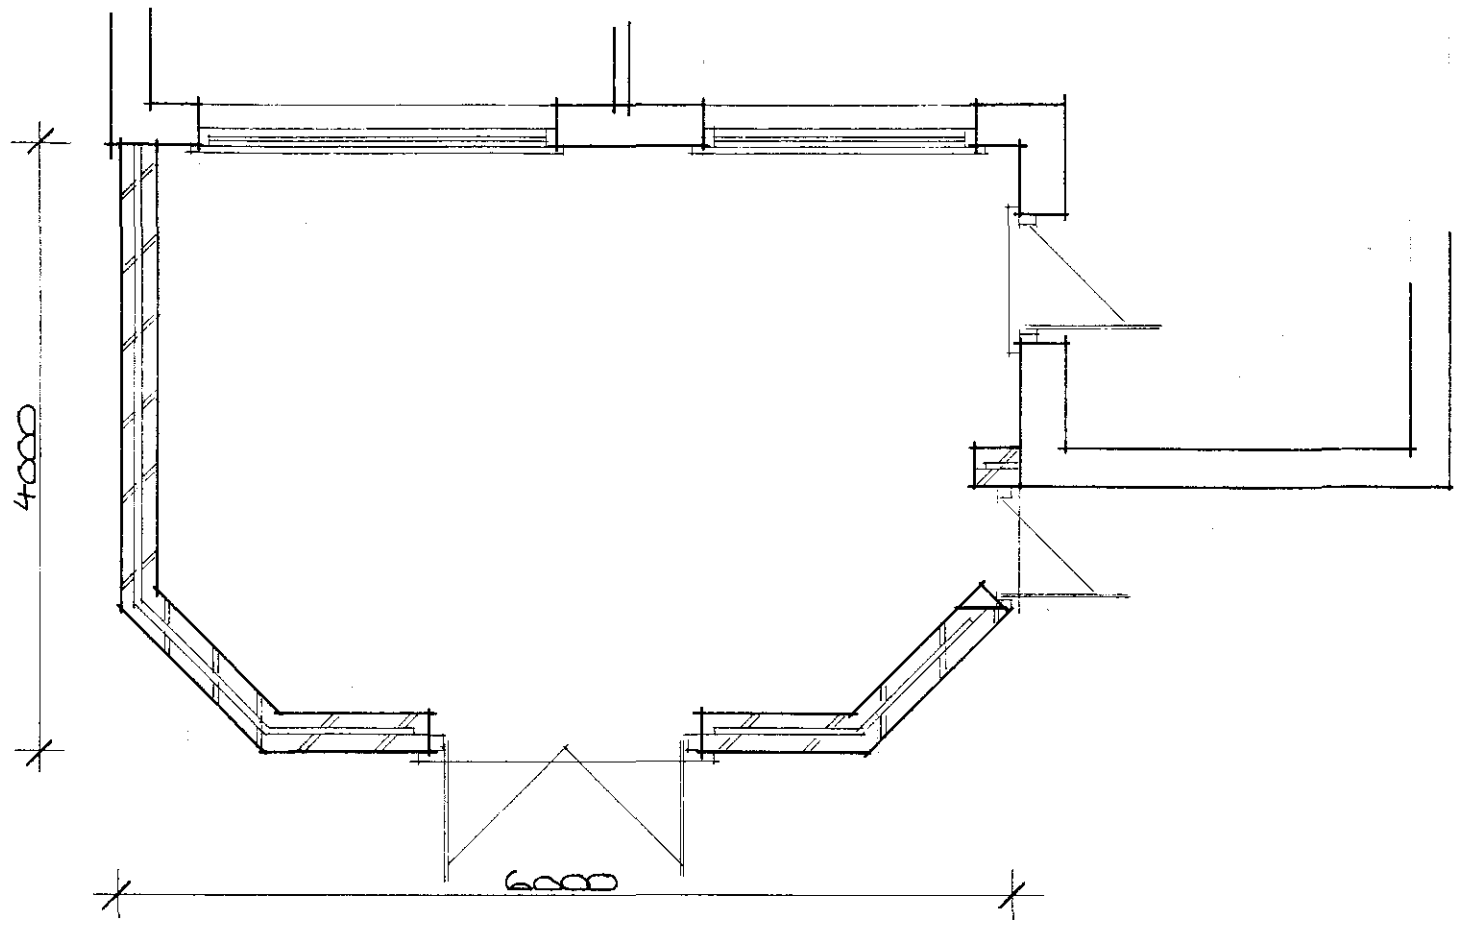


PROPOSED CONSERVATORY LAYOUT
(SCALE 1:50)

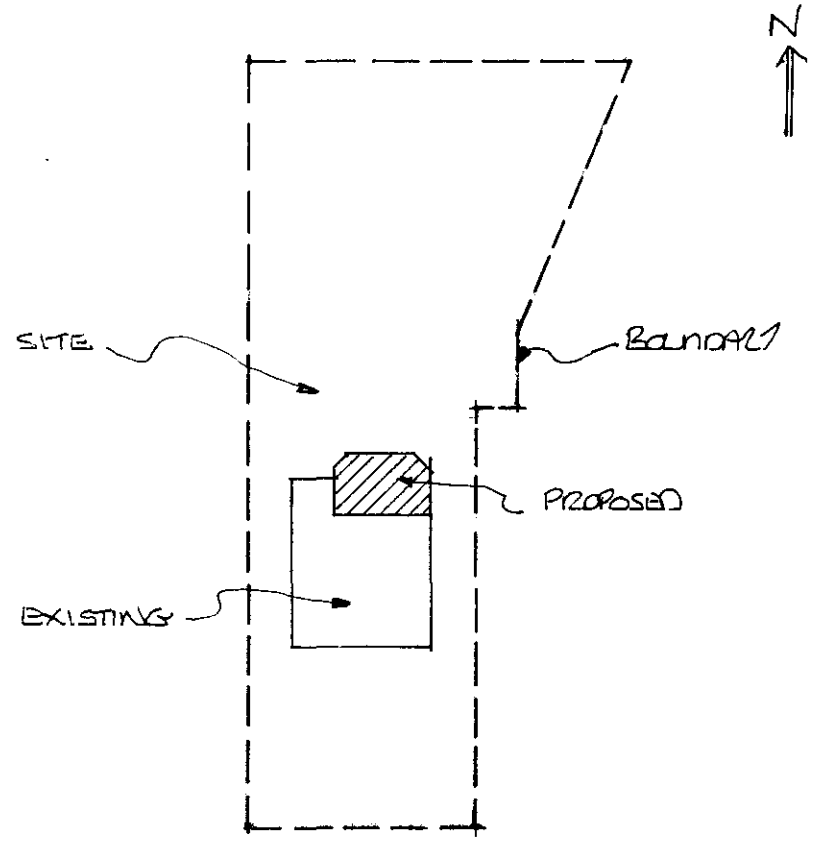


BLOCK PLAN
(SCALE 1:500)

DETERMINED PLAN


SHDC
Received
10 JUN 2003
0743/03

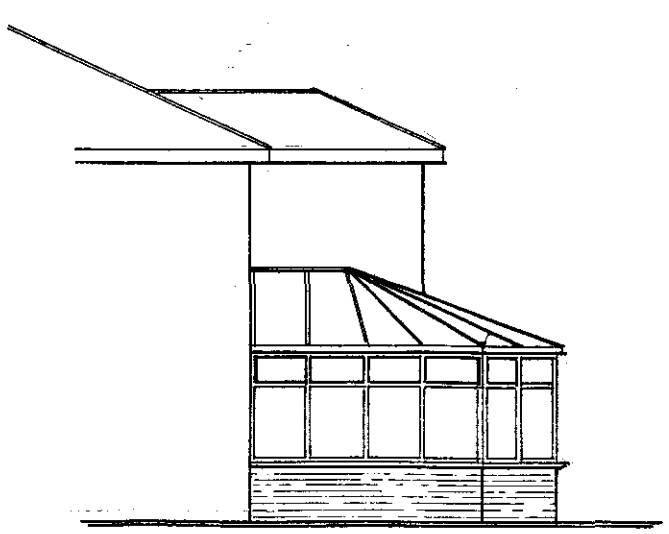

SIDE ELEVATION

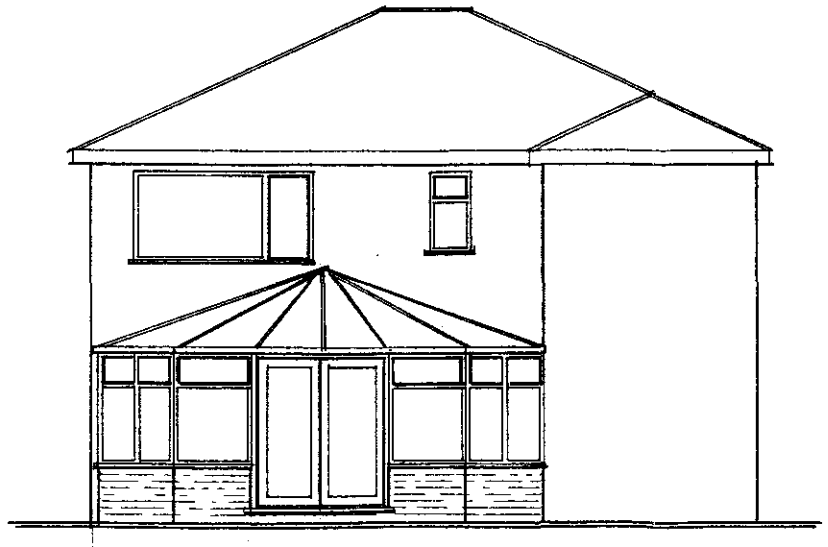

REAR ELEVATION
(SCALE 1:100)

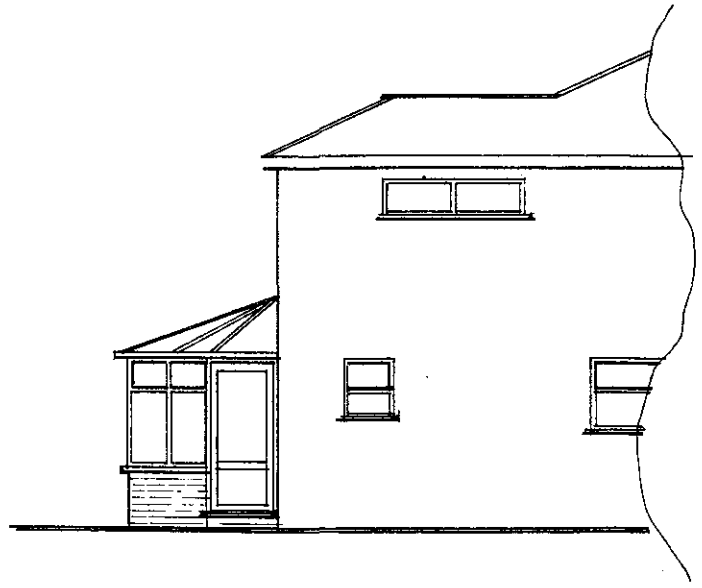

SIDE ELEVATION

MR + MRS B. FRISBY, 34 ROMAN ROAD, MOULTON CHAPEL, SPALDING, LINCS, PE12 0XQ