
STUDIO 11 architecture

Do not scale directly from this drawing. All discrepancies are to be brought to the attention of the below office.

The copyright to this drawing is owned by studio 11 architecture.



Front Elevation

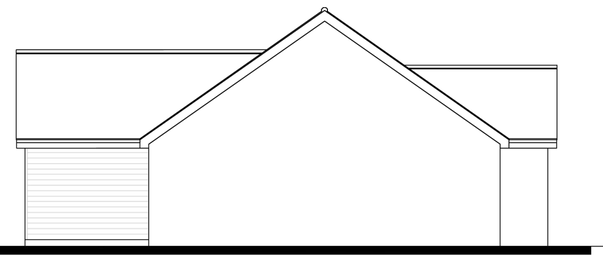


Side Elevation



Rear Elevation



Ground Floor Plan

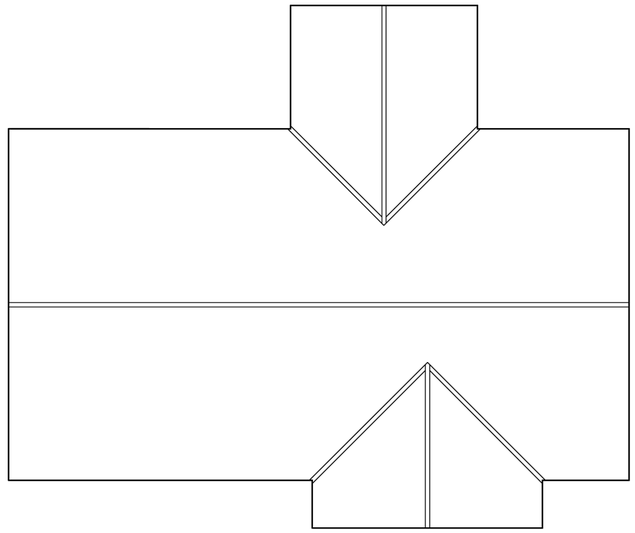

Roof Plan



Side Elevation

Chartered Institute of Architectural Technologists

Measurement Bar - When printed to the correct scale this line measures 100mm.

PLANNING APPLICATION

REVISION	DATE	DRAWN	DESCRIPTION

CLIENT Ashley King (Developments) Ltd

PROJECT Proposed residential development at Westmoreland Road, Moulton

DRAWING K1S3B01-B Floor Plans & Elevations

SCALE 1:100 @ A2 **DRAWN** KB **DATE** 26.08.2014

STUDIO11 architecture

DRAWING NO. 201.K1S3B01-B.P.01

STUDIO 11 ARCHITECTURE LTD, THE BOATHOUSE, HARBOUR SQUARE, NENE PARADE, WISBECH, CAMBRISGESHIRE. PE13 3BH
T: 01945 467339 E: design@studio11architecture.co.uk W: www.studio11architecture.co.uk