
STUDIO 11 architecture

Do not scale directly from this drawing. All discrepancies are to be brought to the attention of the below office.

The copyright to this drawing is owned by studio 11 architecture.

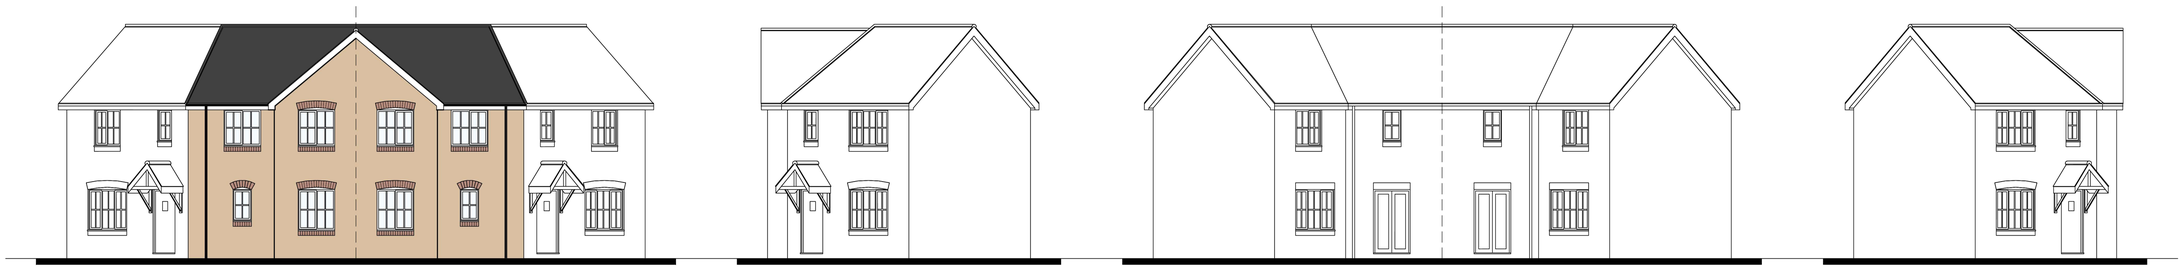

**Front Elevation**




**Side Elevation**




**Rear Elevation**




**Side Elevation**

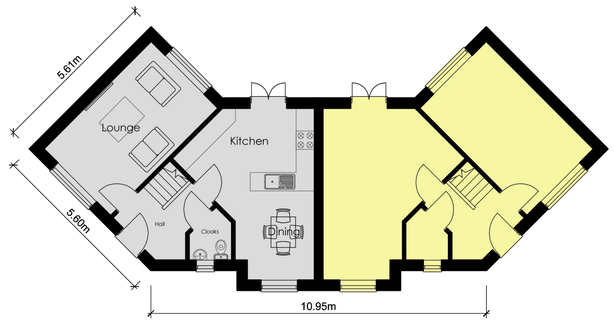


**Ground Floor Plan**

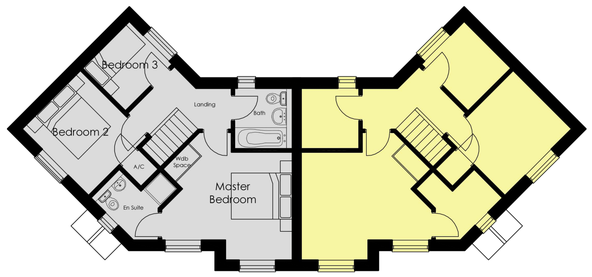


**First Floor Plan**

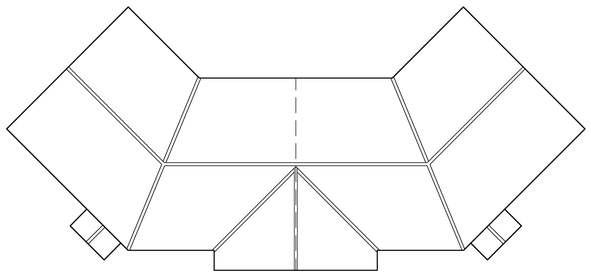

**Roof Plan**

PLANNING APPLICATION

| REVISION | DATE | DRAWN | DESCRIPTION |
|---|---|---|---|

| | |
|---|---|
| **CLIENT** | Ashley King (Developments) Ltd |
| **PROJECT** | Proposed residential development at Westmoreland Road, Moulton |
| **DRAWING** | K2S3B02-B Floor Plans & Elevations |
| **SCALE** | 1:100 @ A1 **DRAWN** KB **DATE** 26.08.2014 |

STUDIO 11 architecture

DRAWING NO. 201.K2S3B02-B.P.01

STUDIO 11 ARCHITECTURE LTD, 11 HUNTINGDON CLOSE, HOLBEACH, LINCOLNSHIRE. PE12 7QZ
T: 07920 023886 E: design@studio11architecture.co.uk W: www.studio11architecture.co.uk

Chartered Institute of Architectural Technologists

**Measurement Bar-** When printed to the correct scale this line measures 100mm.